



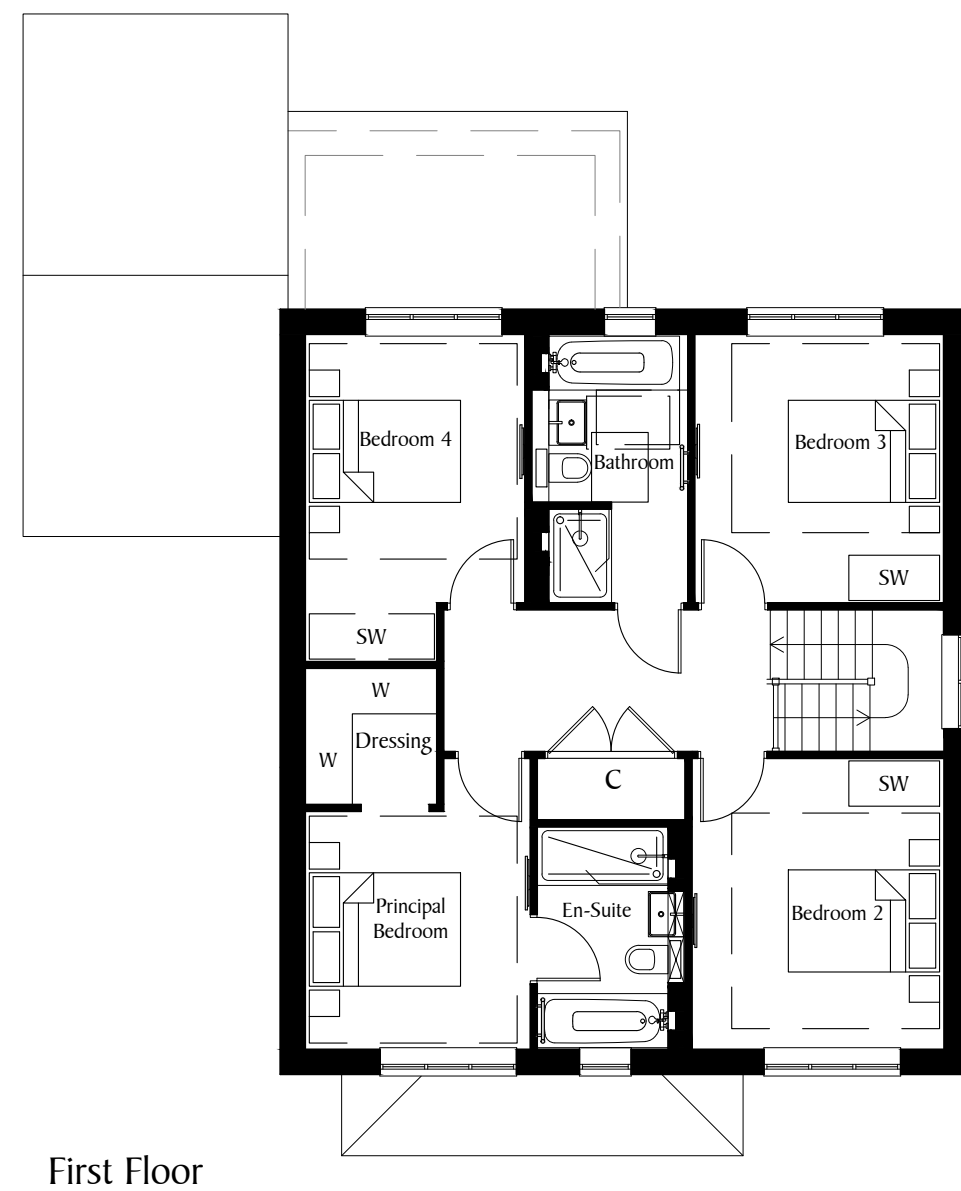

SCALE 1:100@A3

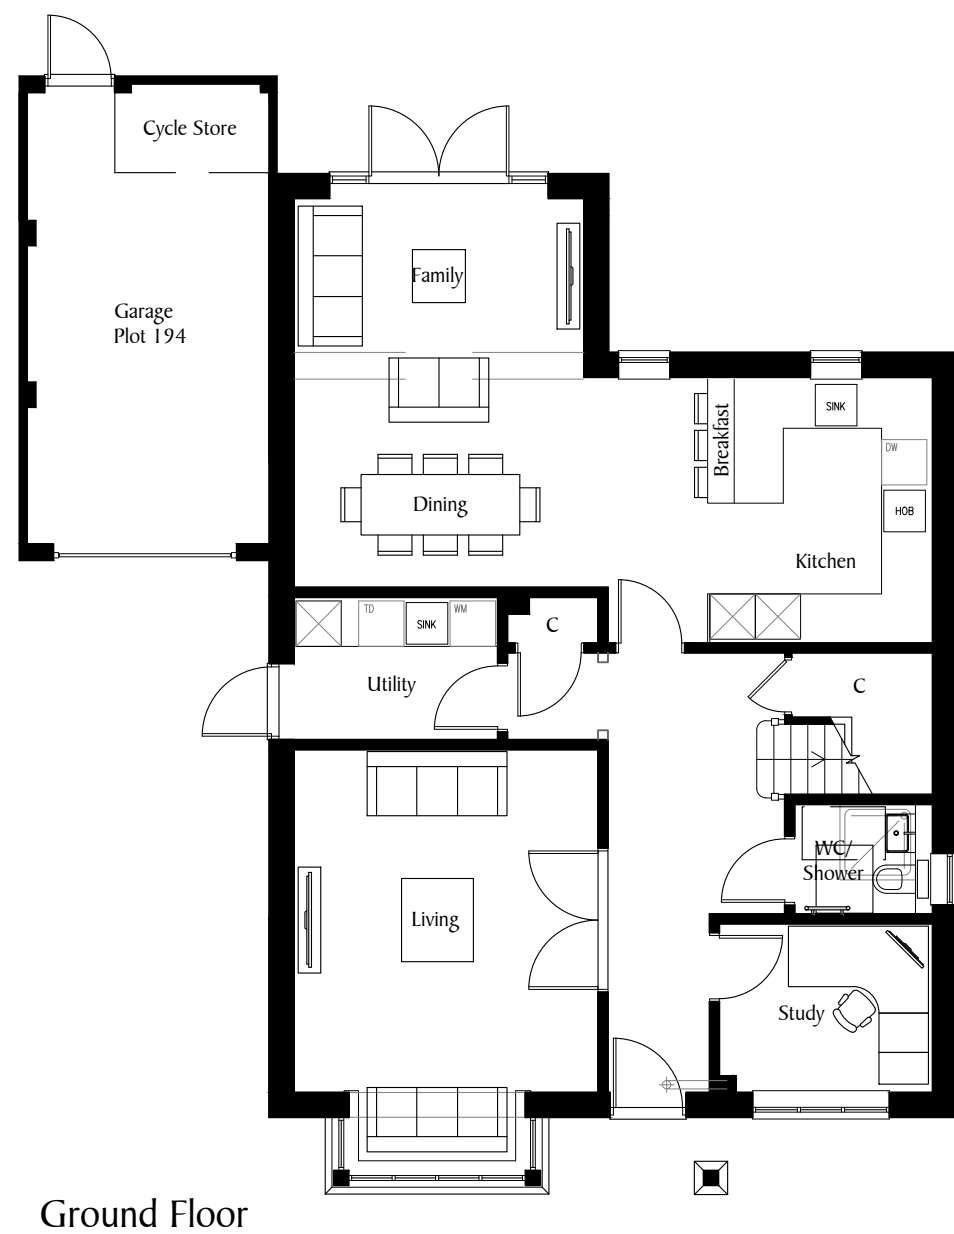

REV	DATE	REVISION
P01	28.06.24	First Issue

REV	DATE	REVISION
-----	------	----------

DEVELOPMENT

PHASE 5
WORTHING ROAD
SOUTHWATER

DRAWN	DATE
TJR	JUNE 2024

DRAWING TITLE

PLOT 194
FLOOR PLANS

DRG NO. S830-INT-P5-ZZ-DR-K-005-223-194

Berkeley
Designed for life

Berkeley Homes (Southern) Limited
Berkeley House, Bay Tree Avenue
Leatherhead
Surrey, KT22 7UE
Tel: (01 372) 370400