



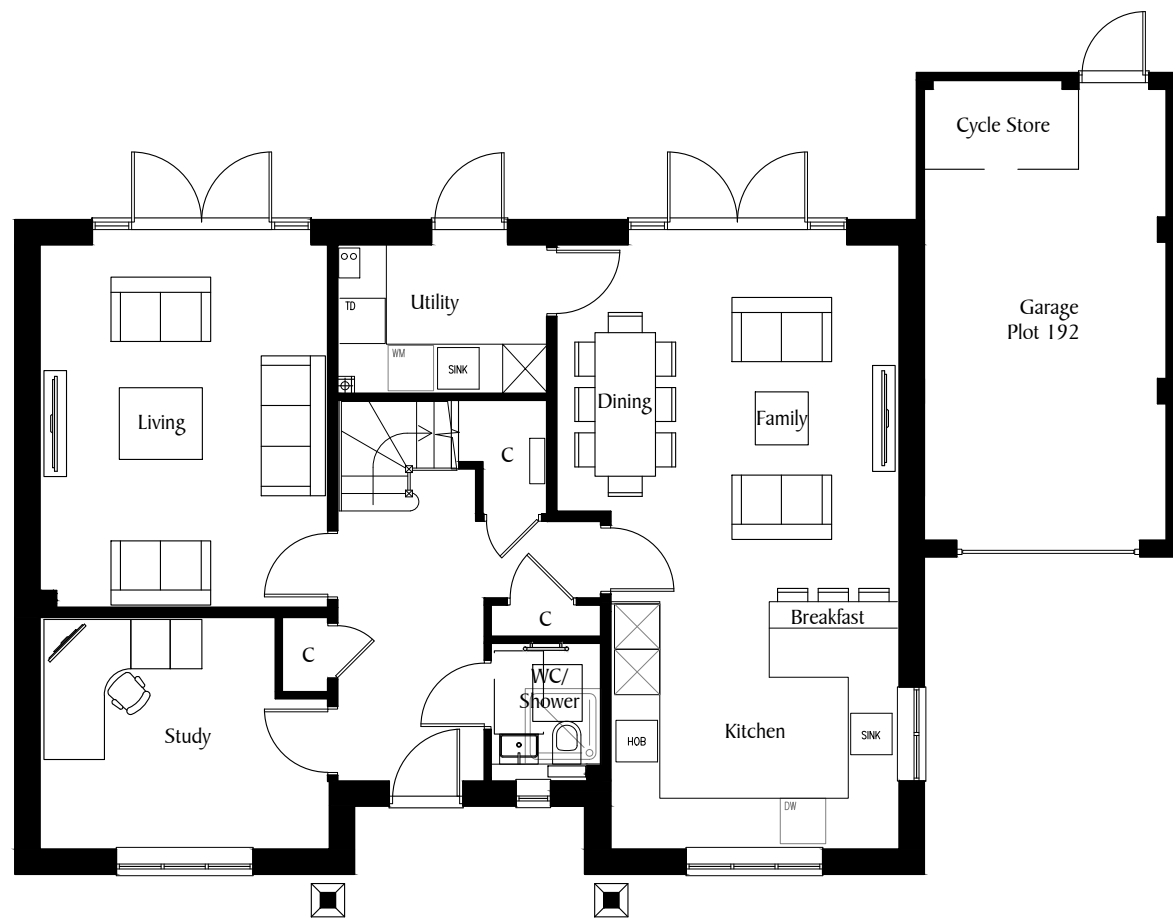

Ground Floor

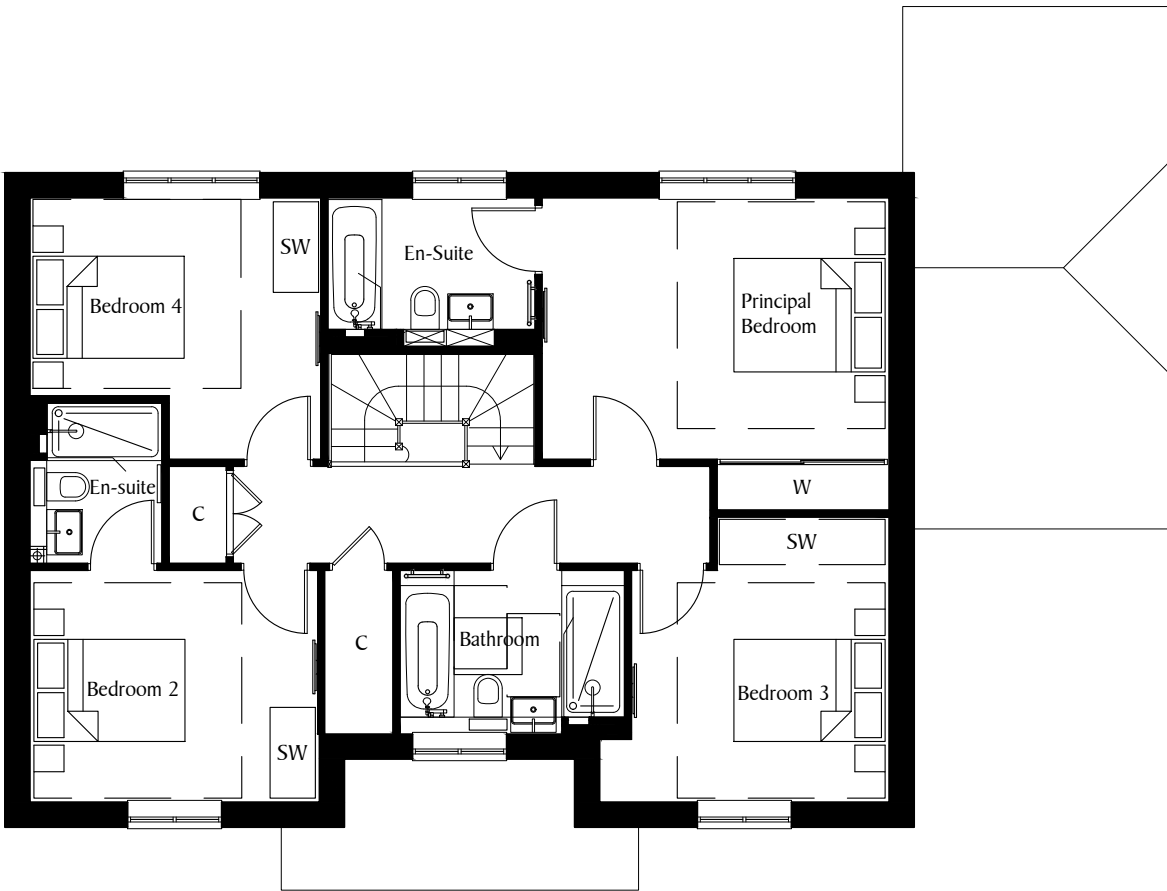

First Floor

SCALE 1:100@A3		REV P01		DATE 28.06.24	REVISION First Issue	REV		DATE	REVISION	DEVELOPMENT PHASE 5 WORTHING ROAD SOUTHWATER		DRAWING TITLE PLOT 192 FLOOR PLANS		Berkeley Designed for life Berkeley Homes (Southern) Limited Berkeley House, Bay Tree Avenue Leatherhead Surrey, KT22 7UE Tel: (01372) 370400	
01m2m3m4m										DRAWN TJR		DATE JUNE 2024	DRG NO. S830-INT-P5-ZZ-DR-K-005-219-192		REVISION