





Ground Floor

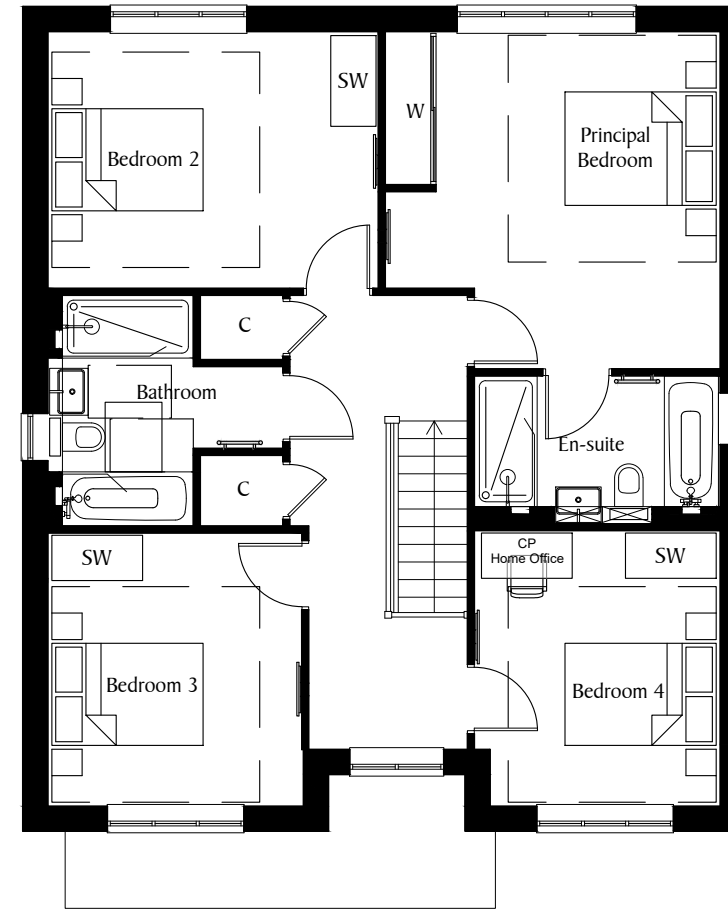

First Floor

SCALE 1:100@A3

 

REV	DATE	REVISION
P01	28.06.24	First Issue

REV	DATE	REVISION

DEVELOPMENT
 PHASE 5
 WORTHING ROAD
 SOUTHWATER

DRAWN
 TJR

DATE
 JUNE 2024

DRAWING TITLE
 PLOT 188
 FLOOR PLANS

DRG NO.
 S830-INT-PS-ZZ-DR-K-005-211-188

REVISION