




M4.2
Plot 177

M4.5(ex)
Plot 176

Ground Floor

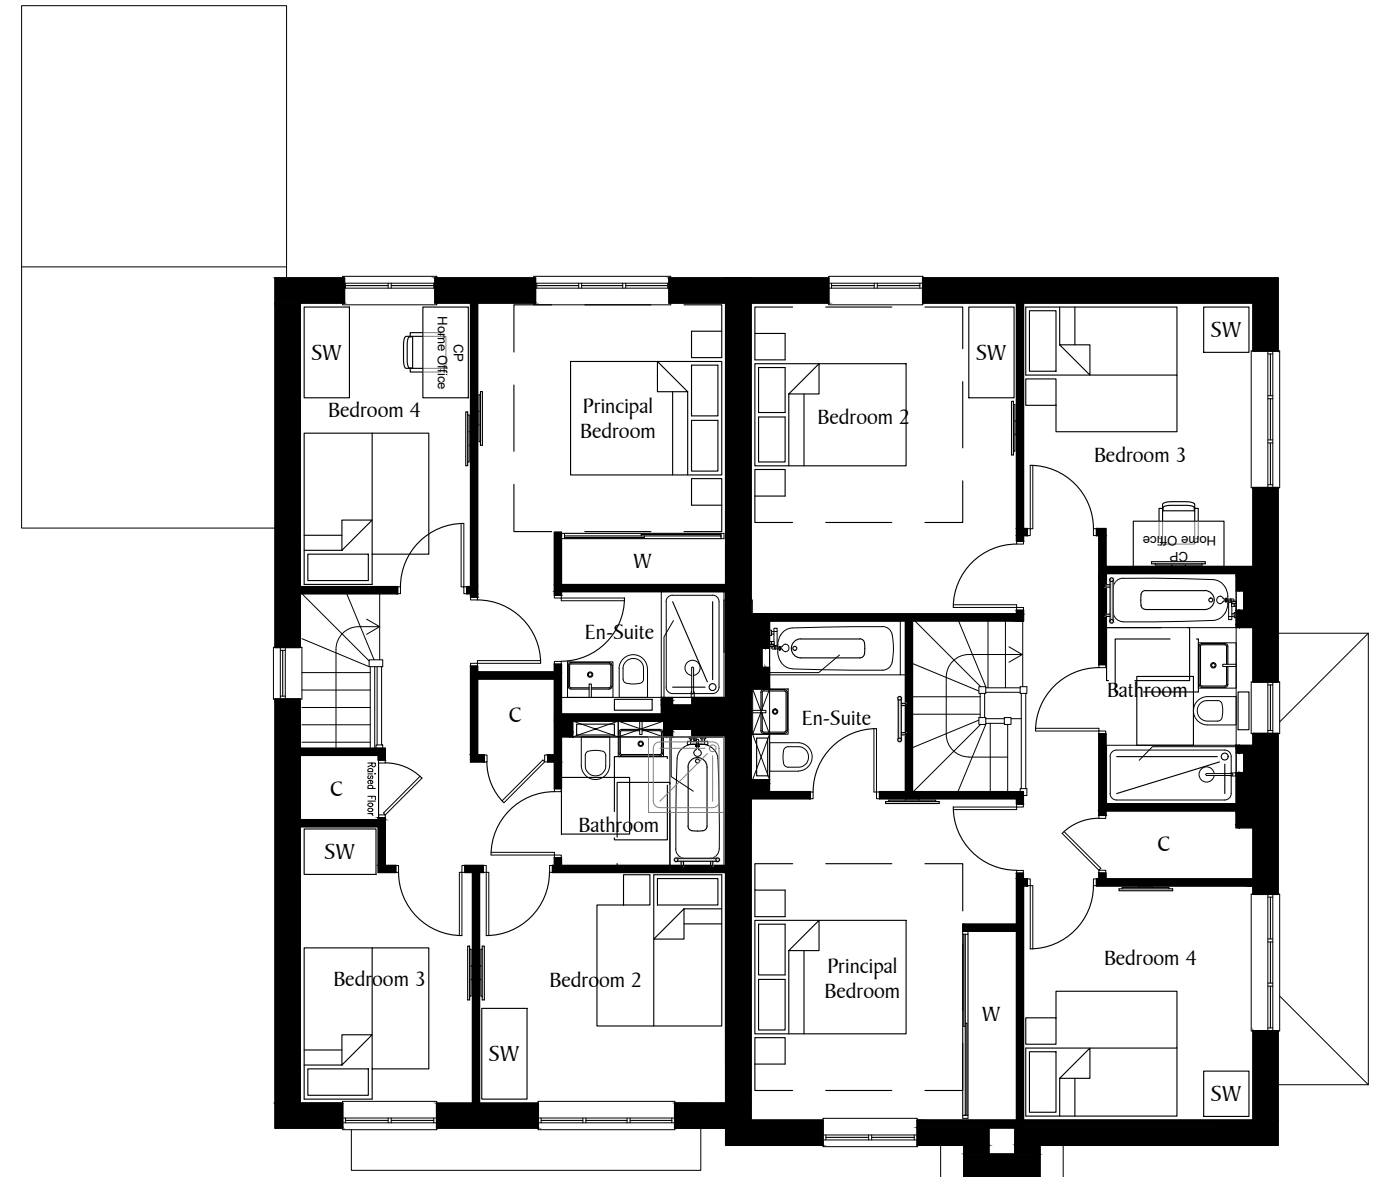

M4.2
Plot 177

M4.5(ex)
Plot 176

First Floor

SCALE 1:100@A3



REV	DATE	REVISION
P01	28.06.24	First Issue

REV	DATE	REVISION

DEVELOPMENT
PHASE 5
WORTHING ROAD
SOUTHWATER

DRAWN TJR
DATE JUNE 2024

DRAWING TITLE

PLOT 176-177
FLOOR PLANS

DRG NO. S830-INT-PS-ZZ-DR-K-005-198-176-177
REVISION

Berkeley
Designed for life

Berkeley Homes (Southern) Limited
Berkeley House, Bay Tree Avenue
Leatherhead
Surrey, KT22 7UE
Tel: (01372) 370400