



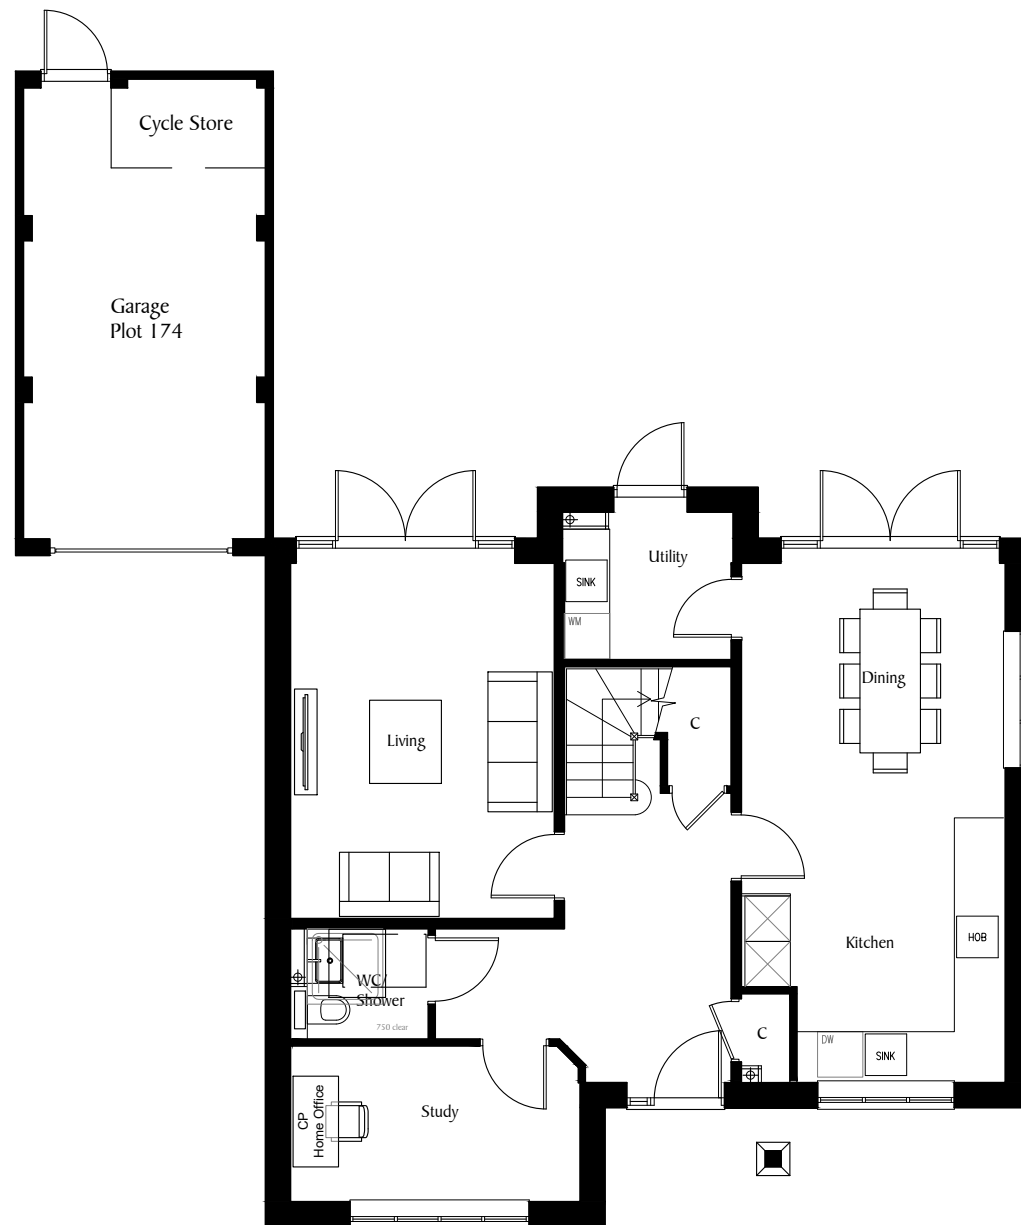

Ground Floor

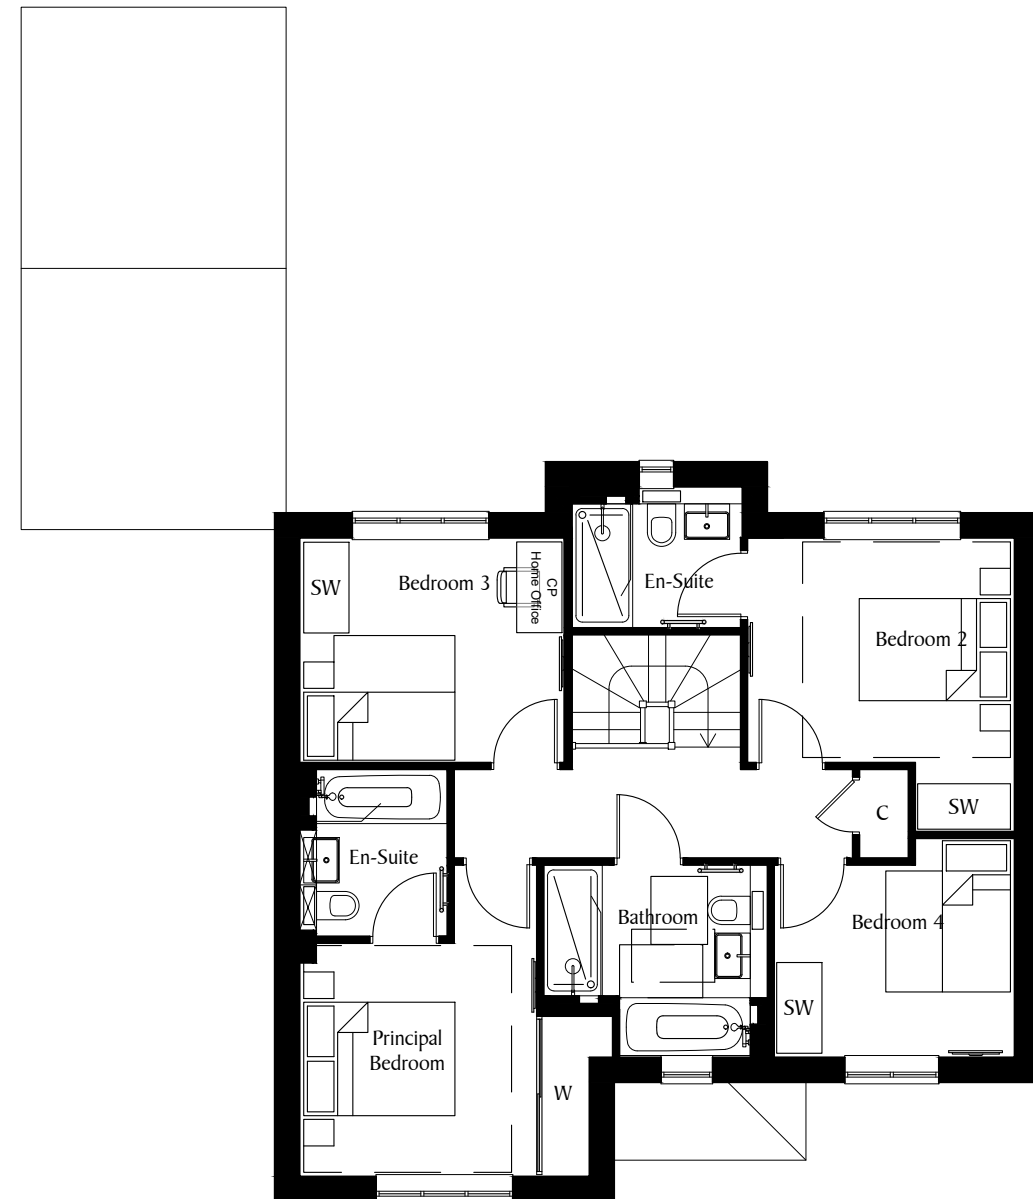

First Floor

SCALE 1:100@A3		REV		DATE	REVISION	REV		DATE	REVISION	DEVELOPMENT		DRAWING TITLE		Berkeley Designed for life Berkeley Homes (Southern) Limited Berkeley House, Bay Tree Avenue Leatherhead Surrey, KT22 7UE Tel: (01372) 370400			
0 1m 2m 3m 4m		P01		28.06.24	First Issue					PHASE 5 WORTHING ROAD SOUTHWATER		PLOT 174 FLOOR PLANS					
										DRAWN TJR		DATE JUNE 2024				DRG NO. S830-INT-P5-ZZ-DR-K-005-196-174	