



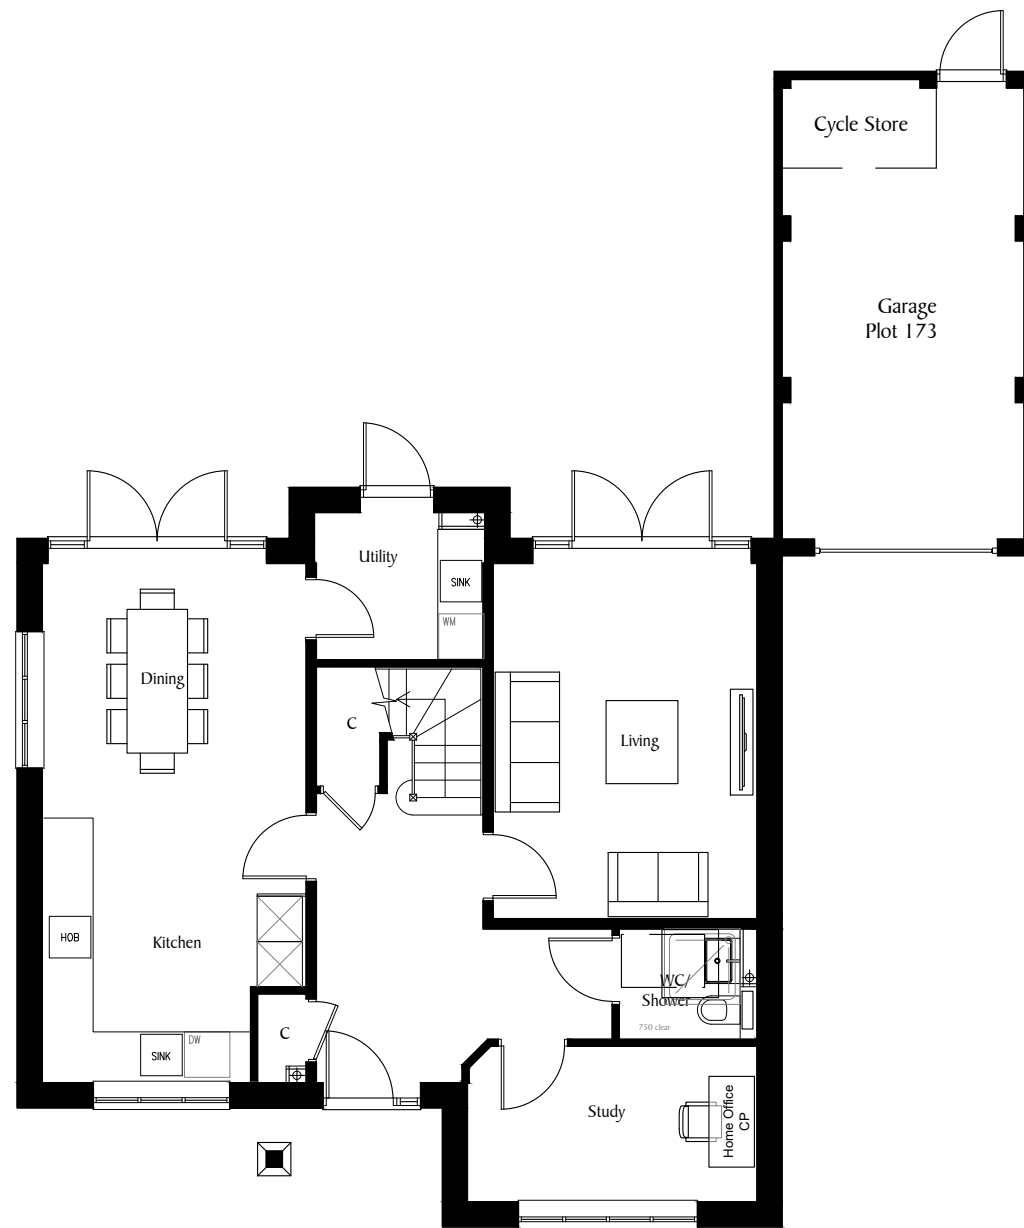

Ground Floor

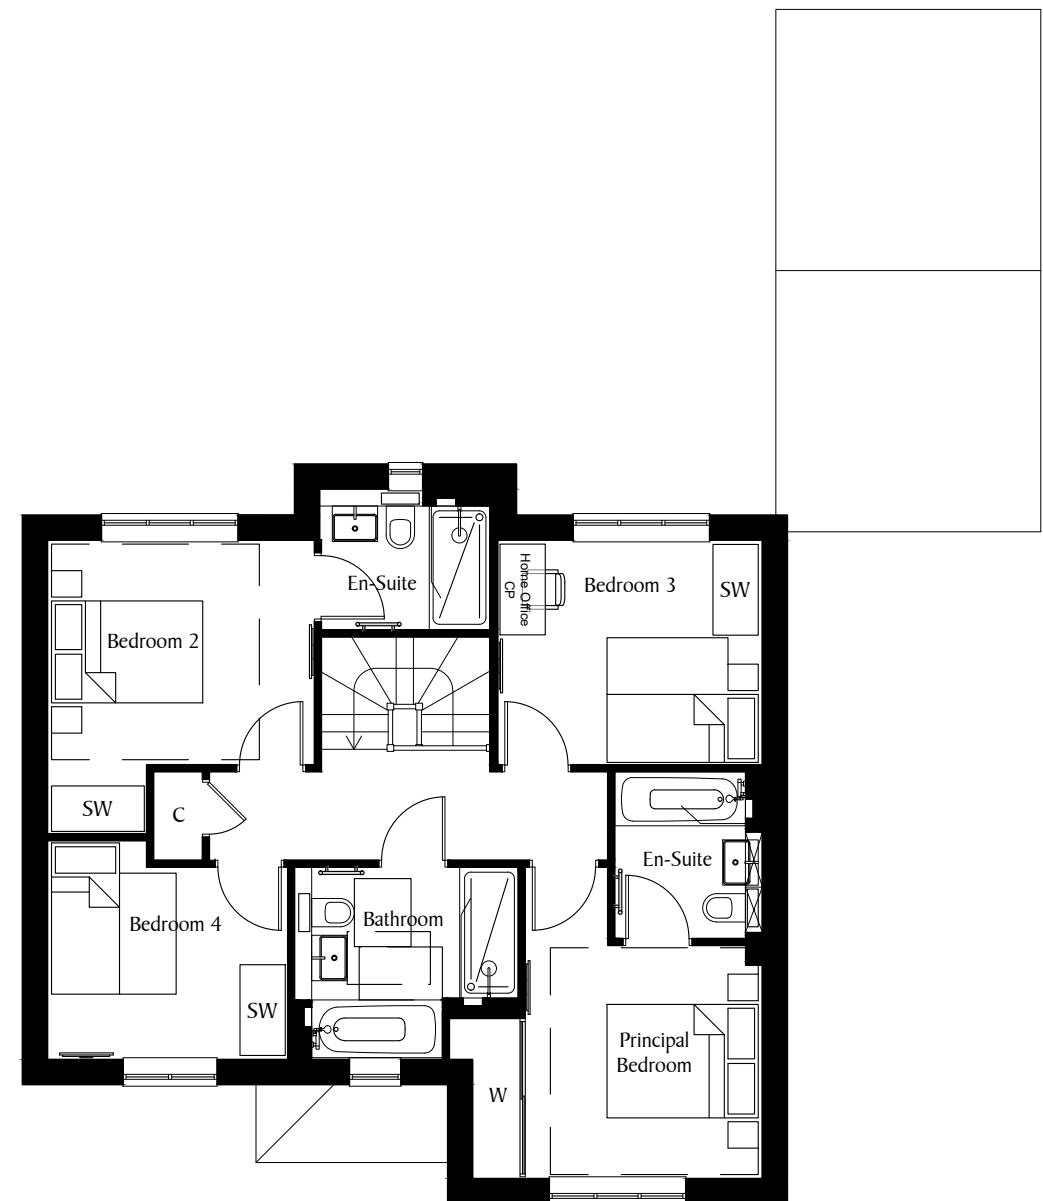

First Floor

SCALE 1:100@A3



REV	DATE	REVISION
P01	28.06.24	First Issue

REV	DATE	REVISION
-----	------	----------

DEVELOPMENT

PHASE 5
 WORTHING ROAD
 SOUTHWATER

DRAWN

TJR

DATE

JUNE 2024

DRAWING TITLE

PLOT 173
 FLOOR PLANS

DRG NO.

S830-INT-P5-ZZ-DR-K-005-194-173

REVISION

Berkeley
 Designed for life

Berkeley Homes (Southern) Limited
 Berkeley House, Bay Tree Avenue
 Leatherhead
 Surrey, KT22 7UE
 Tel: (01372) 370400