



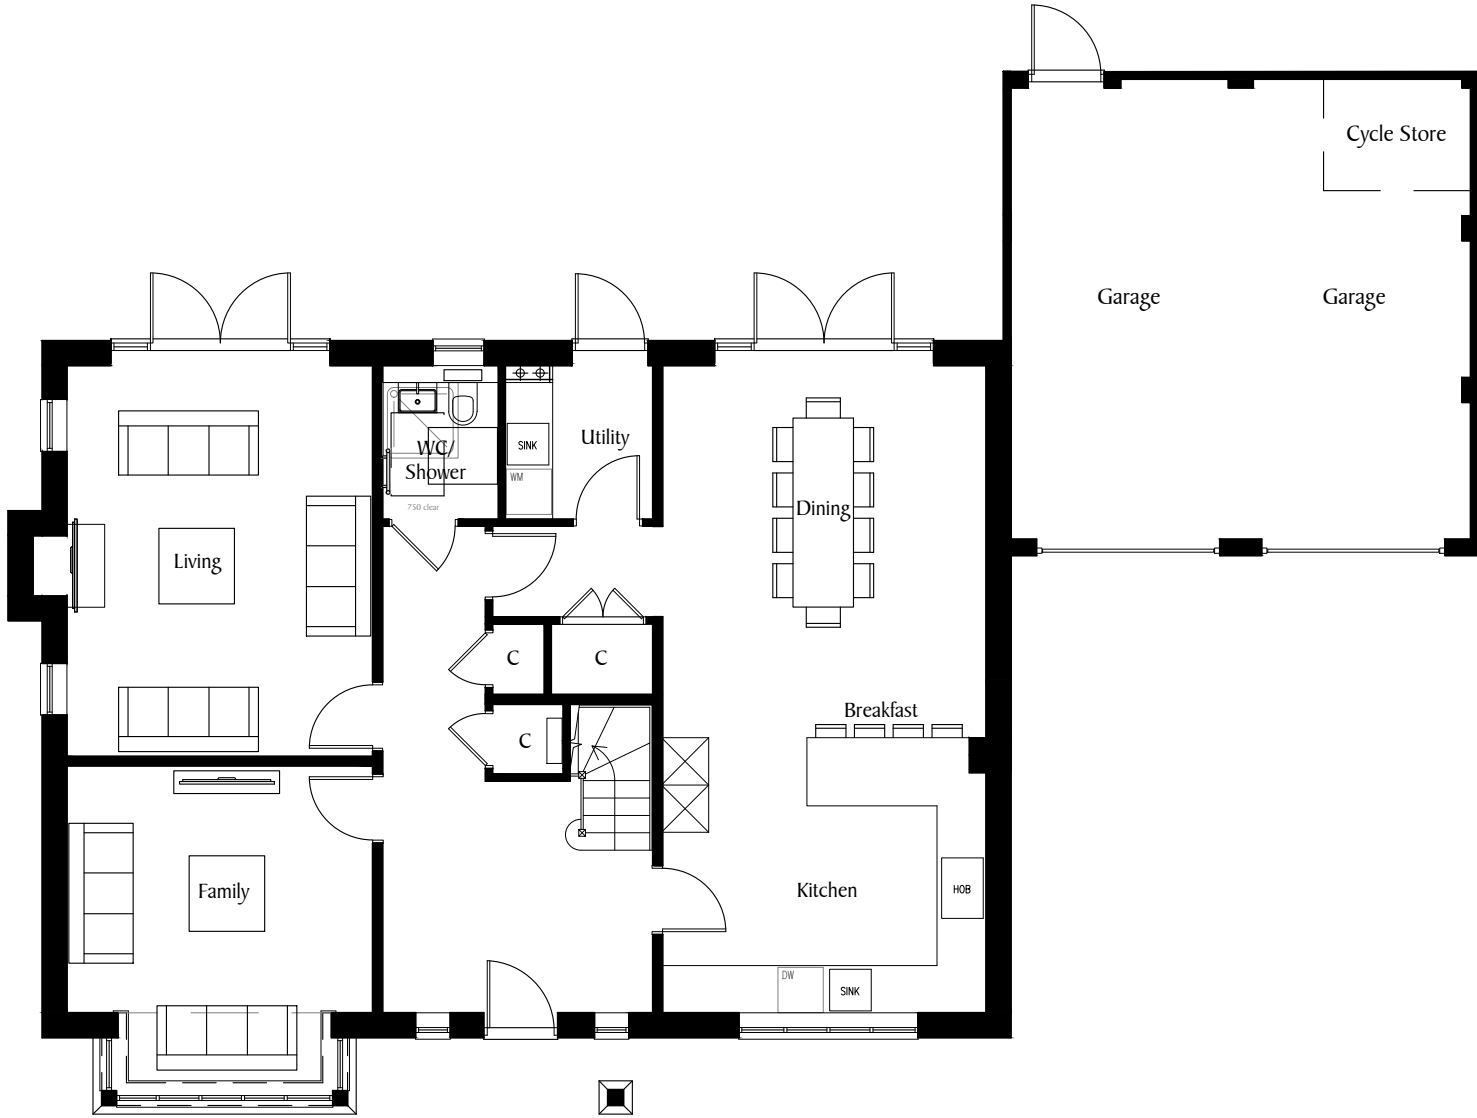

Ground Floor

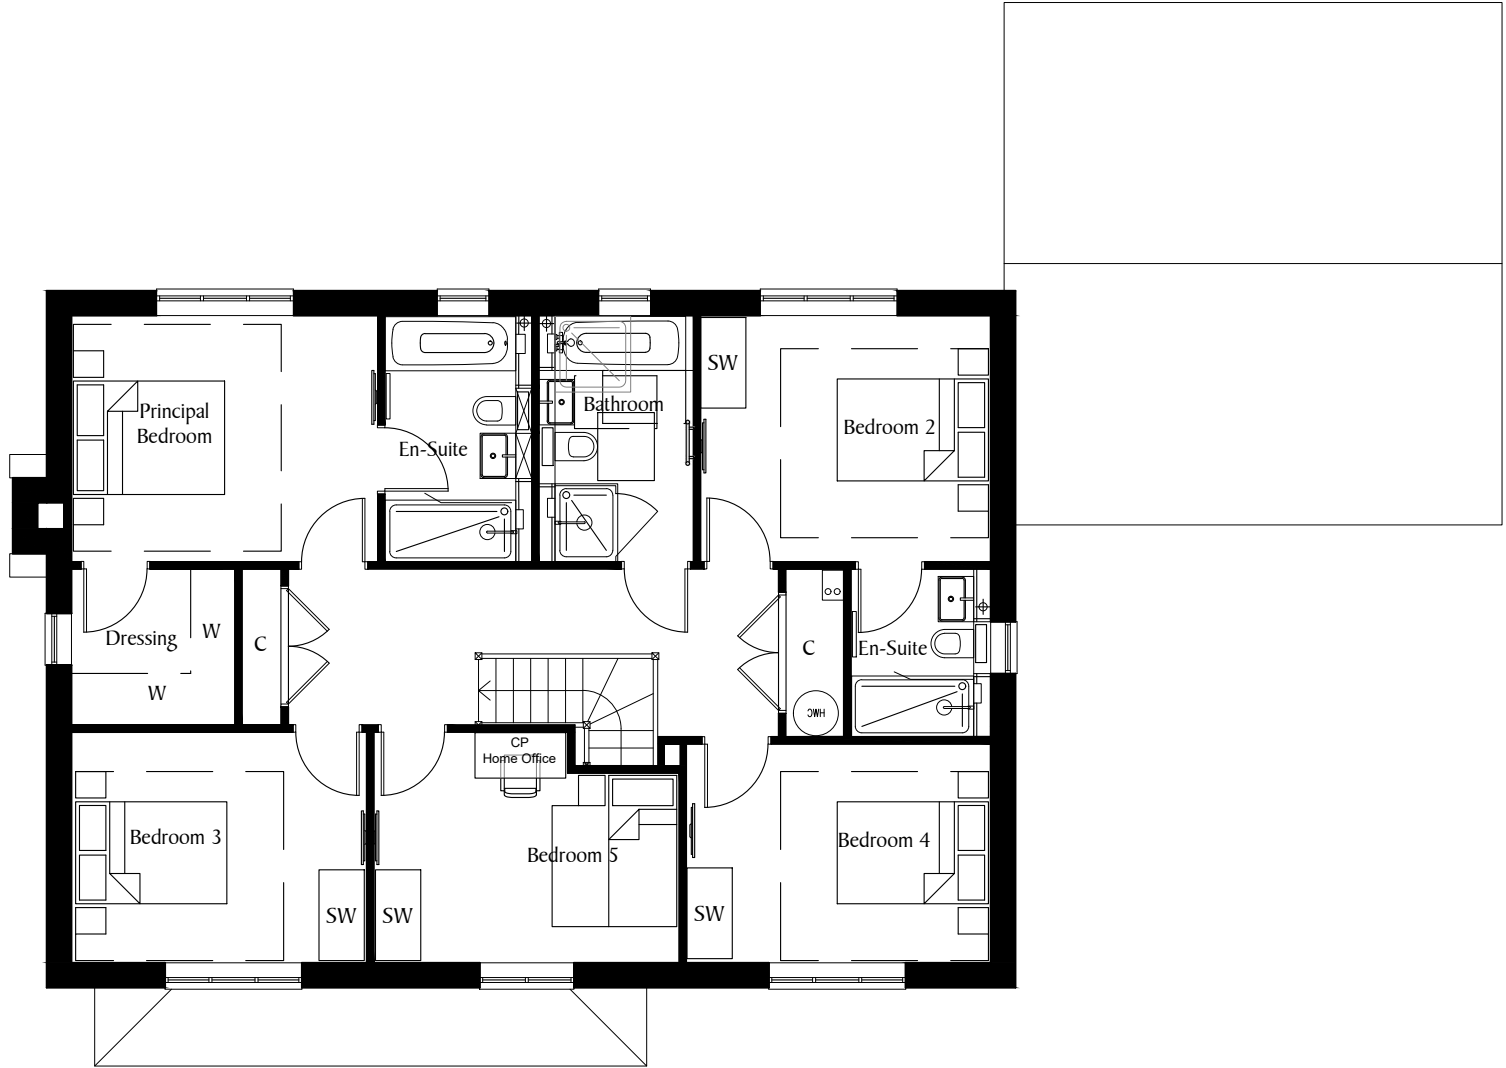

First Floor

SCALE 1:100@A3		<table><tr><th>REV</th><th>DATE</th><th>REVISION</th></tr><tr><td>P01</td><td>28.06.24</td><td>First Issue</td></tr></table>		REV	DATE	REVISION	P01	28.06.24	First Issue	<table><tr><th>REV</th><th>DATE</th><th>REVISION</th></tr><tr><td></td><td></td><td></td></tr></table>		REV	DATE	REVISION				<table><tr><th colspan="2">DEVELOPMENT</th></tr><tr><td colspan="2">PHASE 5 WORTHING ROAD SOUTHWATER</td></tr><tr><td>DRAWN</td><td>DATE</td></tr><tr><td>TJR</td><td>JUNE 2024</td></tr></table>		DEVELOPMENT		PHASE 5 WORTHING ROAD SOUTHWATER		DRAWN	DATE	TJR	JUNE 2024	<table><tr><th colspan="2">DRAWING TITLE</th></tr><tr><td colspan="2">PLOT 171 FLOOR PLANS</td></tr><tr><td>DRG NO.</td><td>REVISION</td></tr><tr><td>S830-INT-PS-ZZ-DR-K-005-190-171</td><td></td></tr></table>		DRAWING TITLE		PLOT 171 FLOOR PLANS		DRG NO.	REVISION	S830-INT-PS-ZZ-DR-K-005-190-171		Berkeley Designed for life Berkeley Homes (Southern) Limited Berkeley House, Bay Tree Avenue Leatherhead Surrey, KT22 7UE Tel: (01372) 370400	
REV	DATE	REVISION																																					
P01	28.06.24	First Issue																																					
REV	DATE	REVISION																																					
DEVELOPMENT																																							
PHASE 5 WORTHING ROAD SOUTHWATER																																							
DRAWN	DATE																																						
TJR	JUNE 2024																																						
DRAWING TITLE																																							
PLOT 171 FLOOR PLANS																																							
DRG NO.	REVISION																																						
S830-INT-PS-ZZ-DR-K-005-190-171																																							