


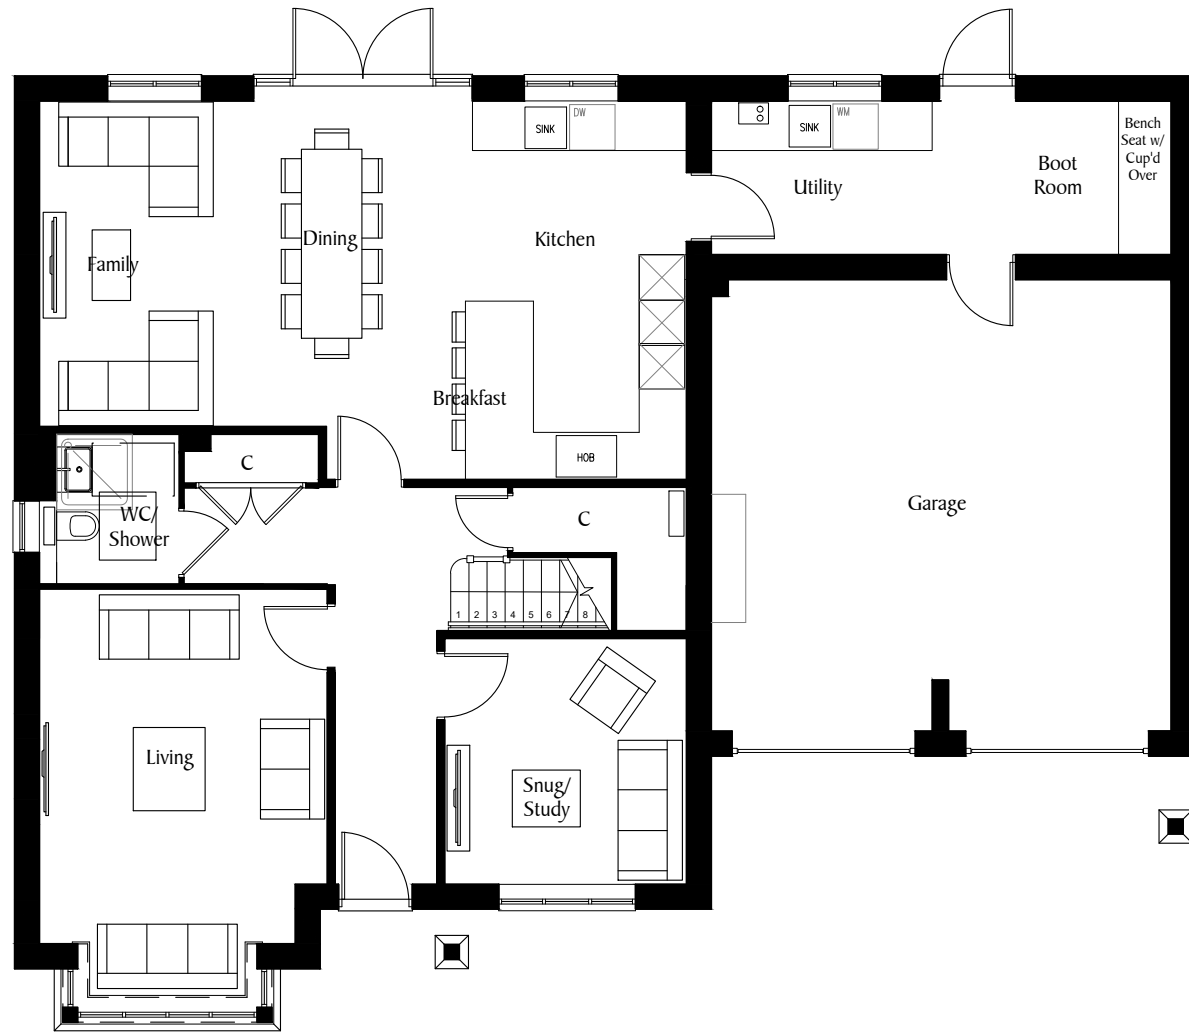

Ground Floor



First Floor

SCALE 1:100@A3		REV		DATE		REVISION		REV		DATE		REVISION		DEVELOPMENT		DRAWING TITLE		Berkeley Designed for life Berkeley Homes (Southern) Limited Berkeley House, Bay Tree Avenue Leatherhead Surrey, KT22 7UE Tel: (01372) 370400
0 1m 2m 3m 4m		P01		28.06.24		First Issue								PHASE 5		PLOT 169		
														WORTHING ROAD		FLOOR PLANS		
														SOUTHWATER				
														DRAWN		DRG NO.		
														TJR		REVISION		
														JUNE 2024		S830-INT-P5-ZZ-DR-K-005-186-169		