

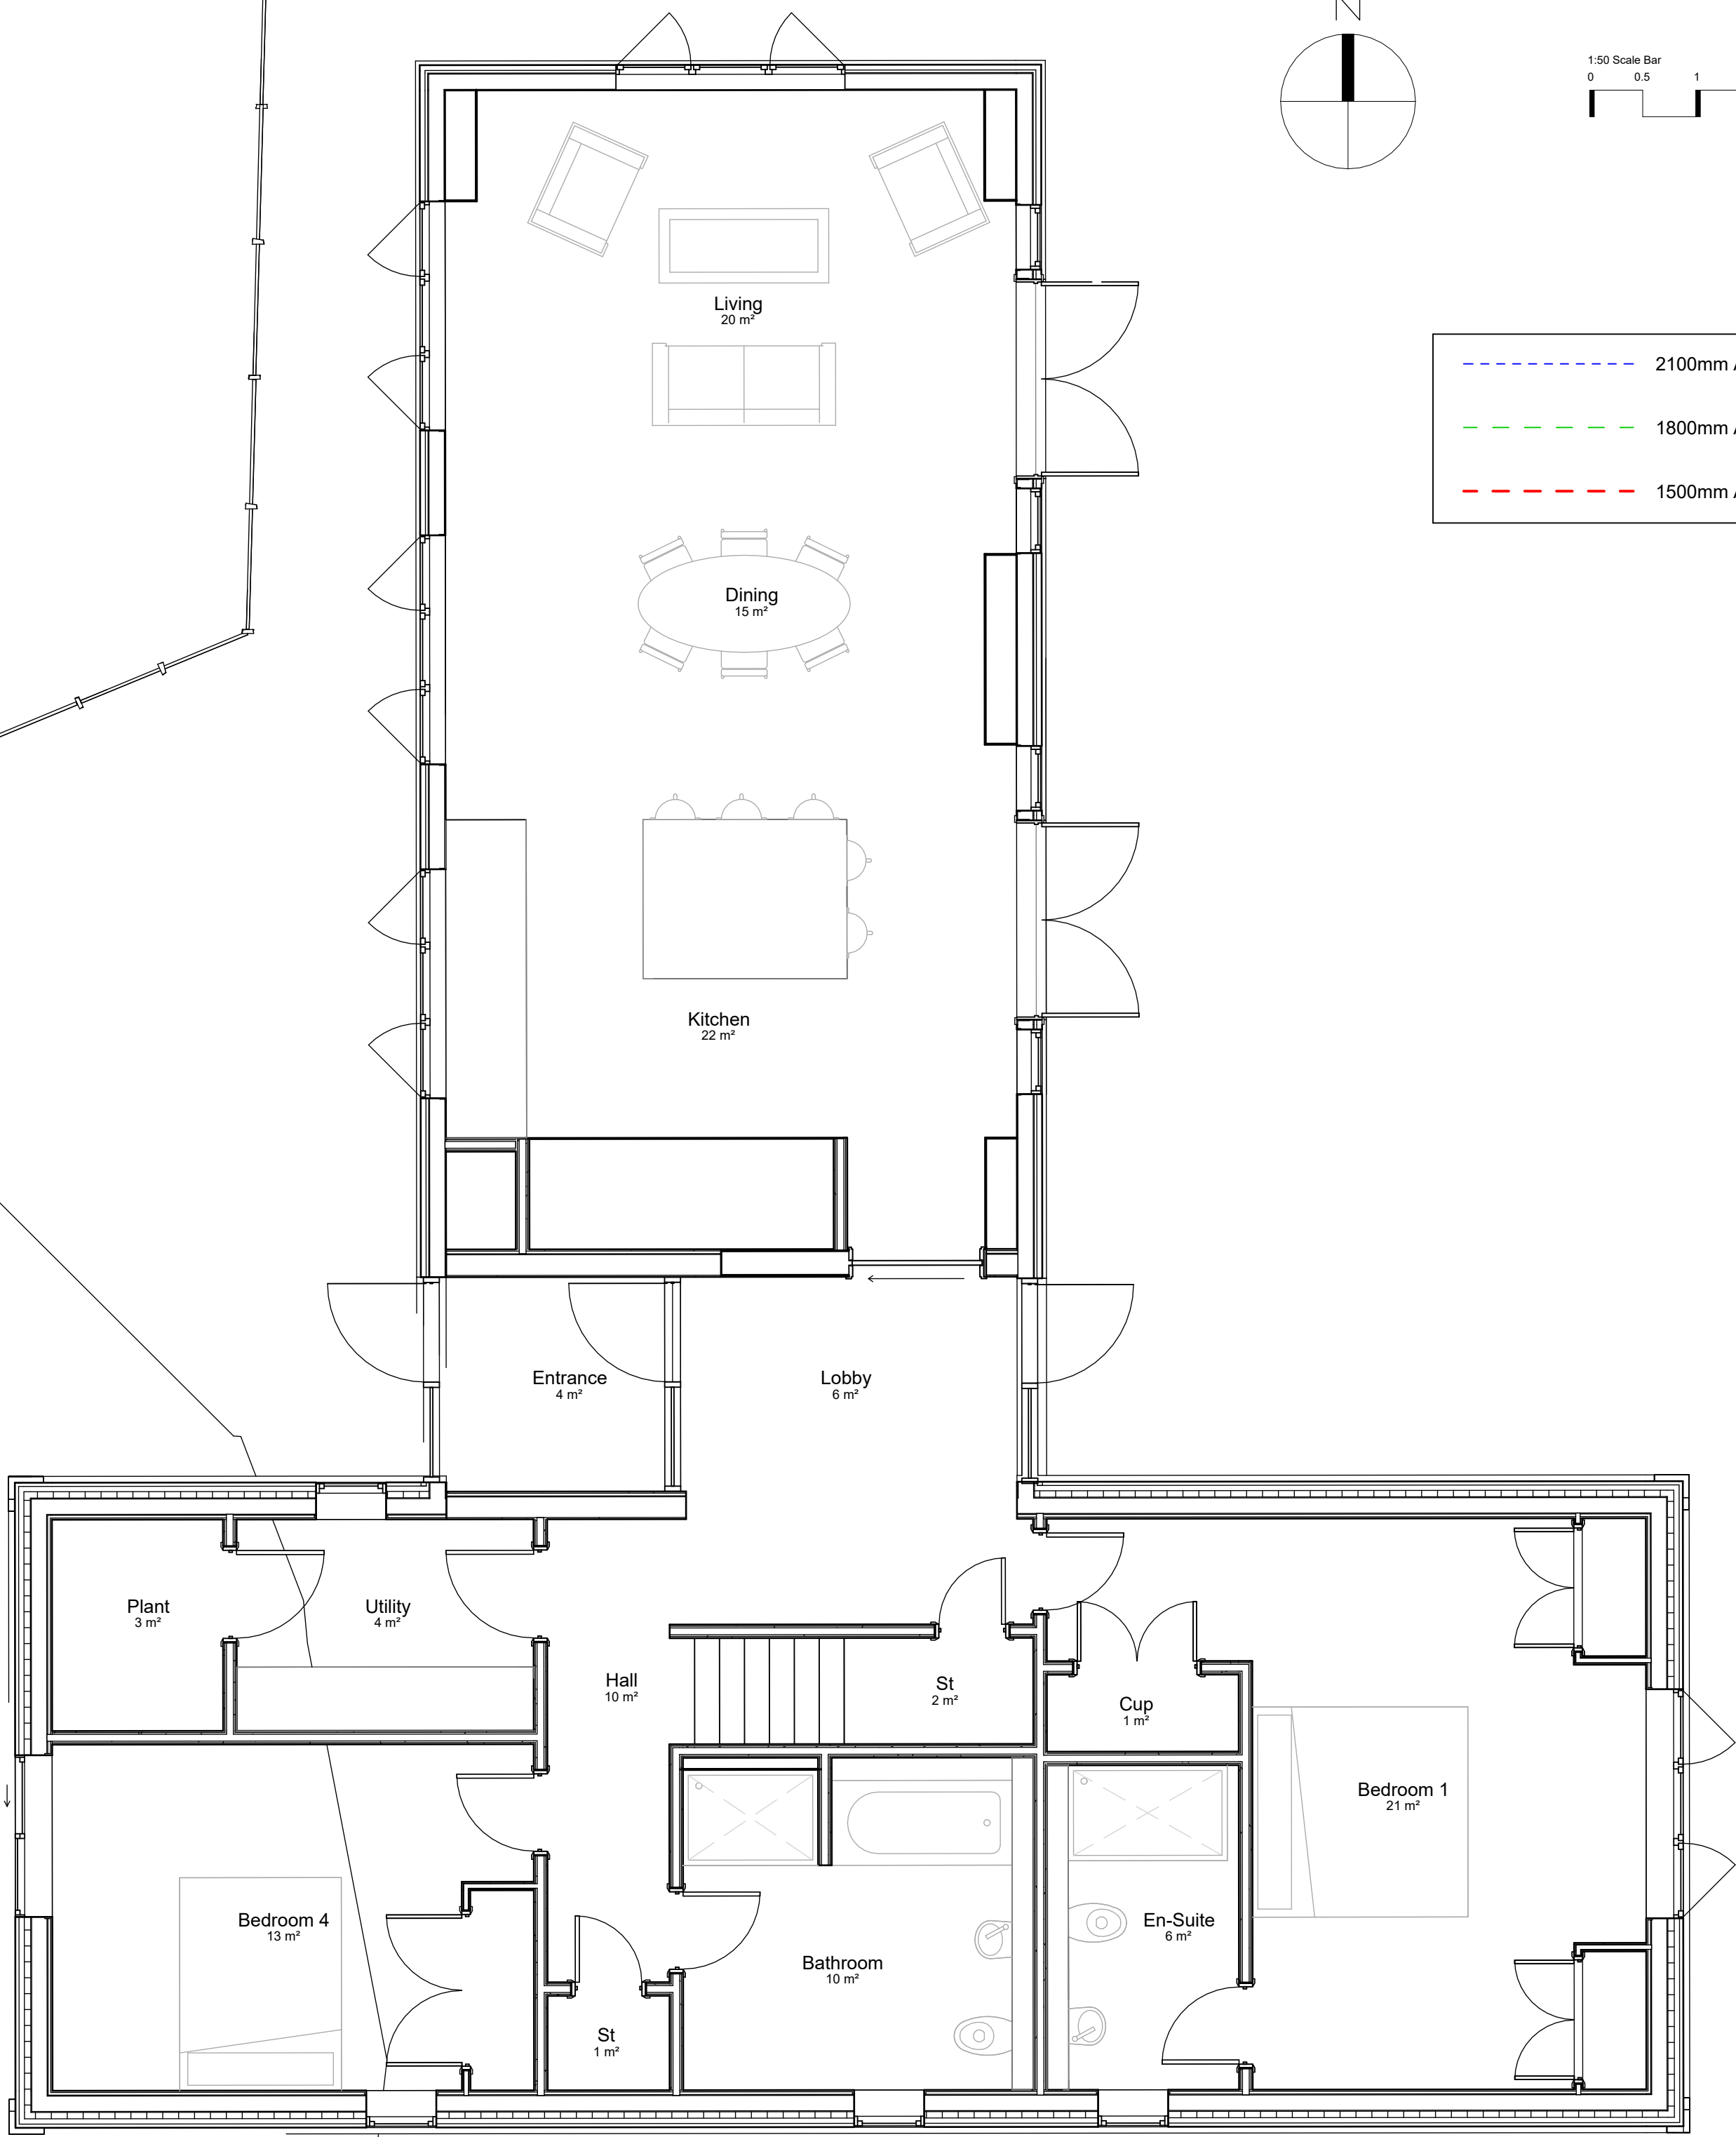
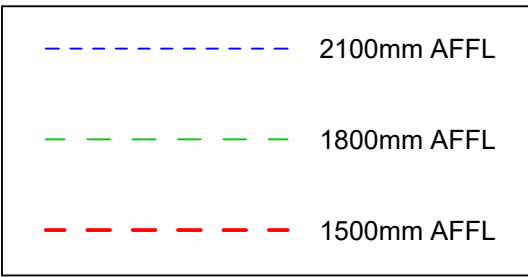
 
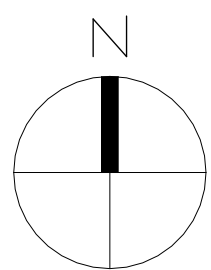
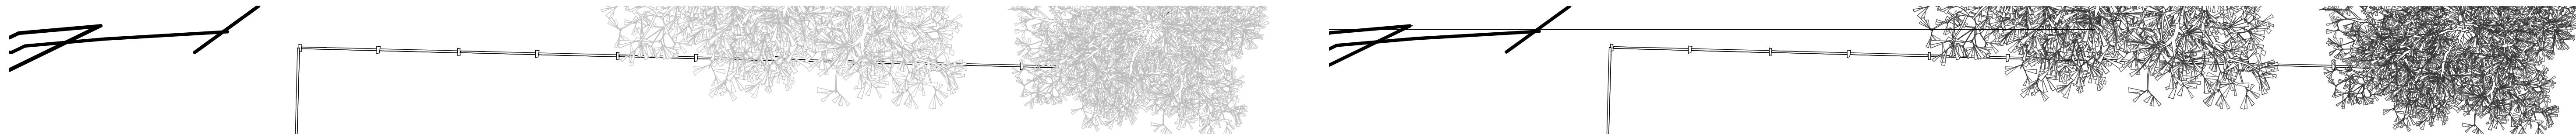


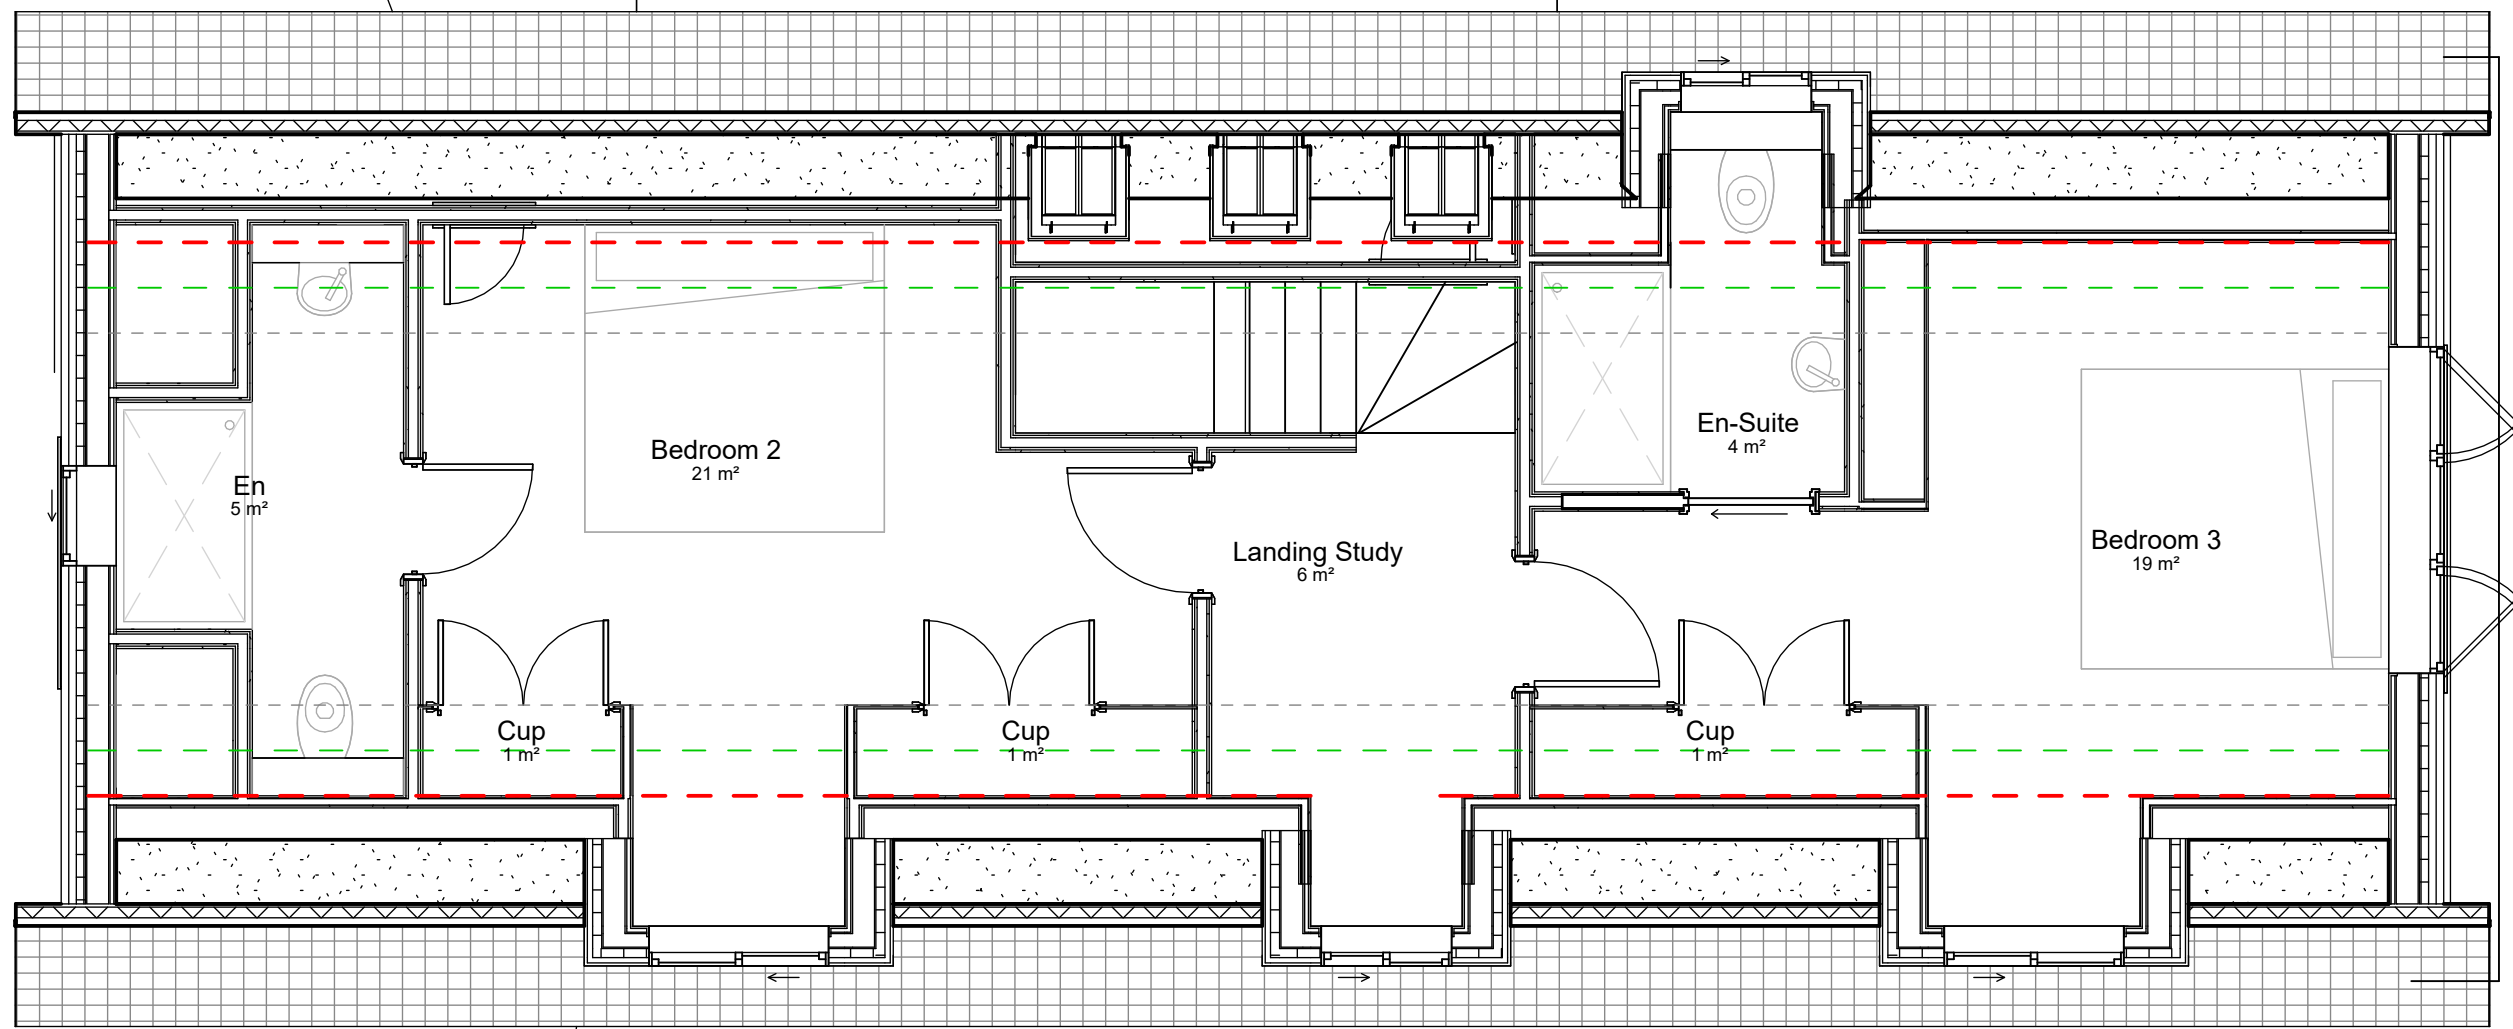

1 H3 - GF
1 : 50

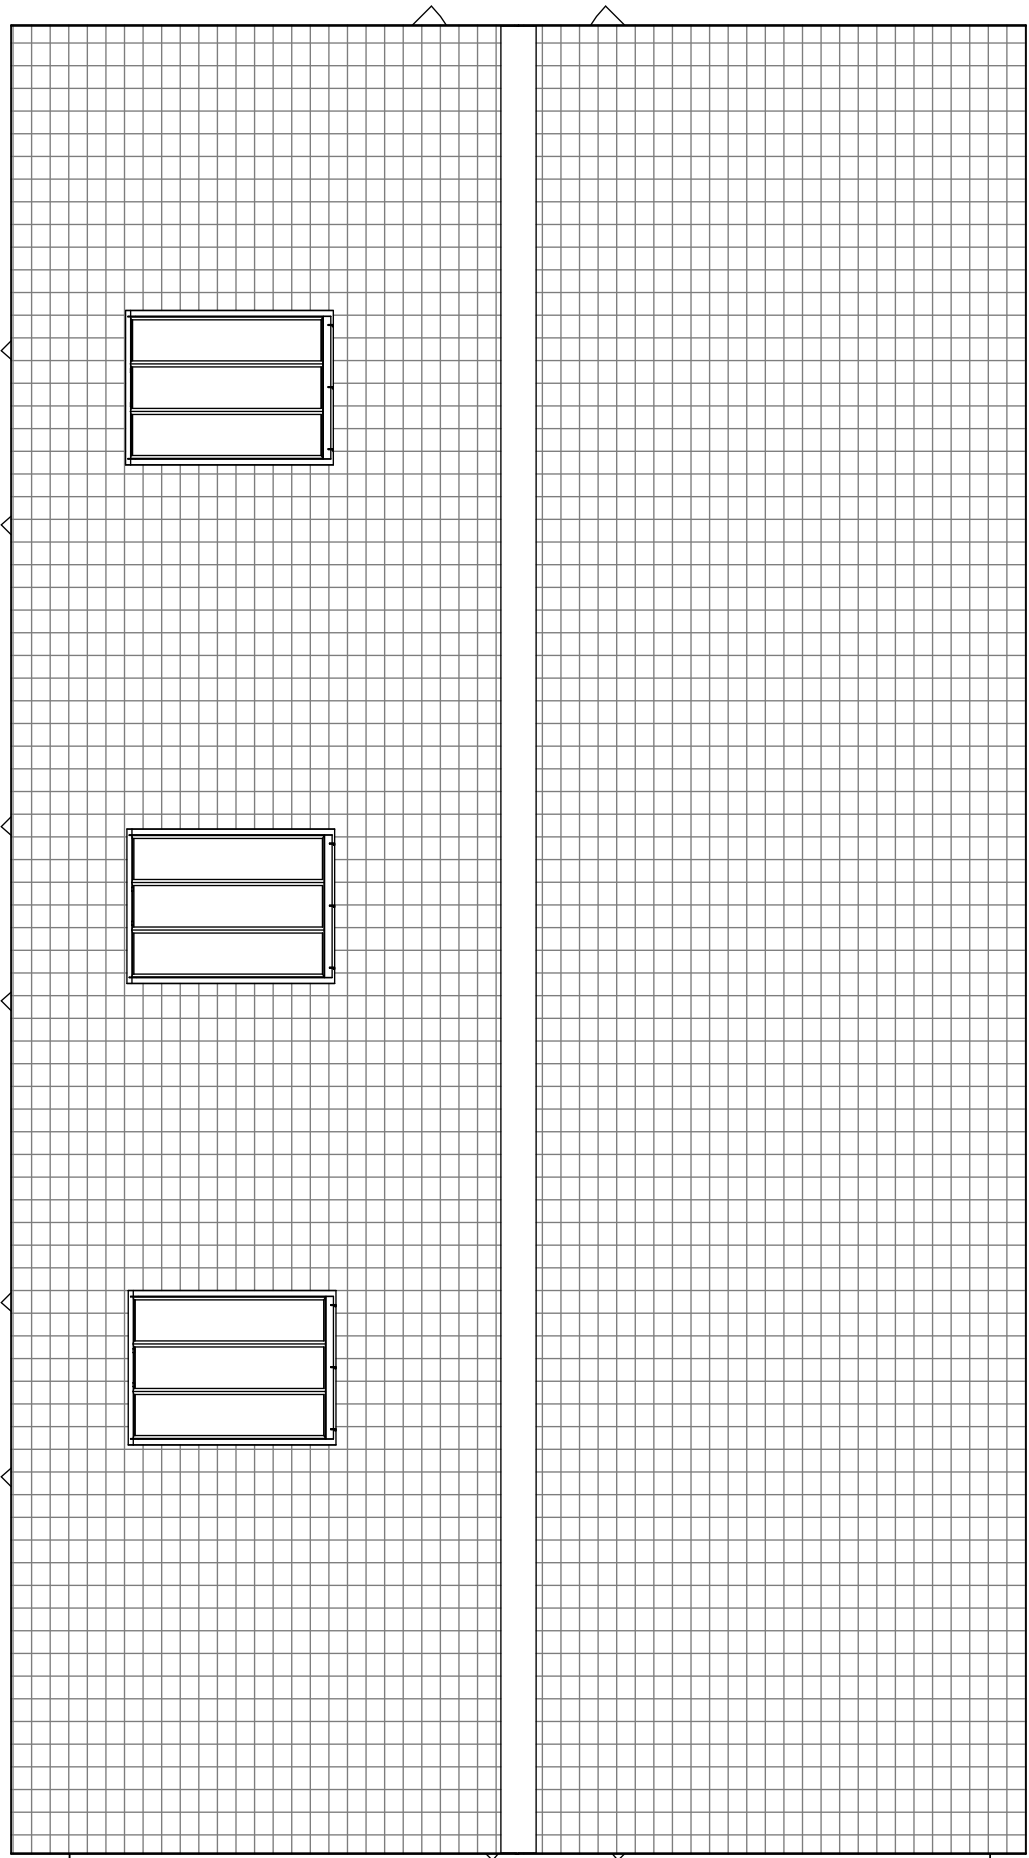

2 H3-FF
1 : 50

Revision Description Date Drawn

project Long Barn, Crays Lane, Goose Green, RH20 2LR

client Tri-Star Fire


title Plot 3 - House Type 2 - Floor Plans

status PLANNING

scale 1 : 50@A1

drawing number PL-GA-11

rev

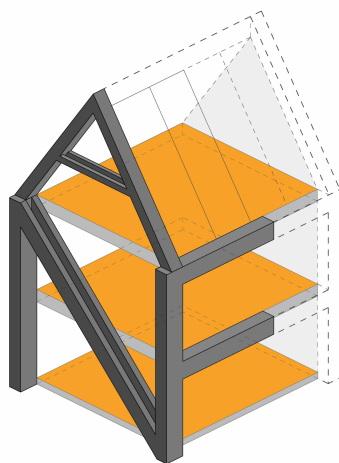

New
Form
Architecture
your vision delivered

5 The Cairns
Charlestown, Fife, K11 3EP

tele 07843022953

email info@newformarchitecture.com

web www.newformarchitecture.com