



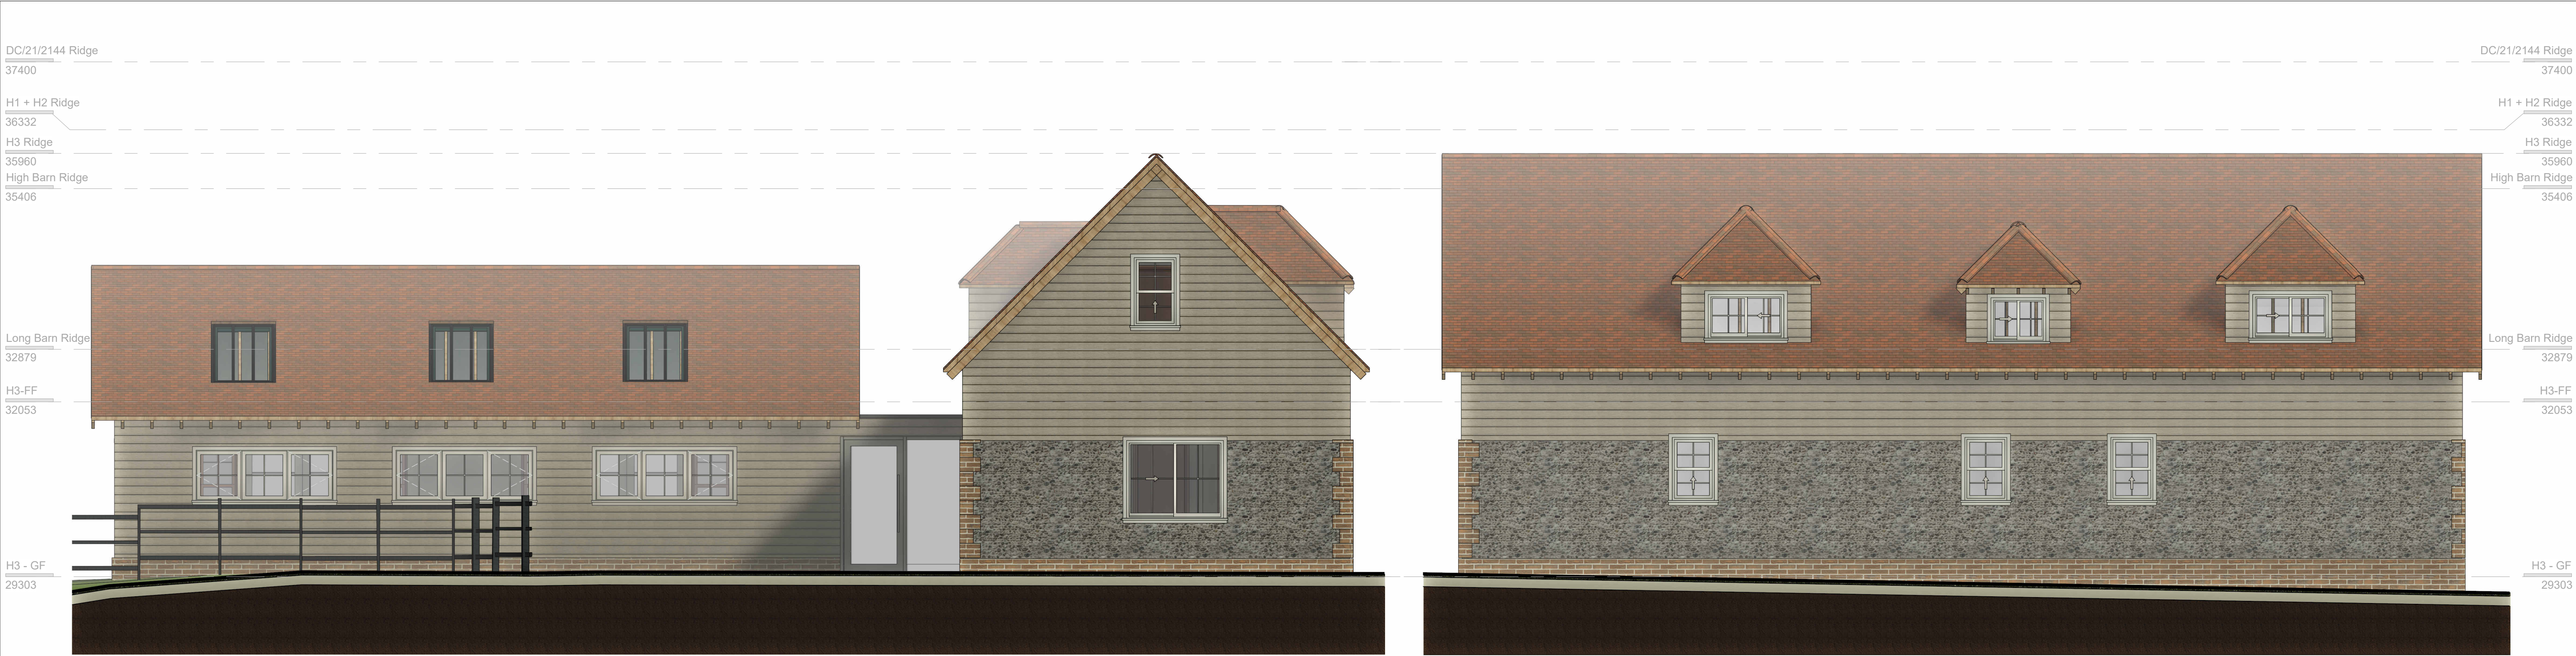


1 House Type 2 - West Elevation
1 : 50


2 House Type 2 - South Elevation
1 : 50

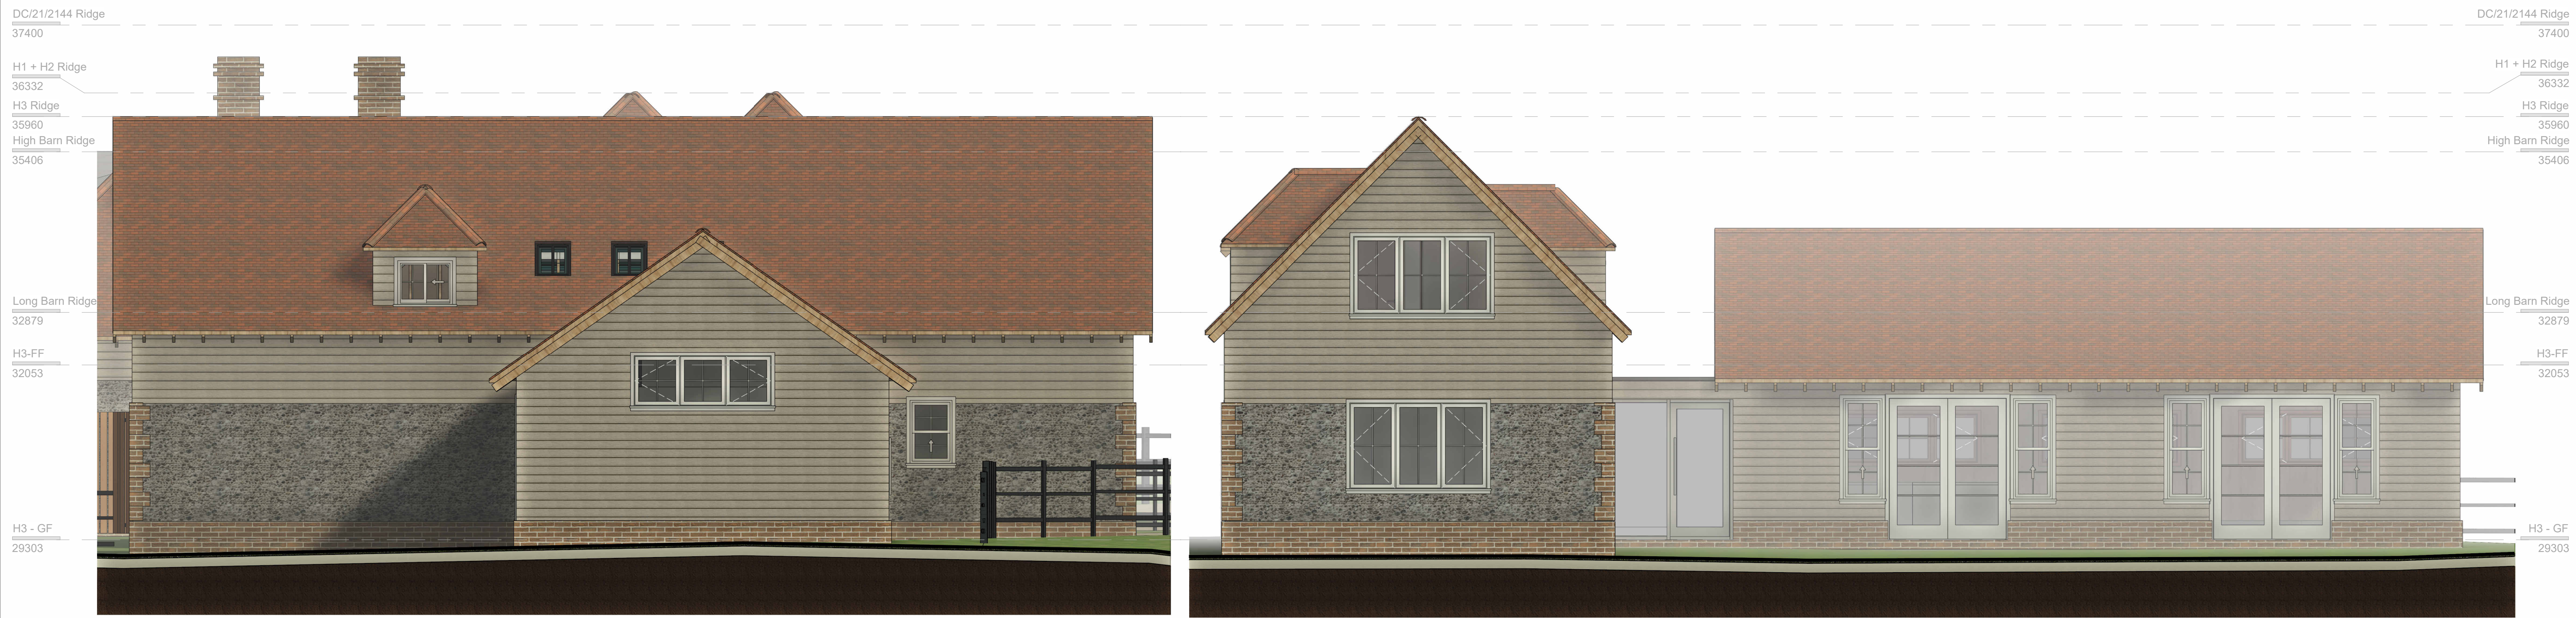

3 House Type 2 - North Elevation
1 : 50

4 House Type 2 - East Elevation
1 : 50

 

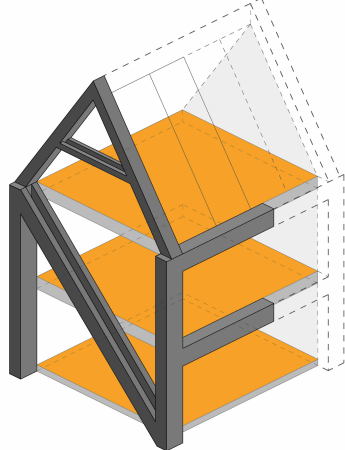Revision	Description	Date	Drawn	project	Long Barn, Crays Lane,	Goose Green, RH20 2LR	 New Form Architecture your vision delivered 5 The Cairns Charlestown, Fife, K11 3EP tele 07843022953 email info@newformarchitecture.com web www.newformarchitecture.com
				client	Tri-Star Fire		
				title	Plot 3 - House Type 2 - Proposed Elevations		
				status	PLANNING		
				scale	1 : 50@A1	drawing number PL-GA-12	rev