




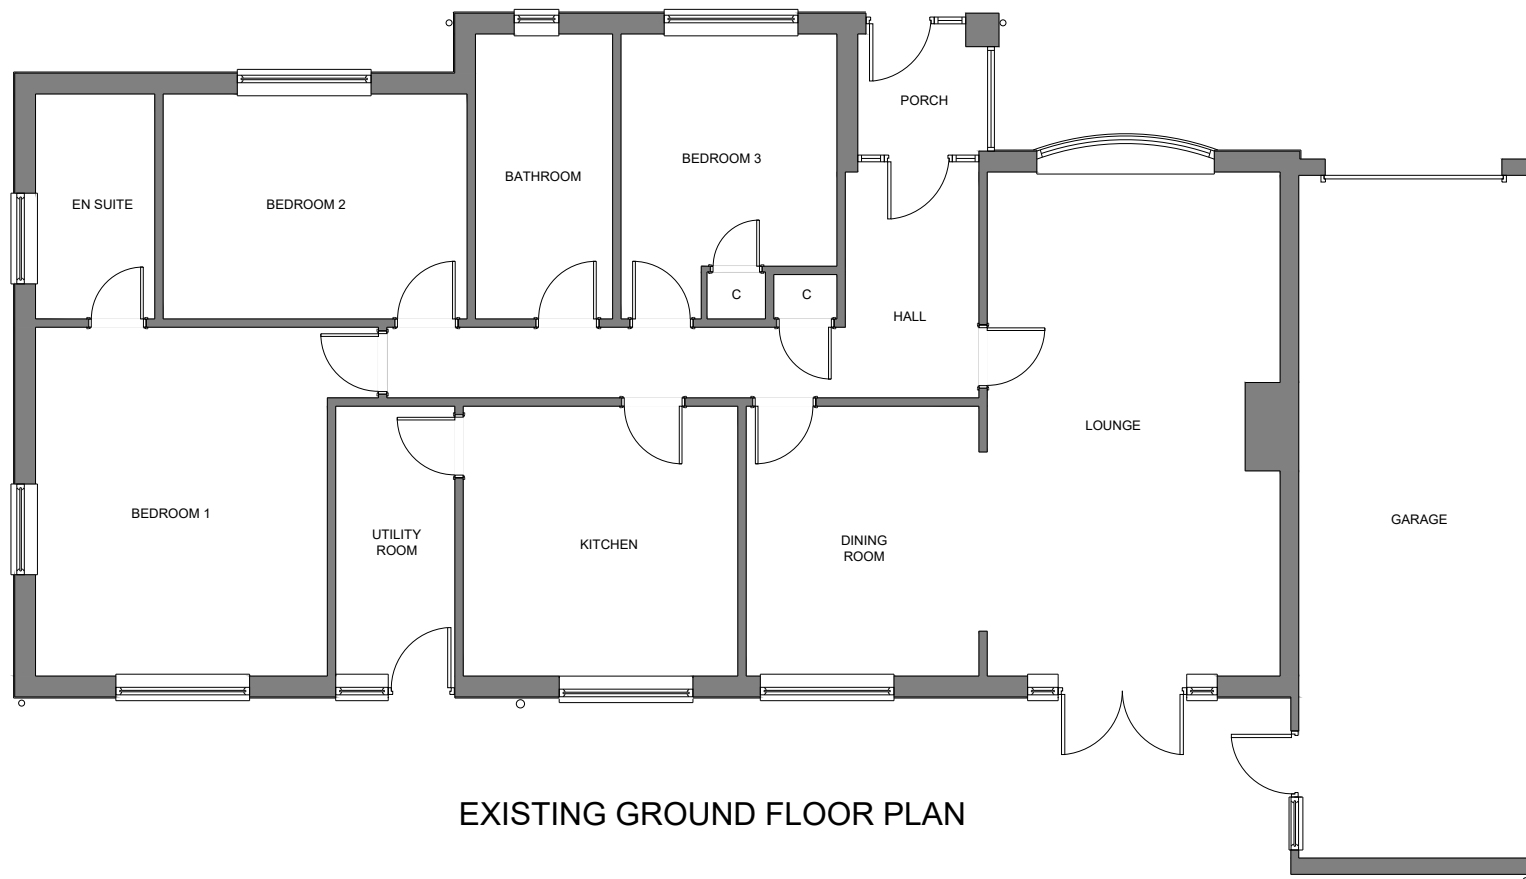


EXISTING GROUND FLOOR PLAN

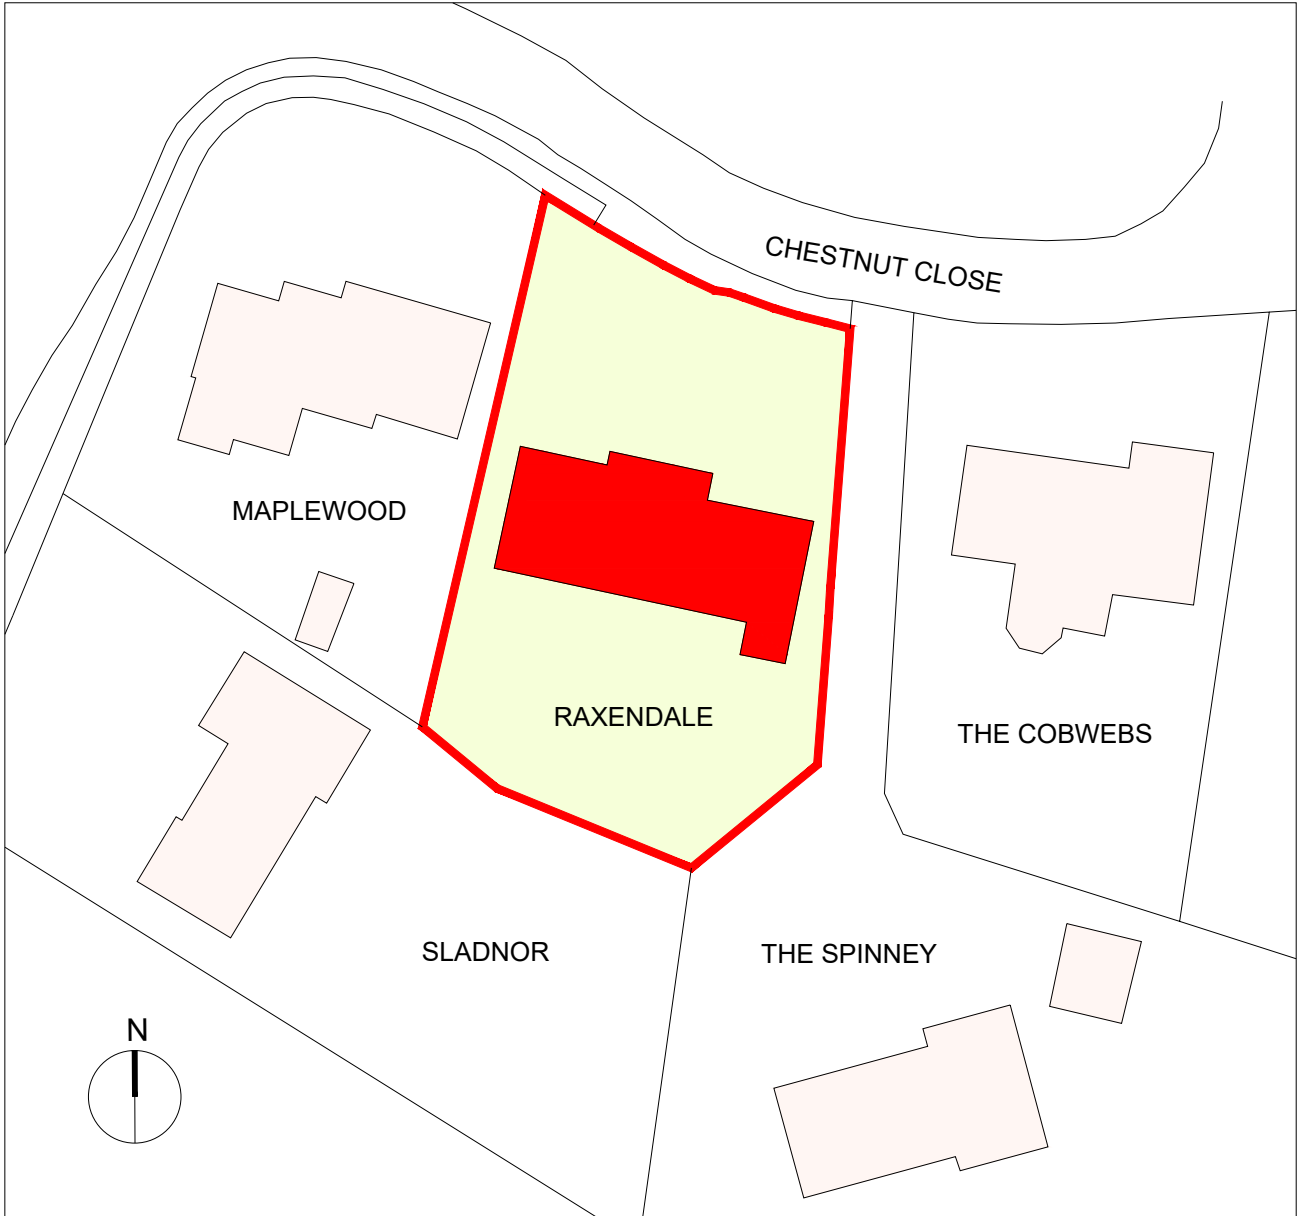

EXISTING BLOCK PLAN 1:500

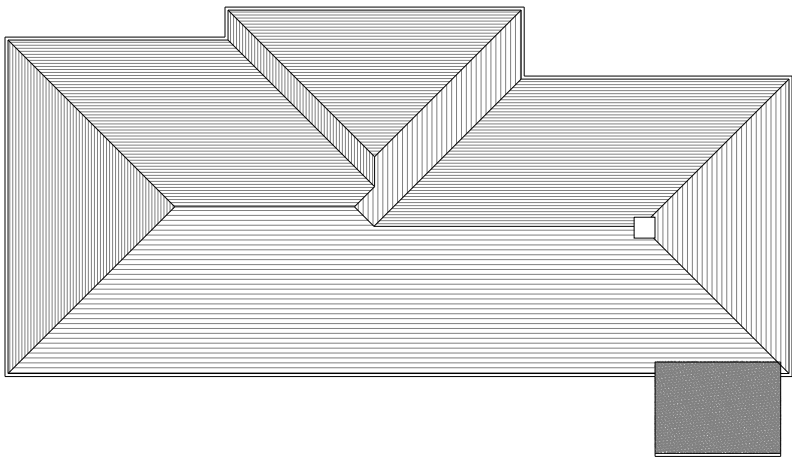

EXISTING ROOF PLAN 1:200

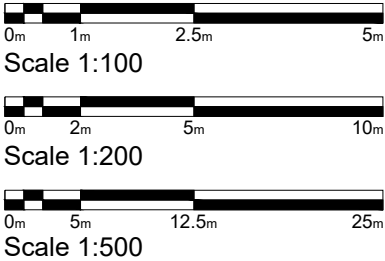

mark alford design architecture
 Heatherlands Bracken Lane Storrington West Sussex RH20 3HS
 T: 01903 740033 E: office@markalforddesign.com

client: MR AND MRS RUZICKA
 project title: RAXENDALE, STORRINGTON
 PROPOSED FRONT EXTENSION
 drawing title: EXISTING PLANS

drawn by: MSA date: FEB '26 scale: 1:100/1:200/1:500 @ A3

issue status: FOR PLANNING CONSENT

drawing number: **25565 / P100** revision:

This drawing may not be used or reproduced without written consent. Copyright reserved
 No dimensions to be scaled from this drawing except for Planning purposes.