





EXISTING FRONT ELEVATION

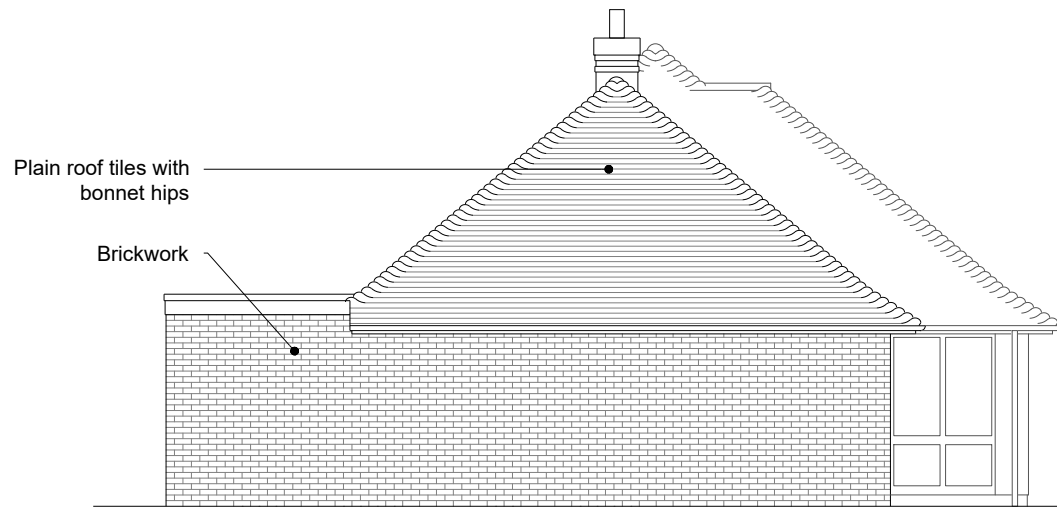


EXISTING SIDE ELEVATION



EXISTING REAR ELEVATION

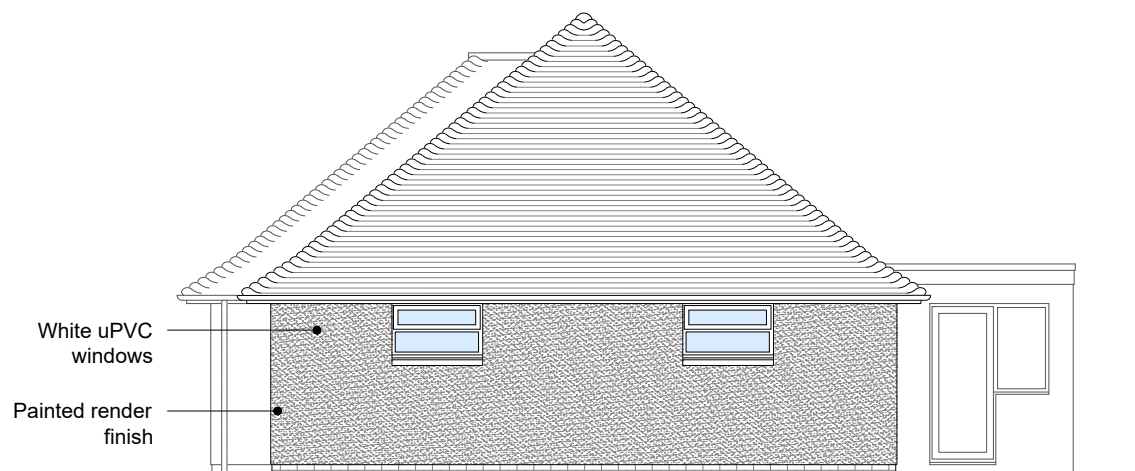

EXISTING SIDE ELEVATION

 

Scale 1:100



mark alford design architecture

Heatherlands Bracken Lane Storrington West Sussex RH20 3HS
T: 01903 740033 E: office@markalforddesign.com

client: MR AND MRS RUZICKA
project title: RAXENDALE, STORRINGTON
PROPOSED FRONT EXTENSION
drawing title: EXISTING ELEVATIONS

drawn by: MSA date: FEB '26 scale: 1:100 @ A3

issue status: FOR PLANNING CONSENT

drawing number: **25565 / P101** revision:

This drawing may not be used or reproduced without written consent. Copyright reserved
No dimensions to be scaled from this drawing except for Planning purposes.