



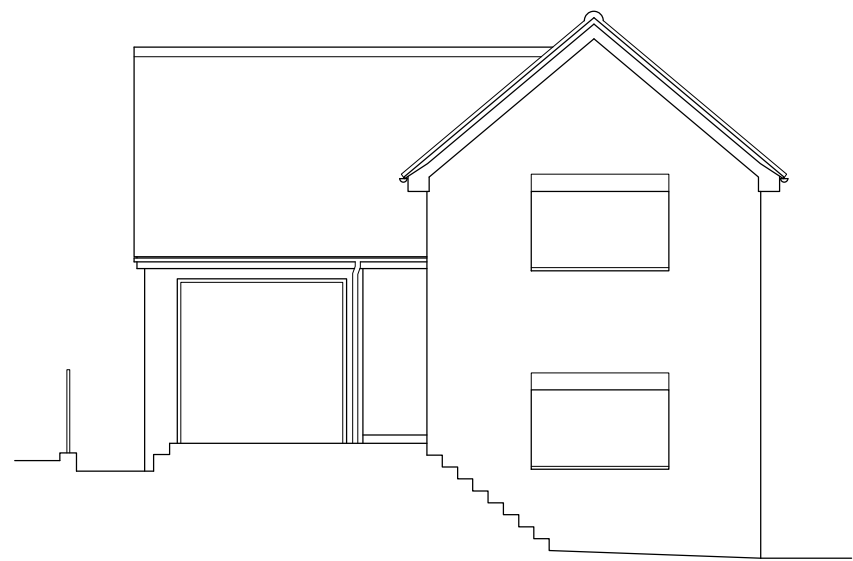


- NORTH EAST (FRONT) ELEVATION - 1:100 - EXISTING -

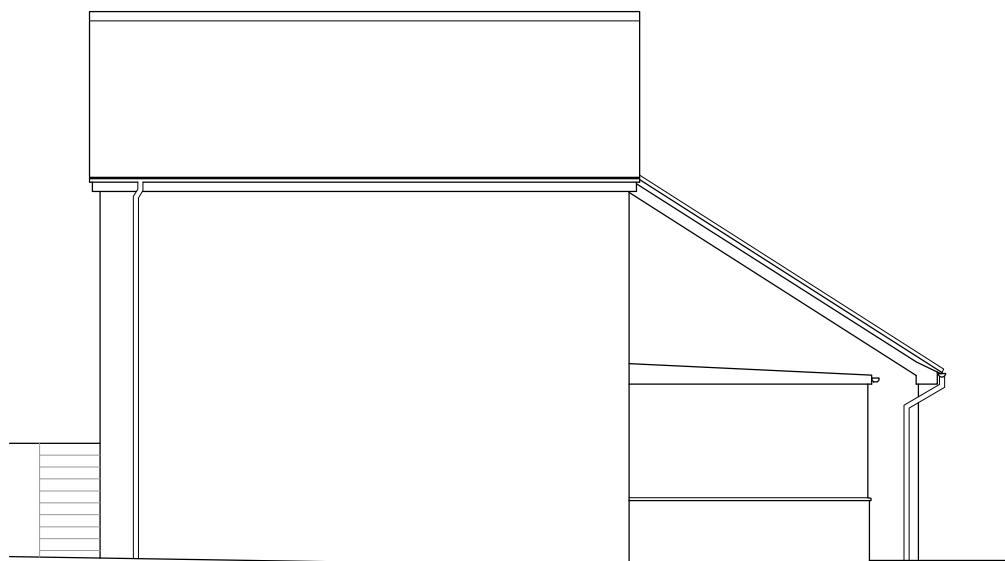


- NORTH WEST ELEVATION -




- SOUTH WEST ELEVATION -

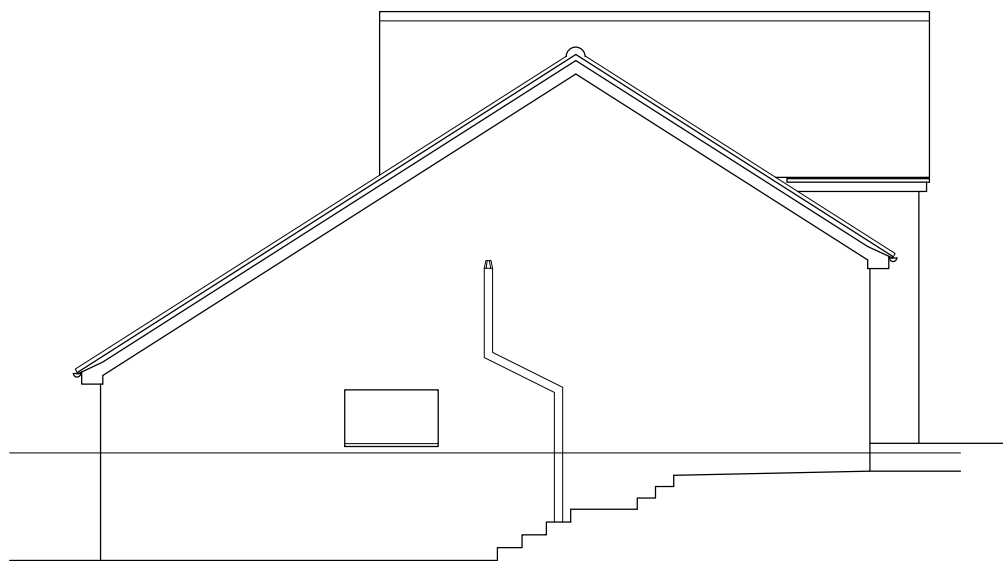


- SOUTH EAST ELEVATION -

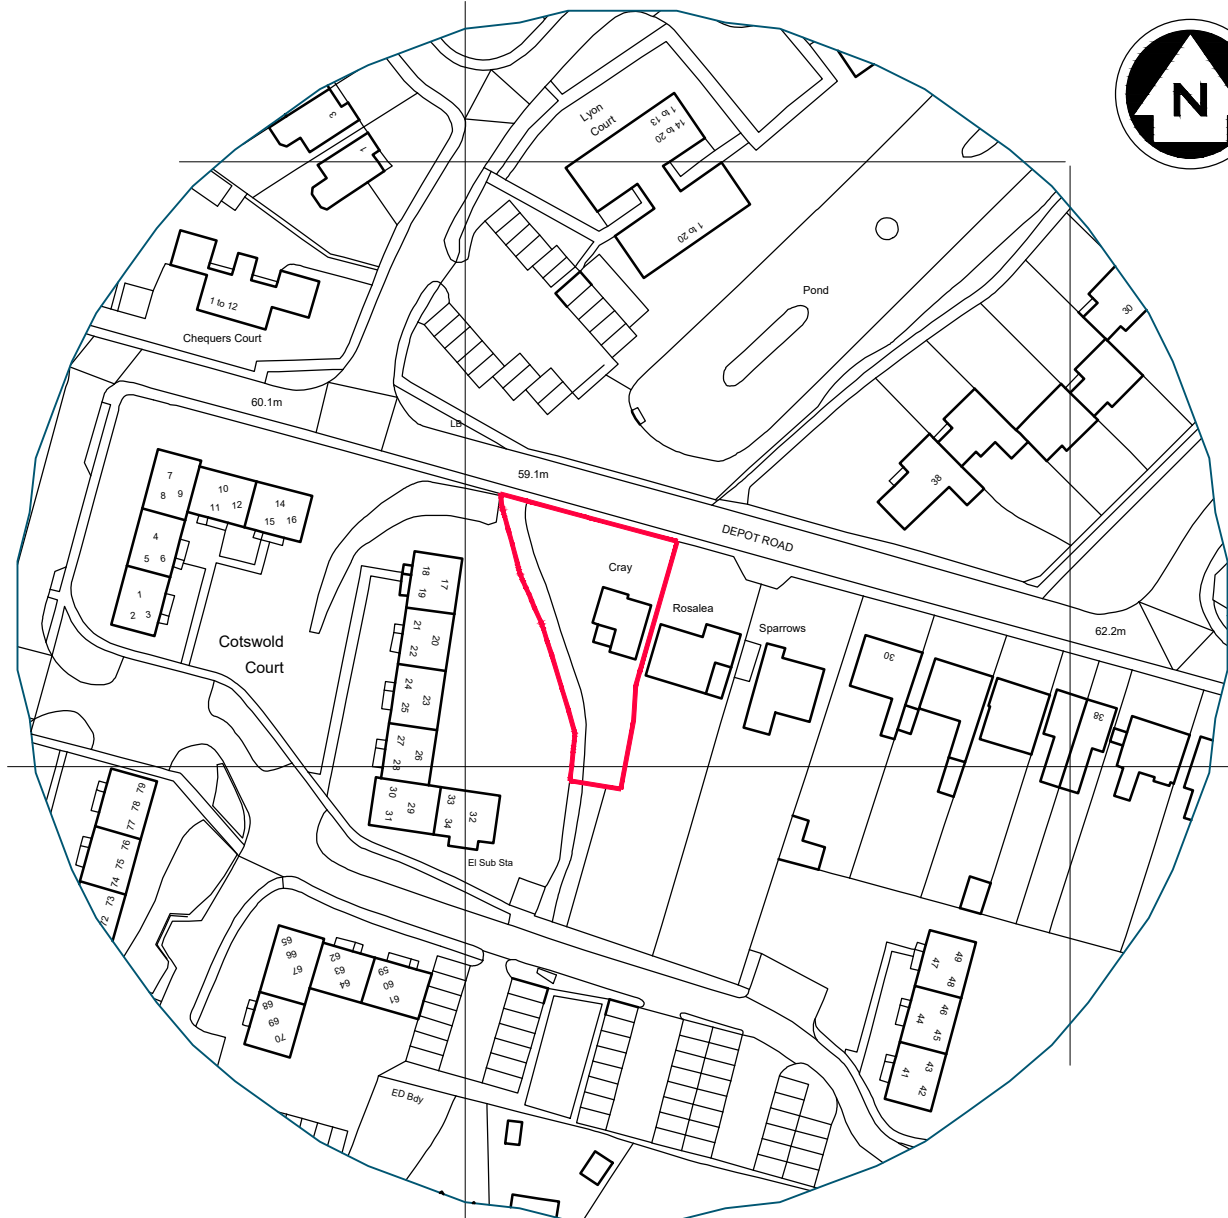

- LOCATION PLAN - 1:1250 -

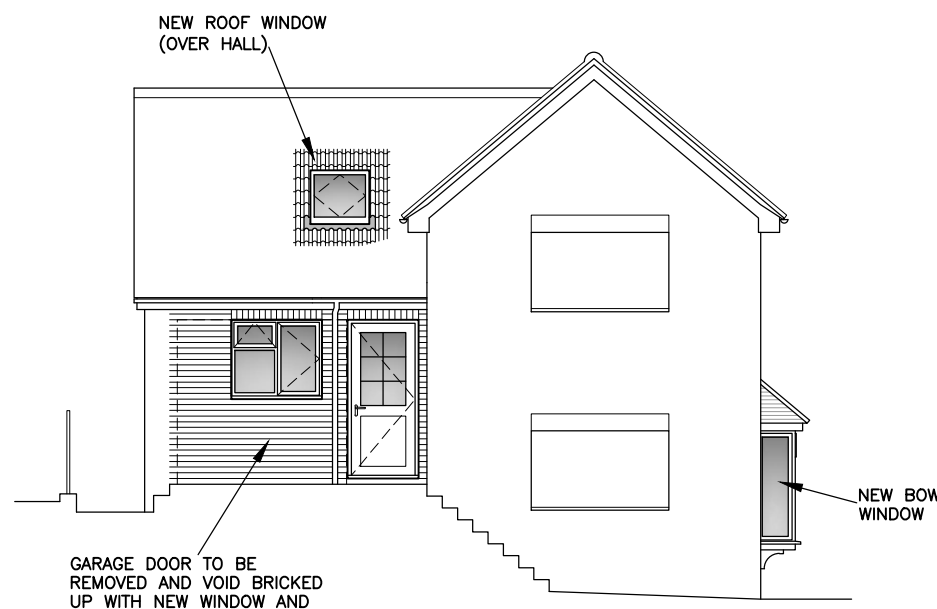


- NORTH EAST (FRONT) ELEVATION - 1:100 - PROPOSED -

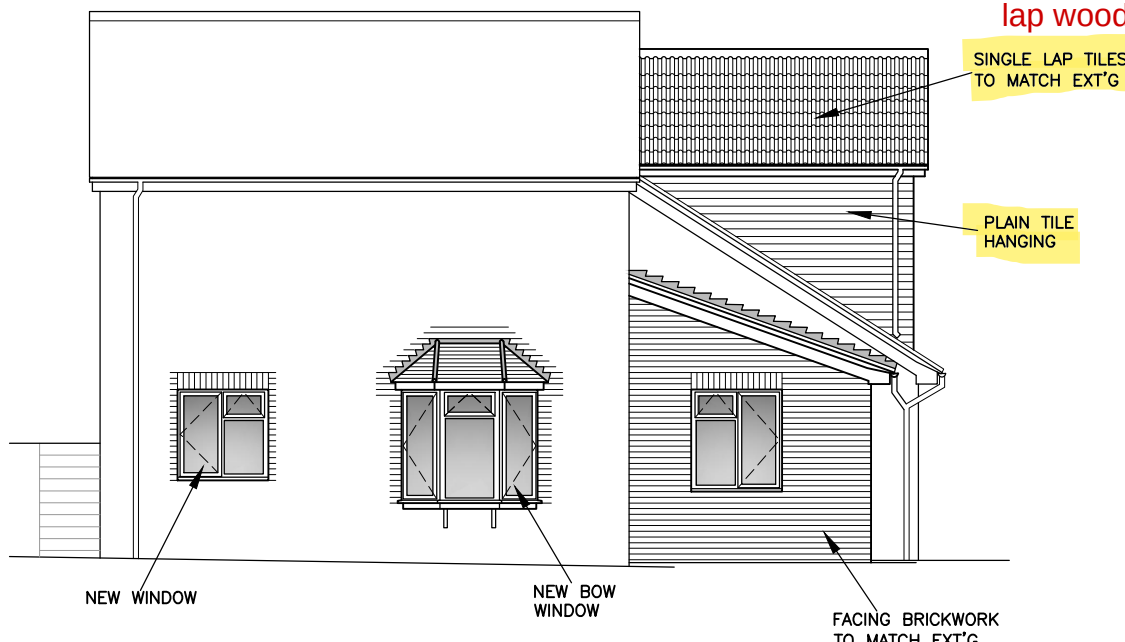


- NORTH WEST ELEVATION -




- SOUTH WEST ELEVATION -

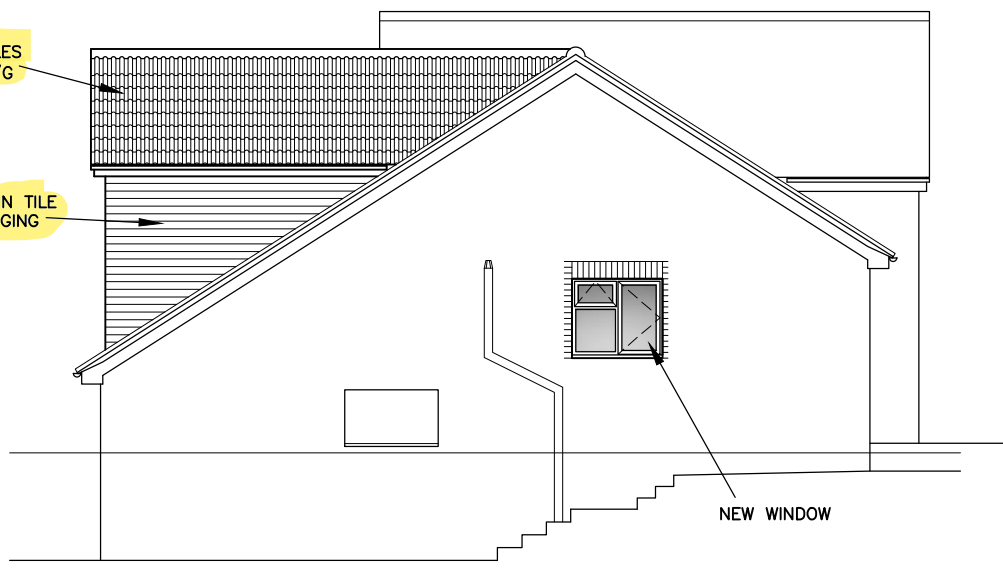


- SOUTH EAST ELEVATION -

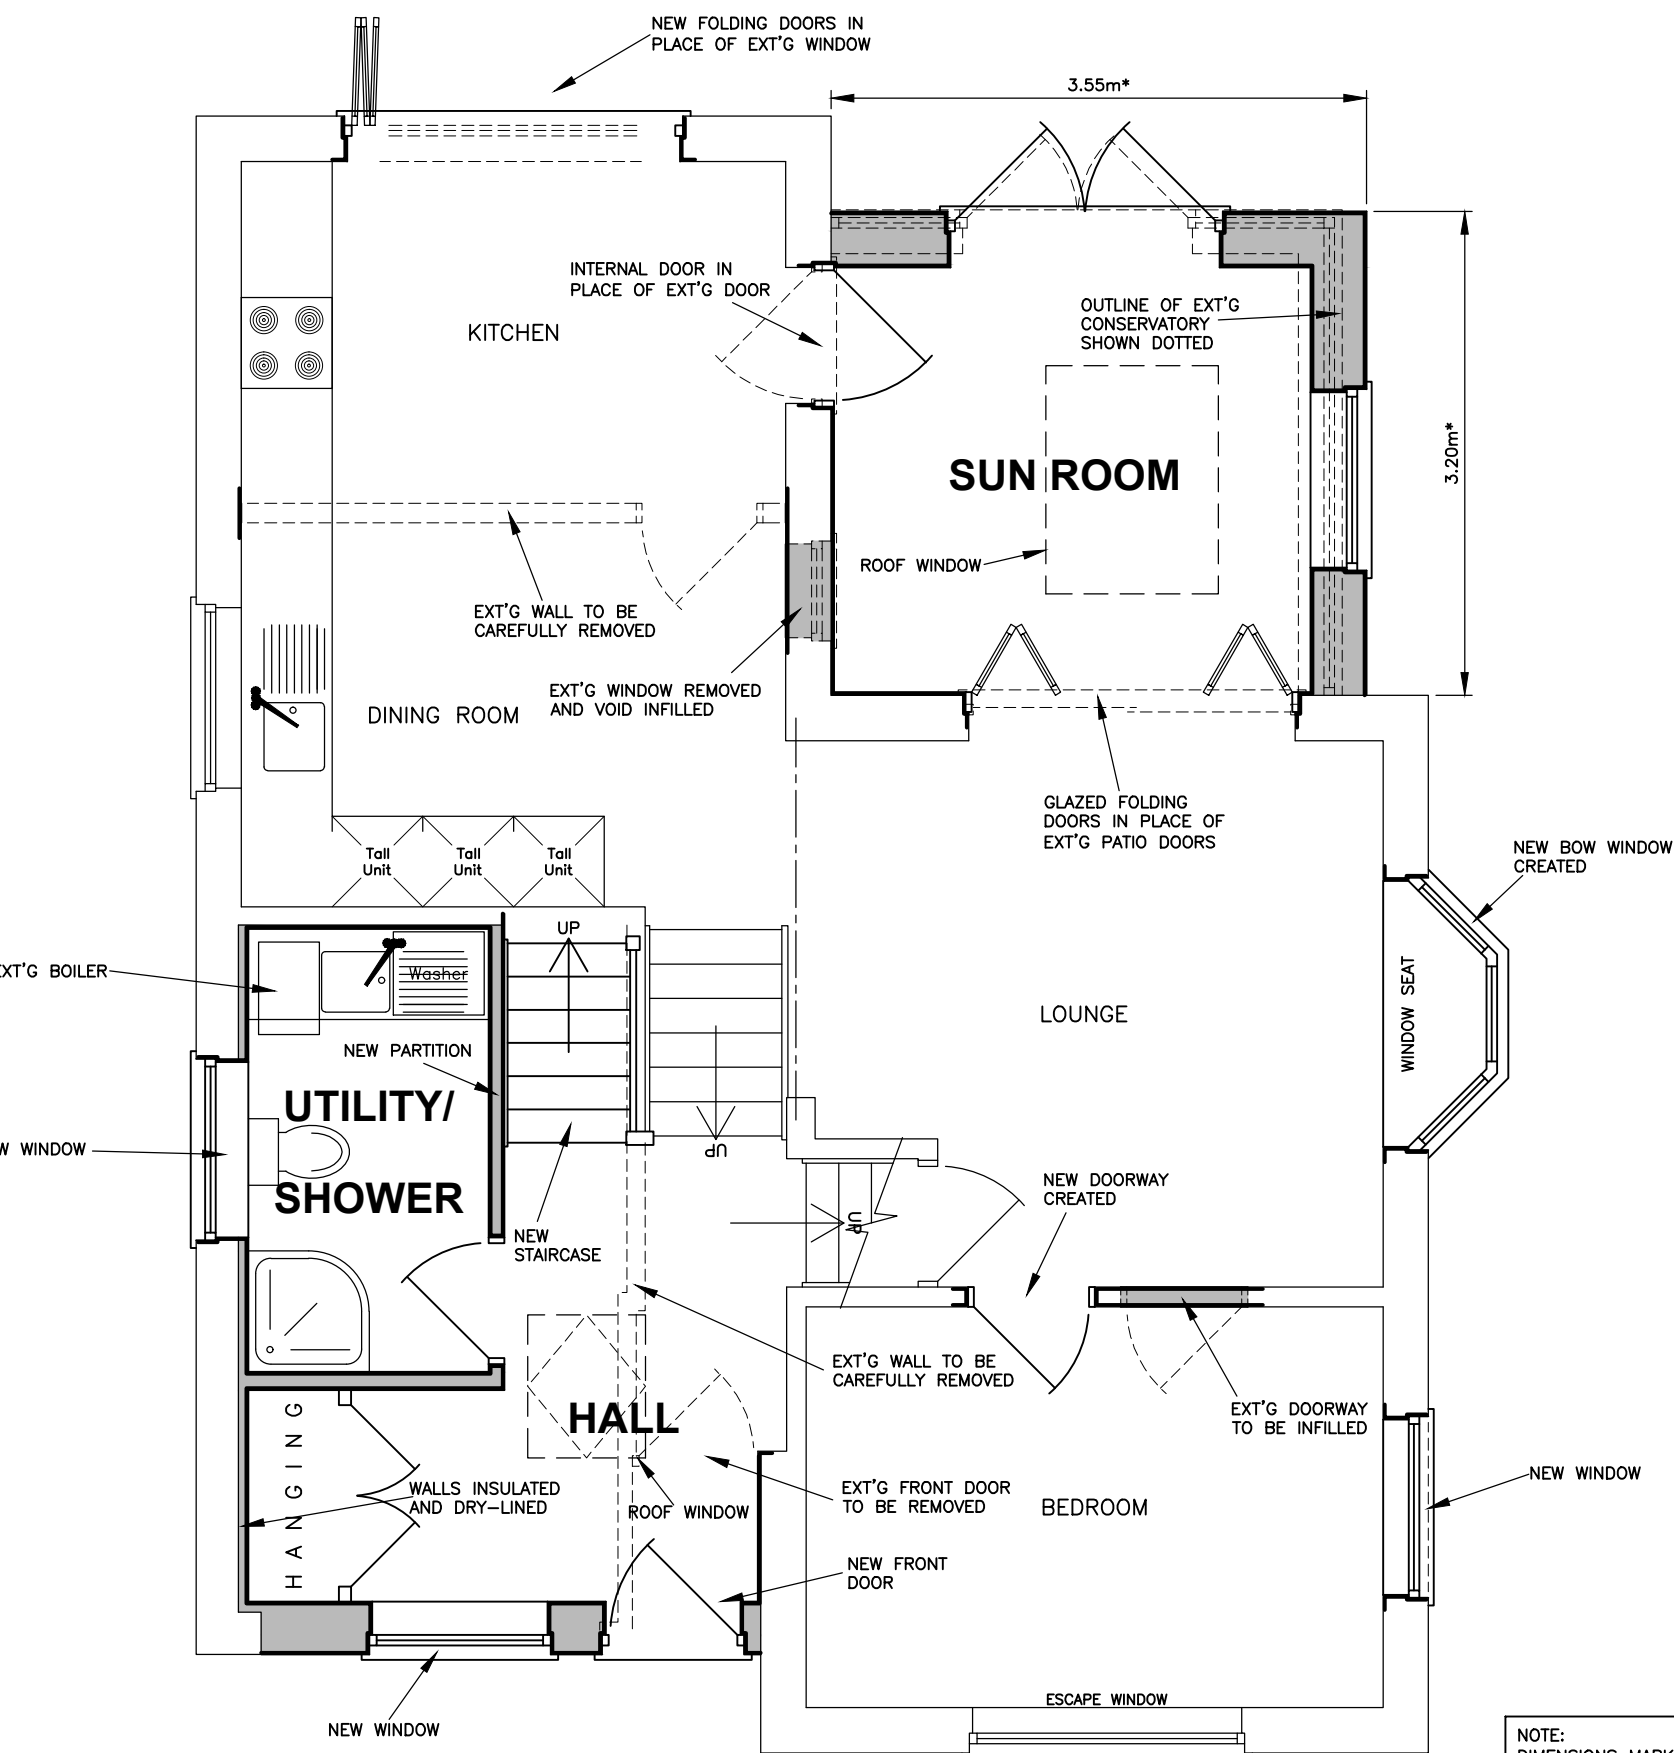



- GROUND/ENTRANCE FLOOR PLAN - 1:50 - PROPOSED -

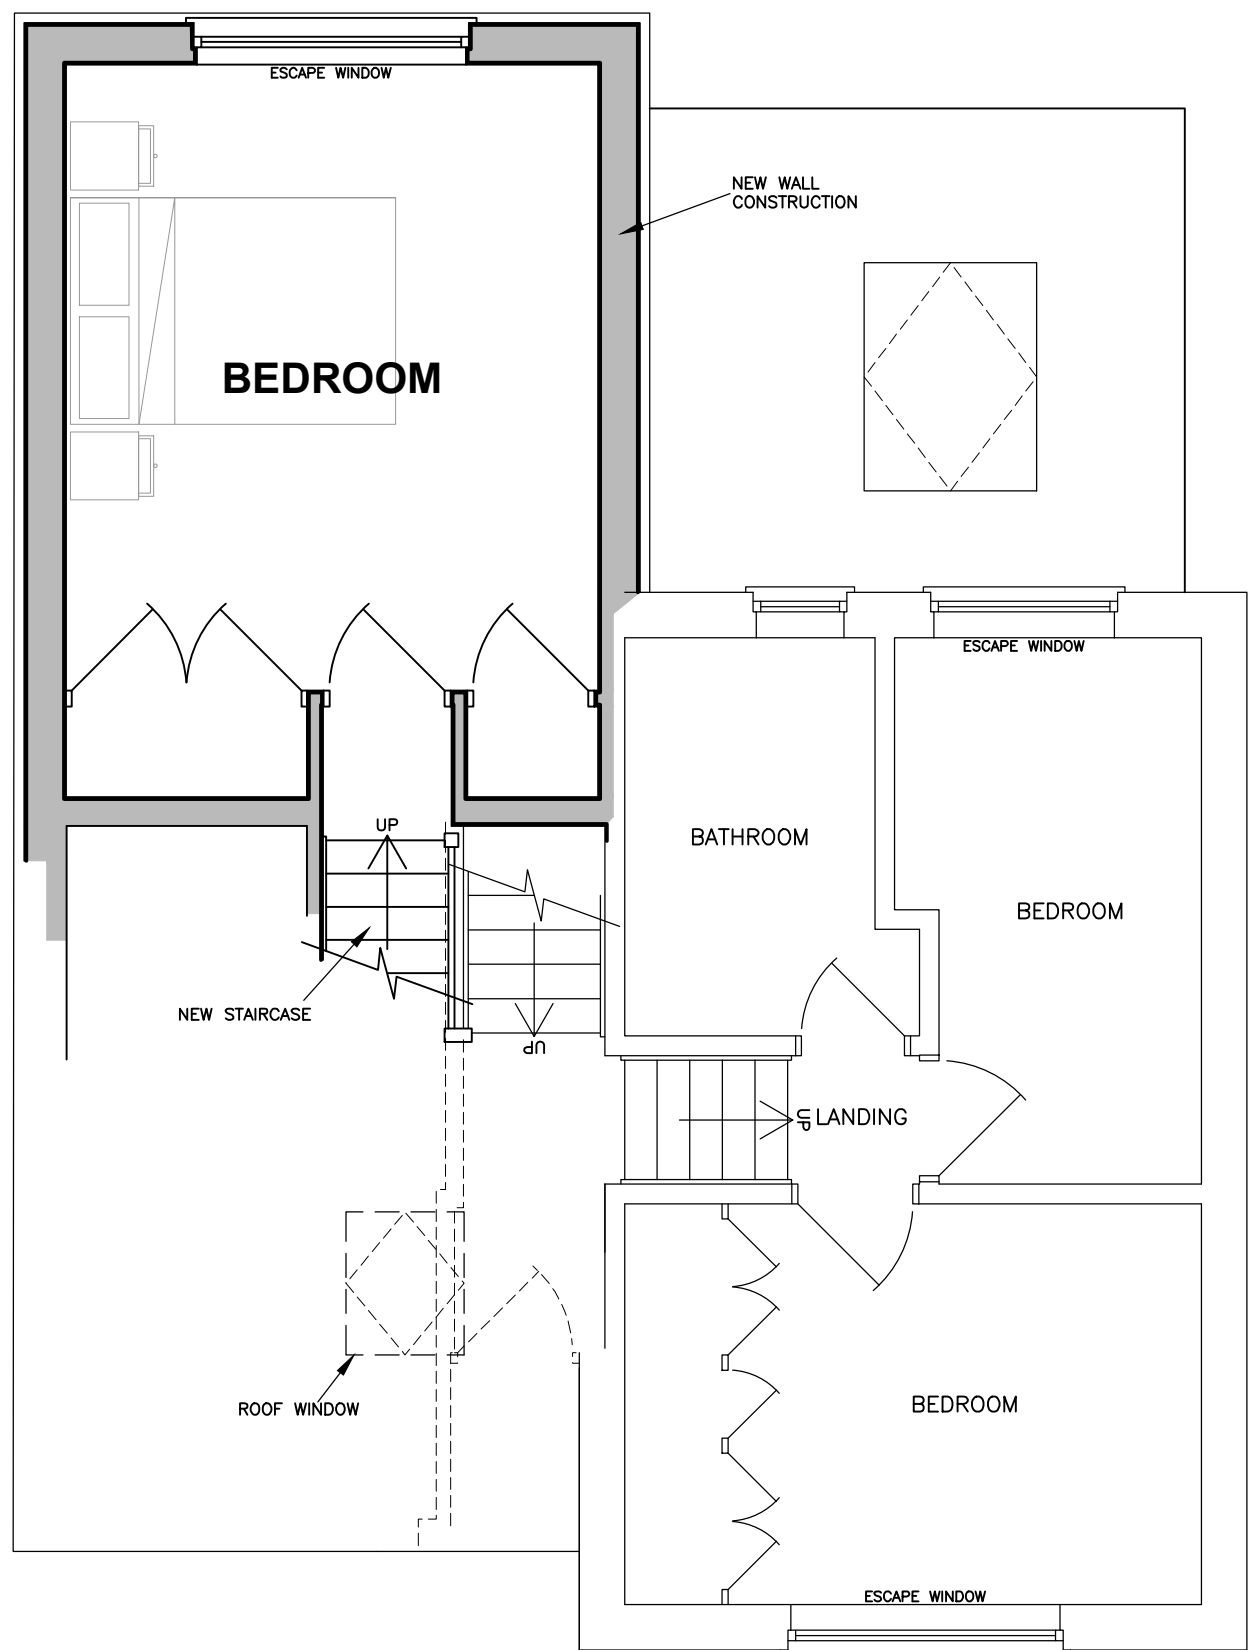

- FIRST FLOOR PLAN -

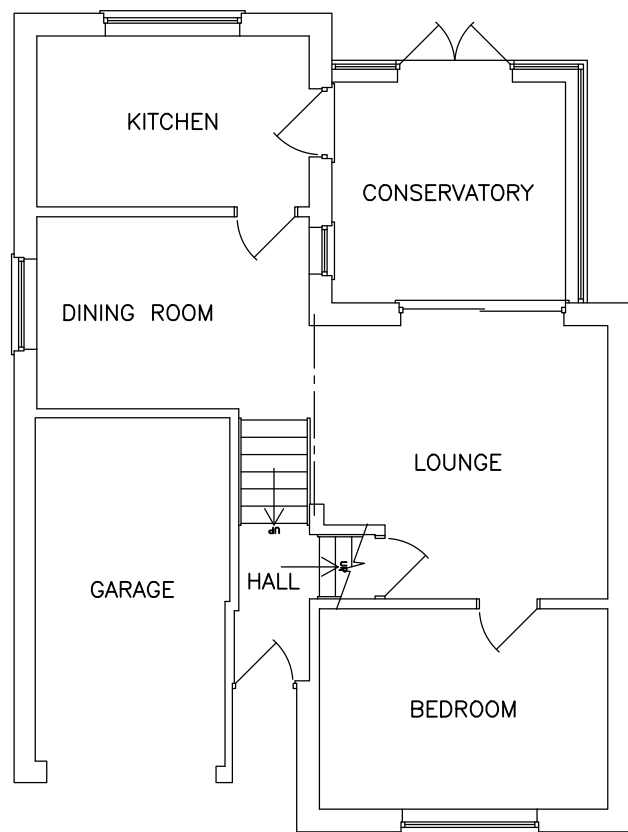

- GROUND/ENTRANCE FLOOR PLAN - 1:100 - EXISTING -

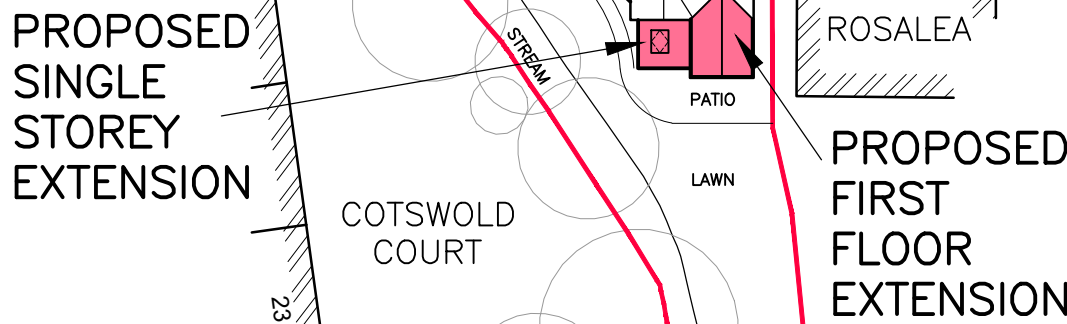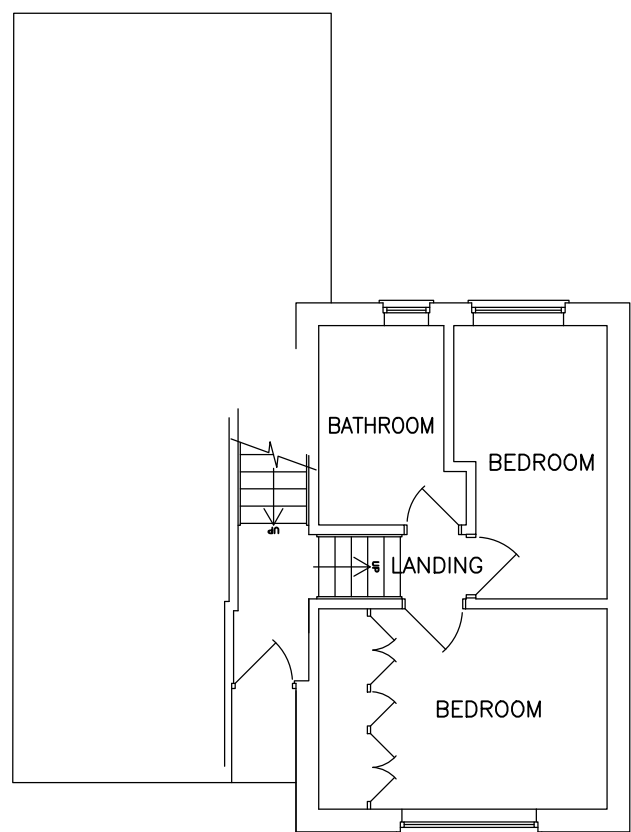

- SITE PLAN - 1:500 -

Revisions	
Rev D	14.08.25 MINOR AMENDMENTS
Rev C	16.05.25 FURTHER CLIENT COMMENTS INCORPORATED
Rev B	05.05.25 FURTHER CLIENT COMMENTS INCORPORATED
Rev A	17.04.25 CLIENT'S COMMENTS INCORPORATED

Client
Mr R Etheridge & Miss O Nicoll

Job Title
PROPOSED EXTENSION & ALTERATIONS

**CRAY
DEPOT ROAD
HORSHAM
WEST SUSSEX RH13 5HD**

Drawing Title
GENERAL ARRANGEMENT

T. J. Evans
Building Drawings
& Technical Service

Holly's Choice
Spithurst Road
Barcombe
East Sussex BN8 5EF
Telephone (01273) 400835
E-mail: Tim@TJEVANSLtd.co.uk

Date
April 2025

Drawing Number
5 2 5 / 0 0 3 / 0 1

Paper Size
A1

D

