
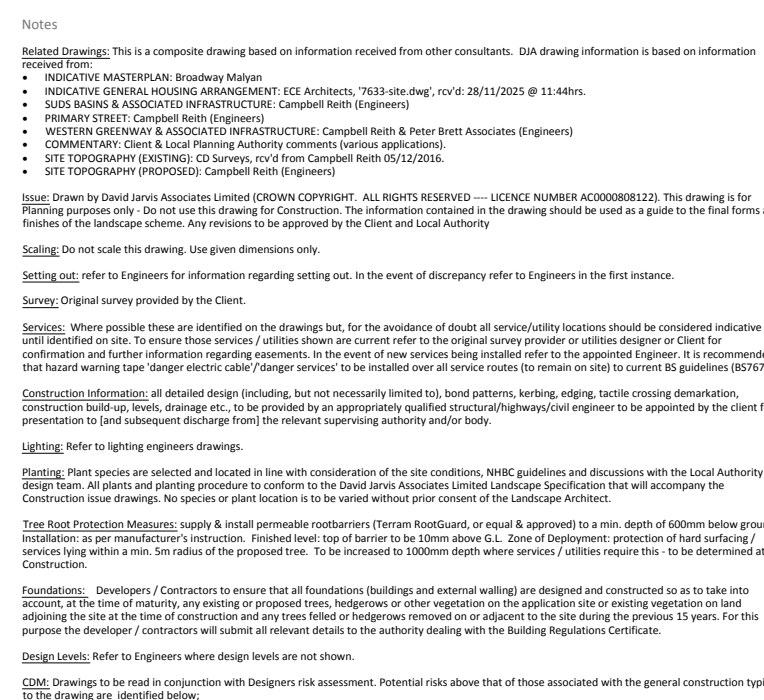


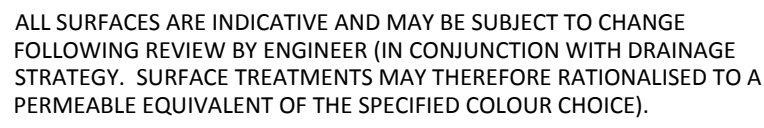

Rev. Date	Description	DRN	CR
P2 11/11/2020	Updated to latest site plan reflecting parking to 200-0-11.11-04, 113-115.	N5	A
P1 08/11/2020	Final Issue	N5	A

DAVID JARVIS ASSOCIATES LIMITED
1 Tennyson Street Swindon Wiltshire SN1 5DT
t: 01793 612173
e: mail@davidjarvis.biz
w: www.davidjarvis.biz

Project

**KILNWOOD VALE, CRAWLEY
PHASE 3DFG - RESIDENTIAL**

Scale 1:500	Sheet Size A0	Date DEC 2025
-----------------------	-------------------------	-------------------------

Client Ref. _____	Drawing Ref. 3456-5	Drawing No. DR-5100	Status S4-P2
----------------------	-------------------------------	-------------------------------	------------------------

