

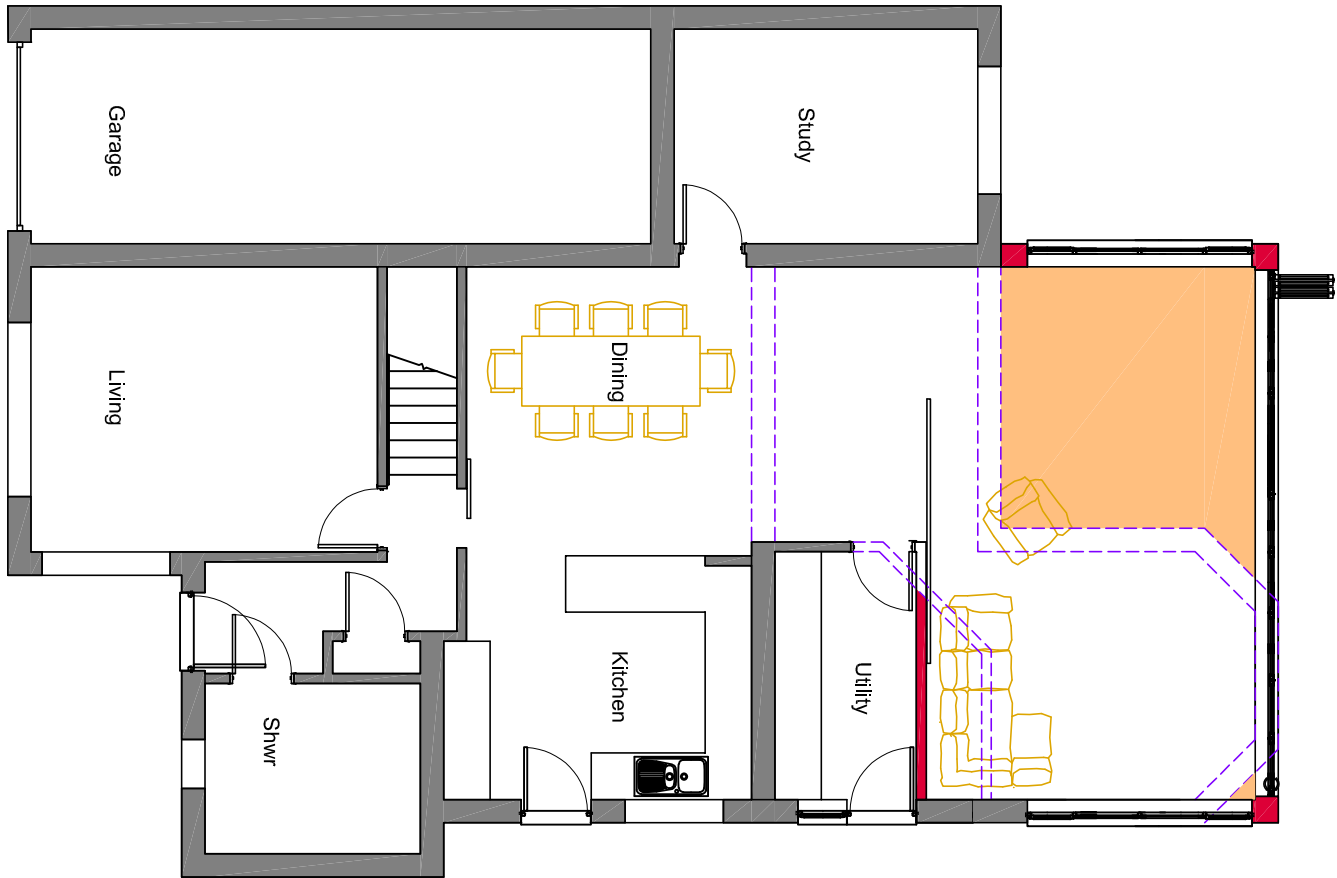
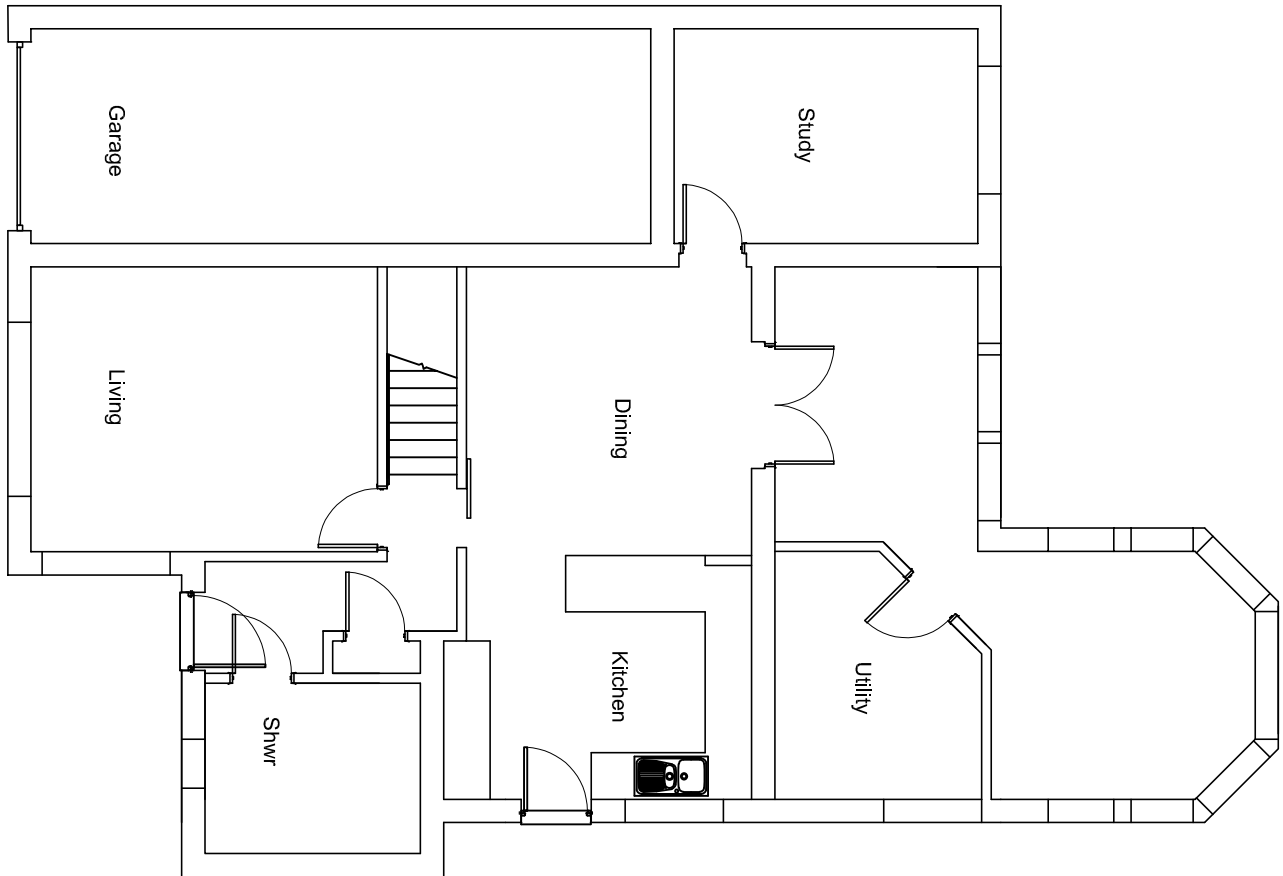


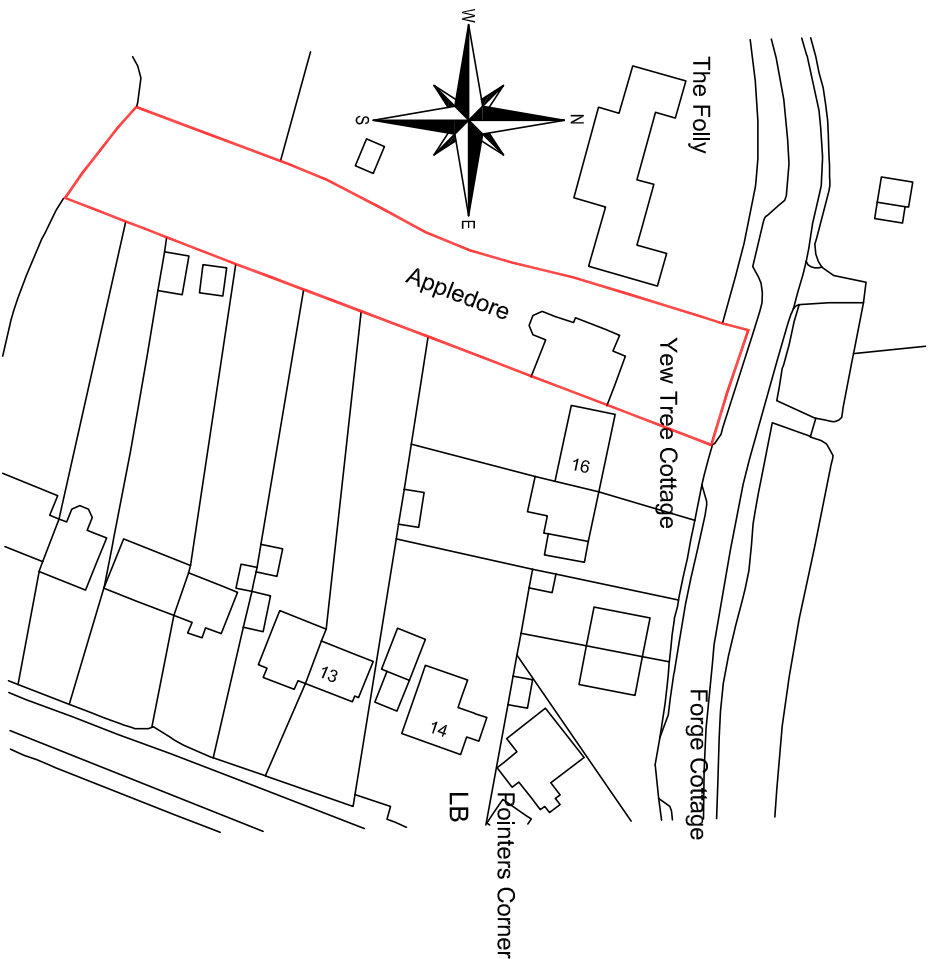

- KEY**
Floor Plans
- Proposed new walls
 - Existing walls to be retained
 - Proposed new floor area
 - Purple broken lines indicate extent of existing buildings to be removed
 - Site boundary

Block Plan 1:500

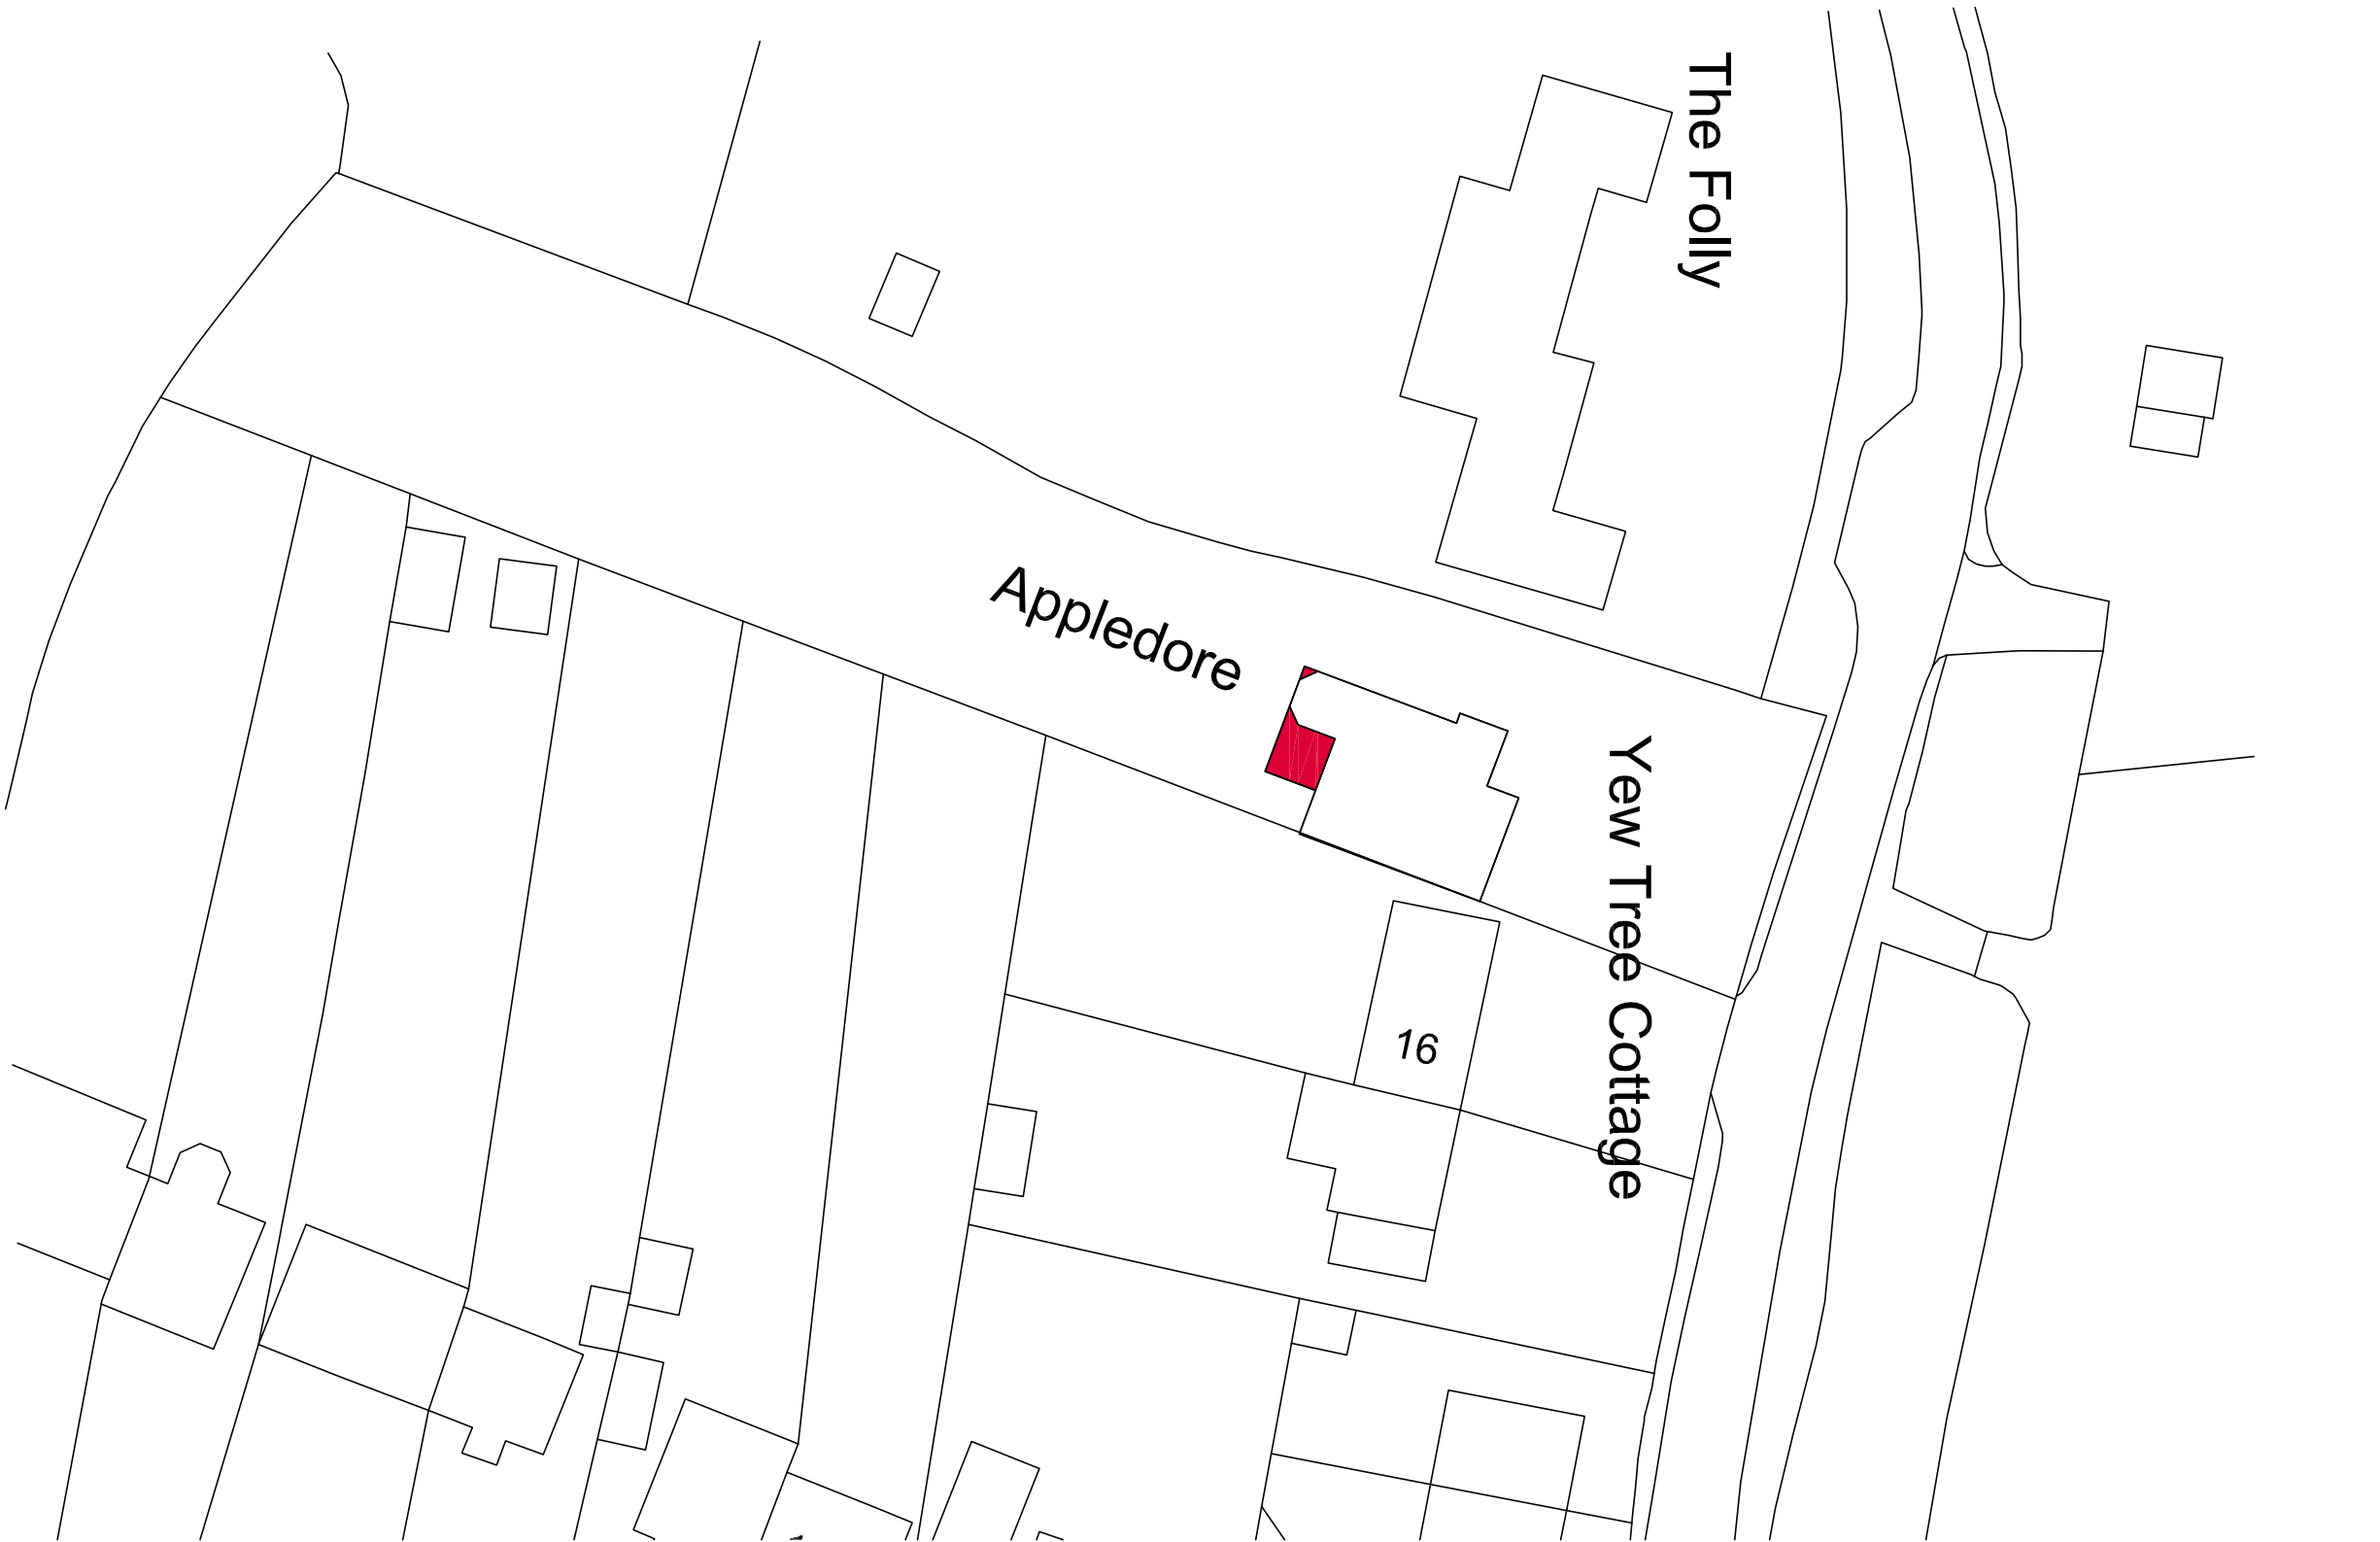


fulcrum

design

Address
Suite 7 Takiholme
Guildford Road, Bookham
Surrey KT23 4HB
Tel
01372 451425
Fax
01372 459620
Web
www.fulcrumarchitects.co.uk
Email
info@fulcrumarchitects.co.uk

Existing Ground Floor Plan

 

Proposed Ground Floor Plan

Existing & Proposed Plans

Mr. M. Verbeeten
Appledore, Barns Green, RH13 0PZ.
Site Area
Paper Size
A2
Drawn by
GS
Date
25-02-26
Scale
1:100
Drawing No.
26-04-01