




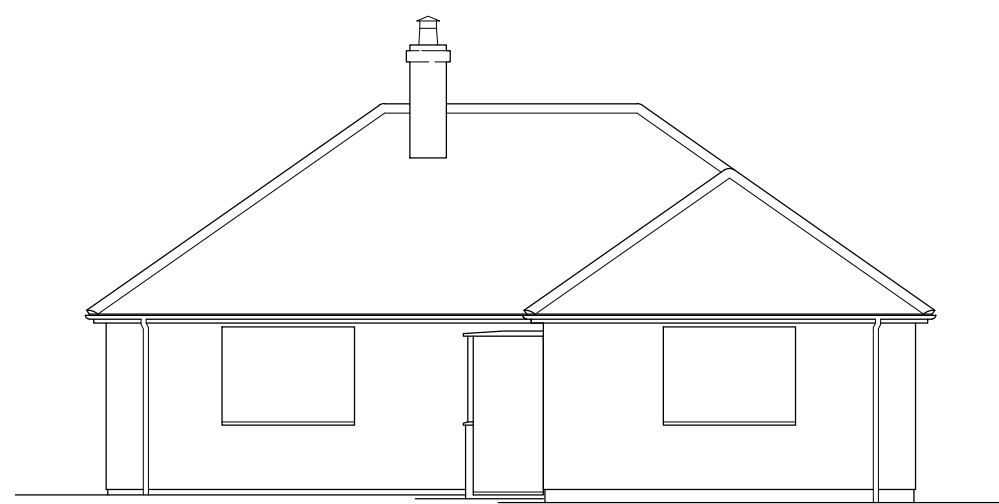

- NORTH (FRONT) ELEVATION - 1:100 -
- EXISTING -

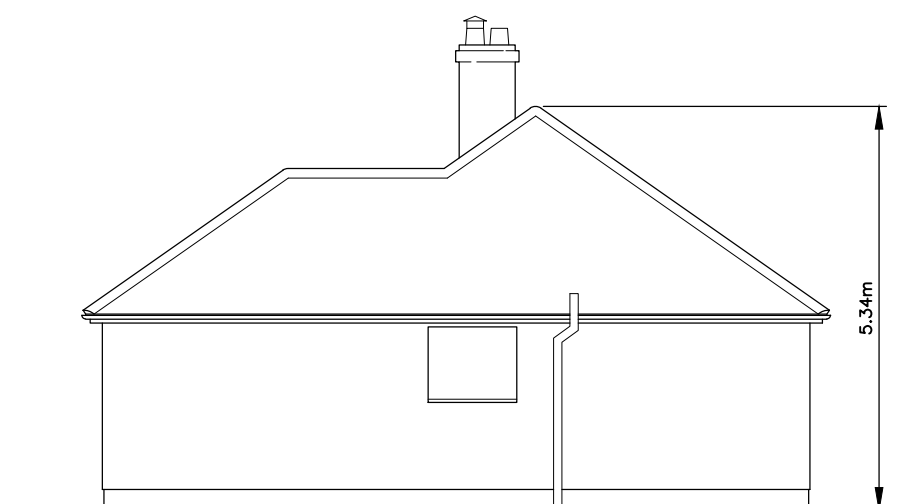


- WEST ELEVATION -

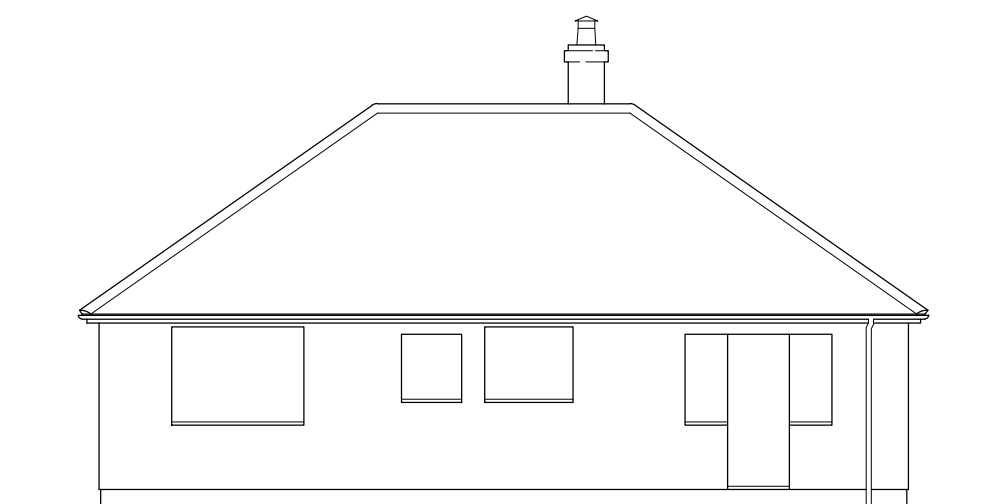


- SOUTH ELEVATION -




- EAST ELEVATION -

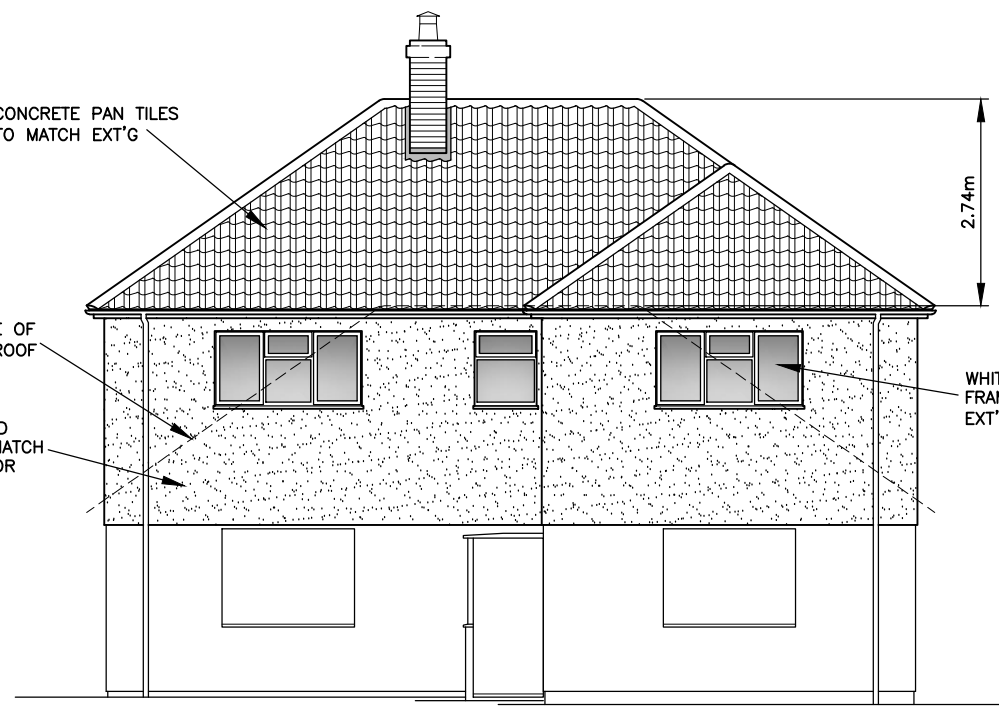


- NORTH (FRONT) ELEVATION - 1:100 -
- PROPOSED -

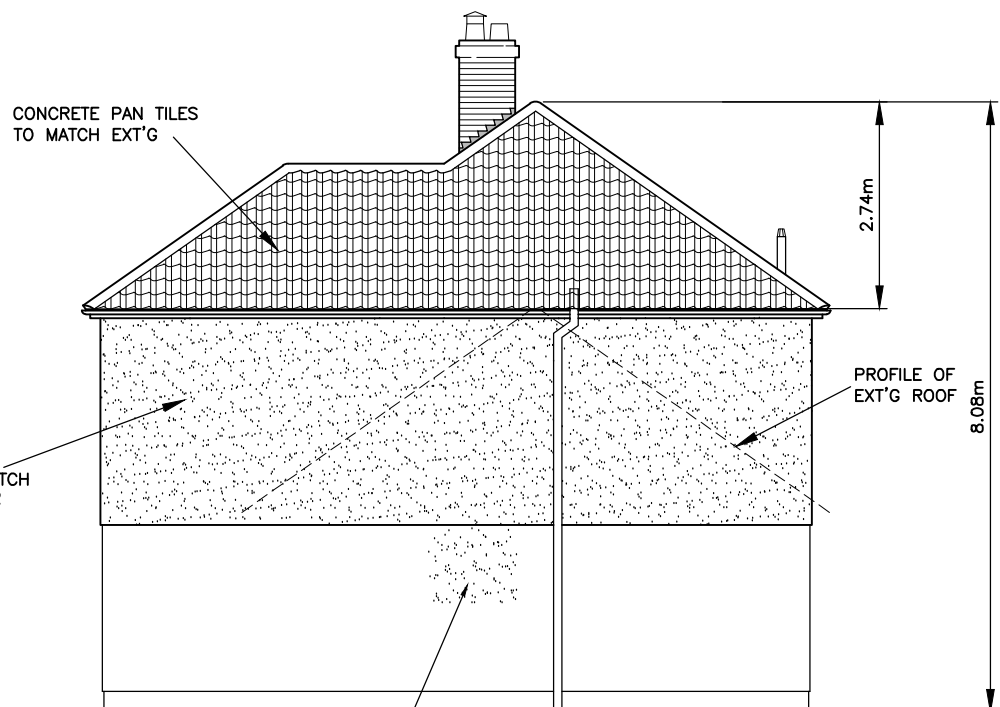


- WEST ELEVATION -

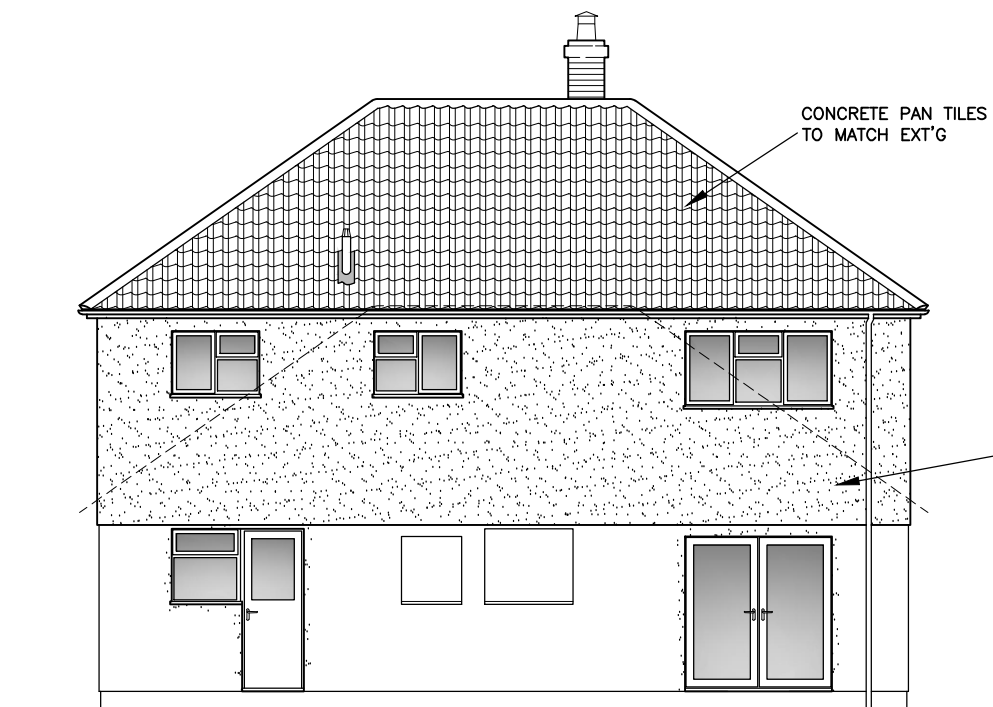


- SOUTH ELEVATION -

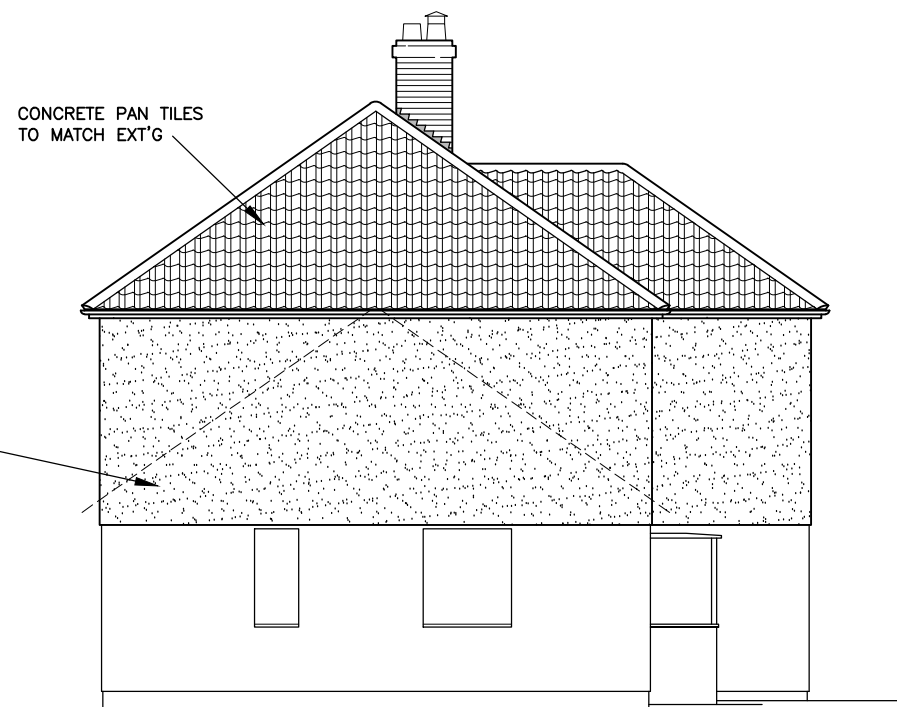


- EAST ELEVATION -

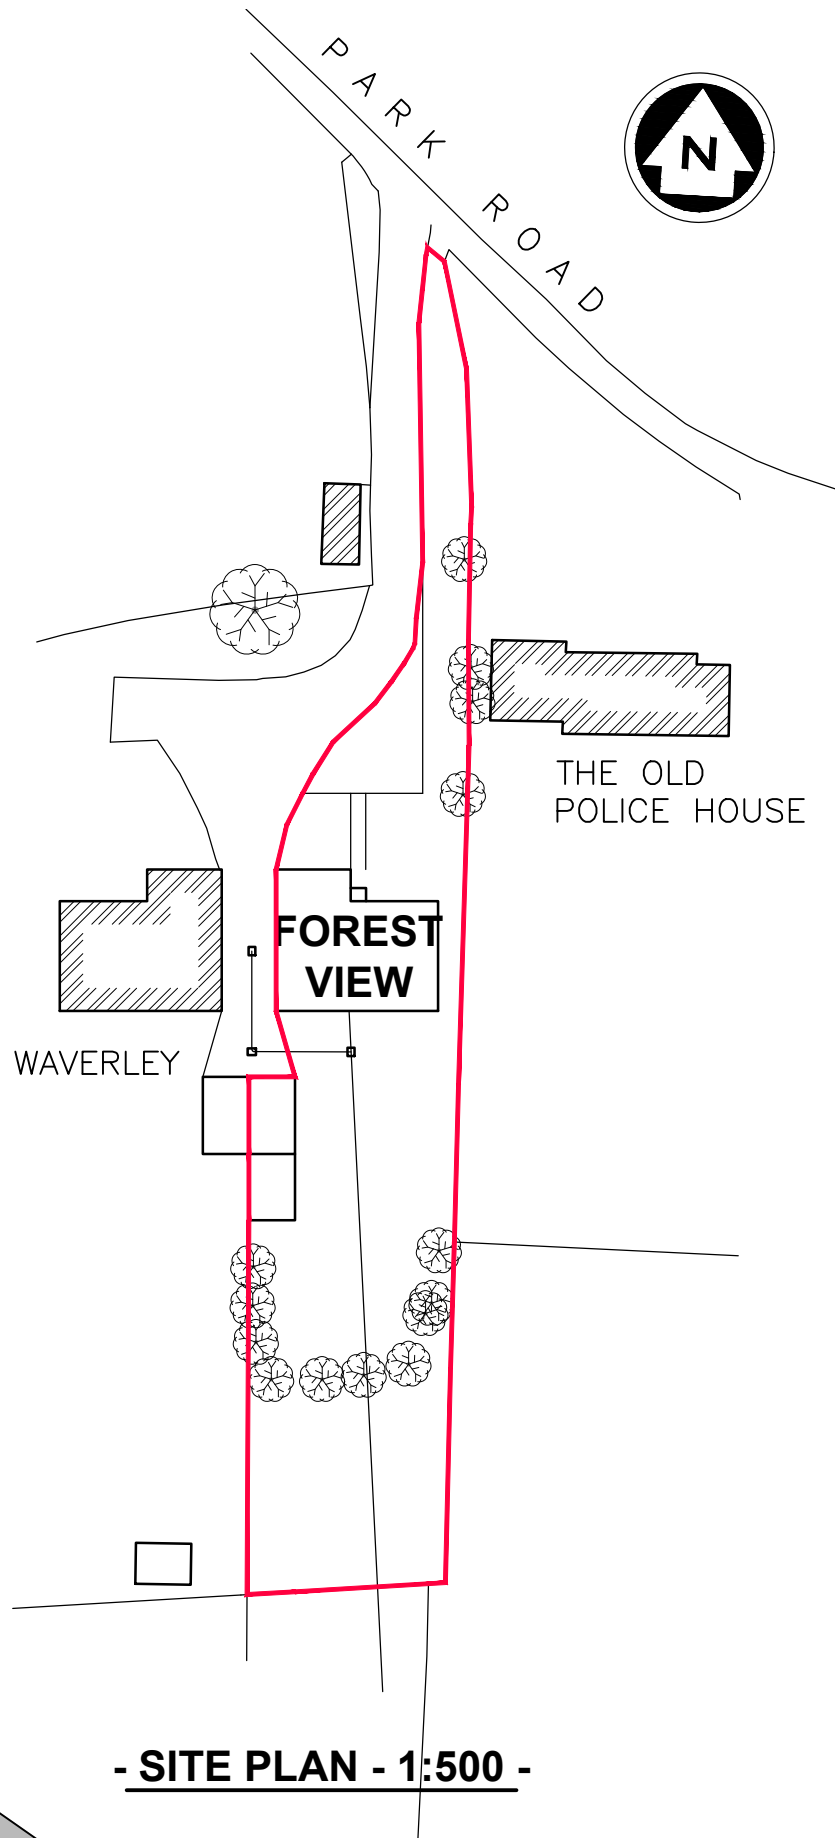


- SITE PLAN - 1:500 -

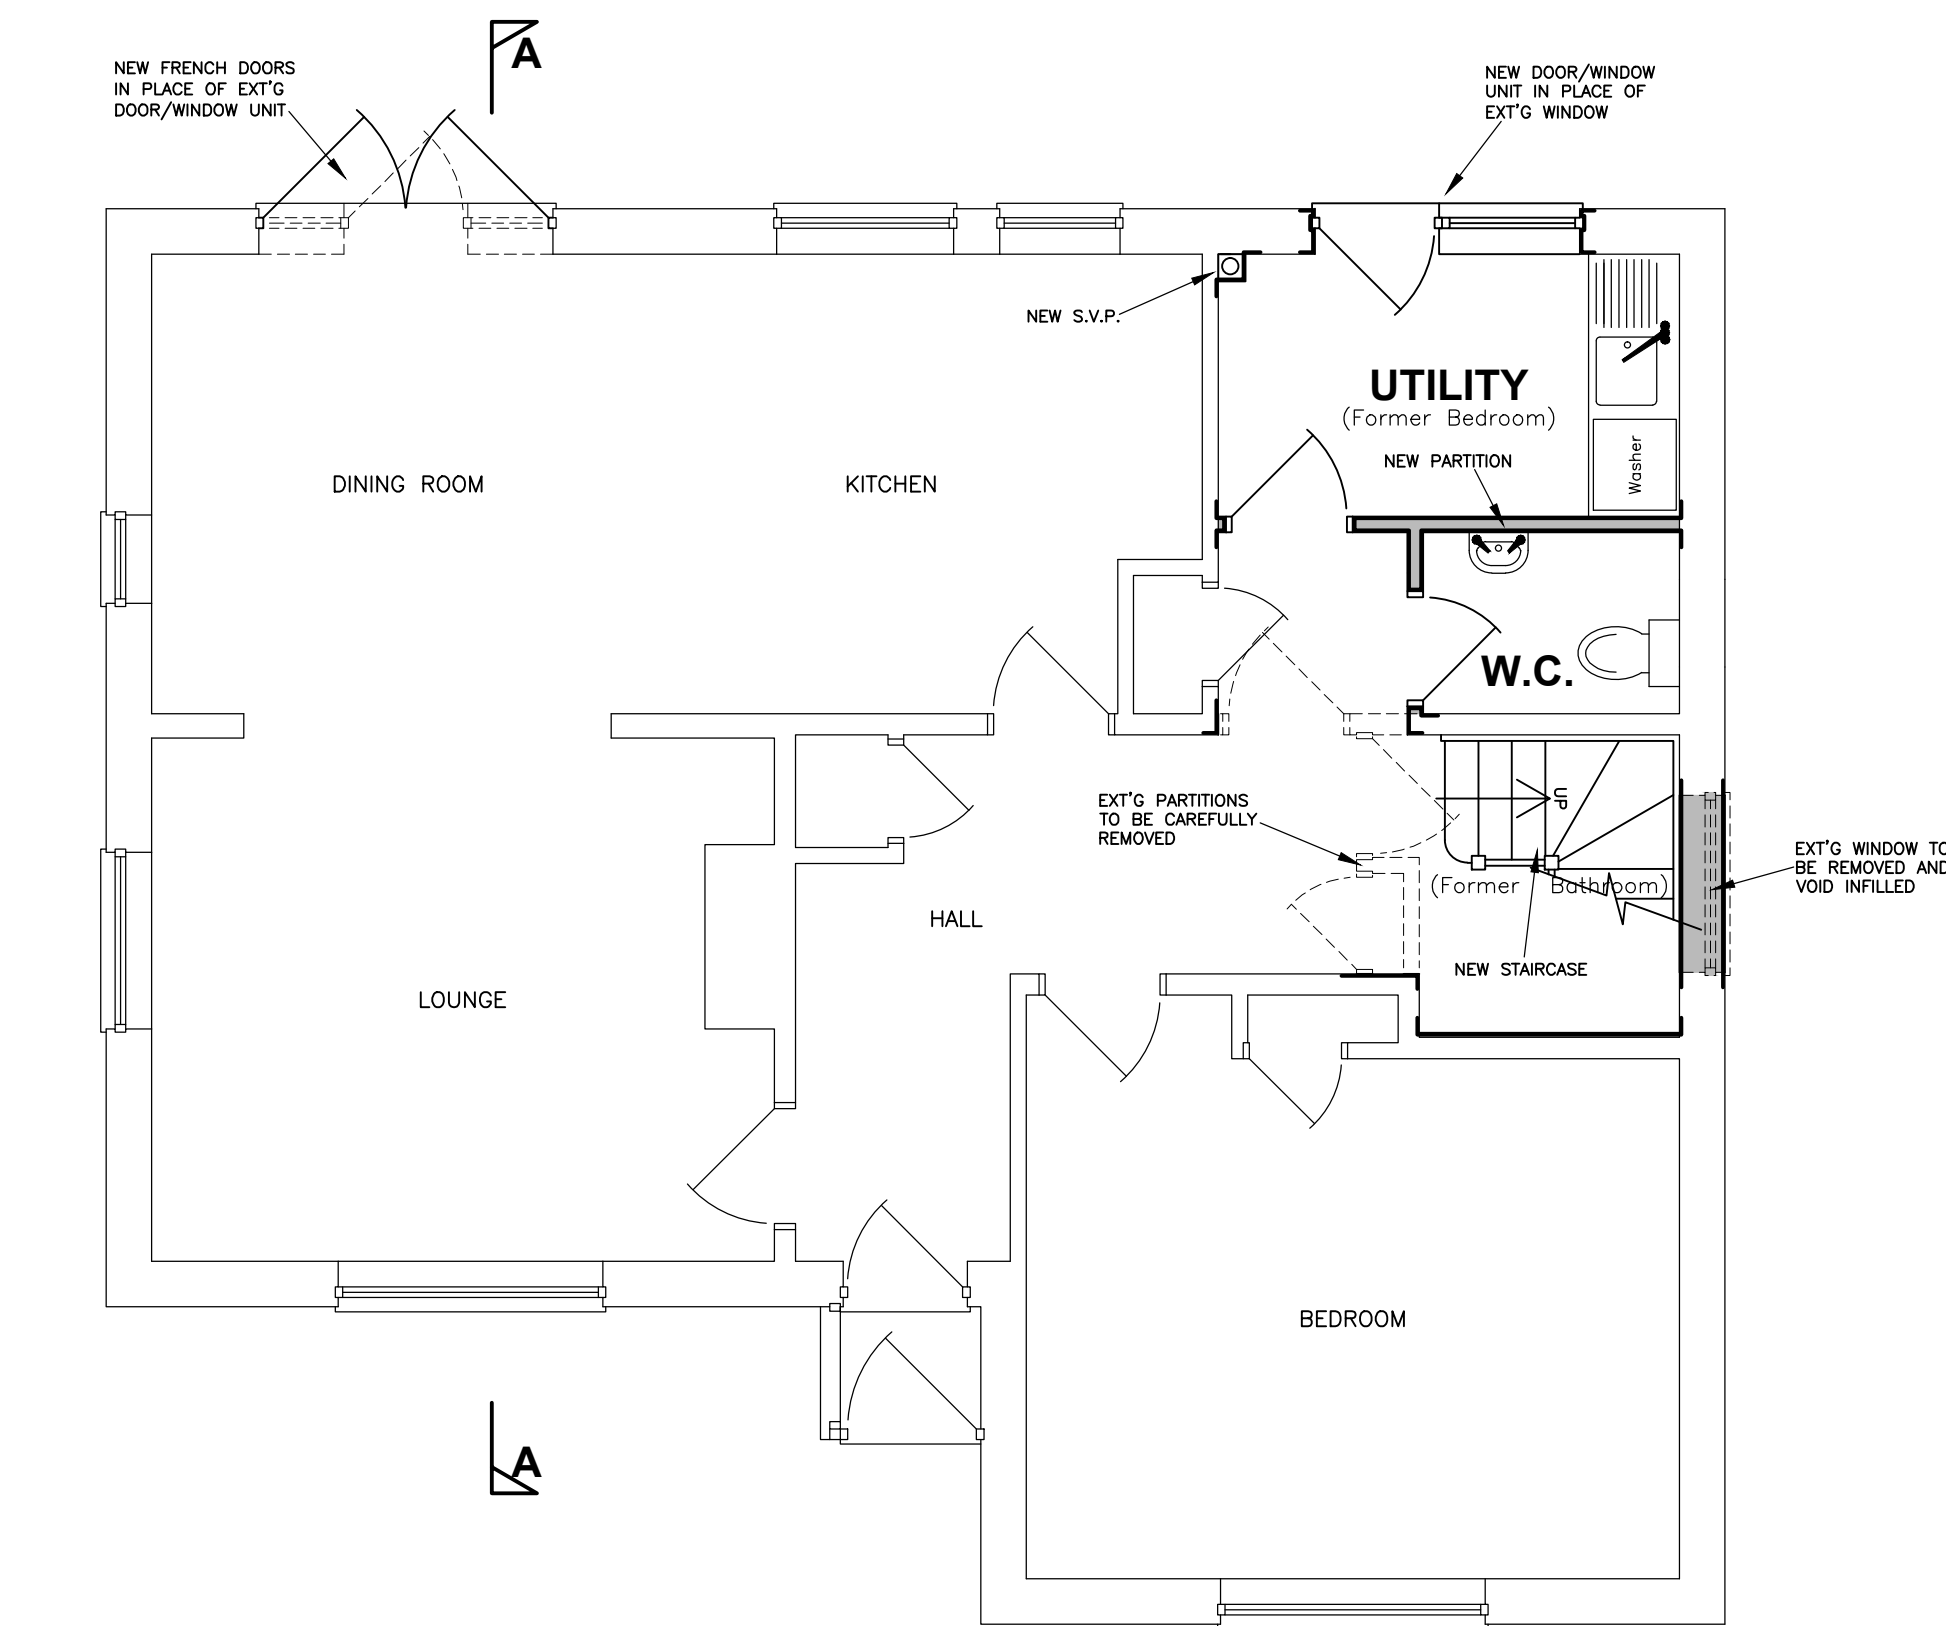


- GROUND FLOOR PLAN - 1:50 -
- PROPOSED -

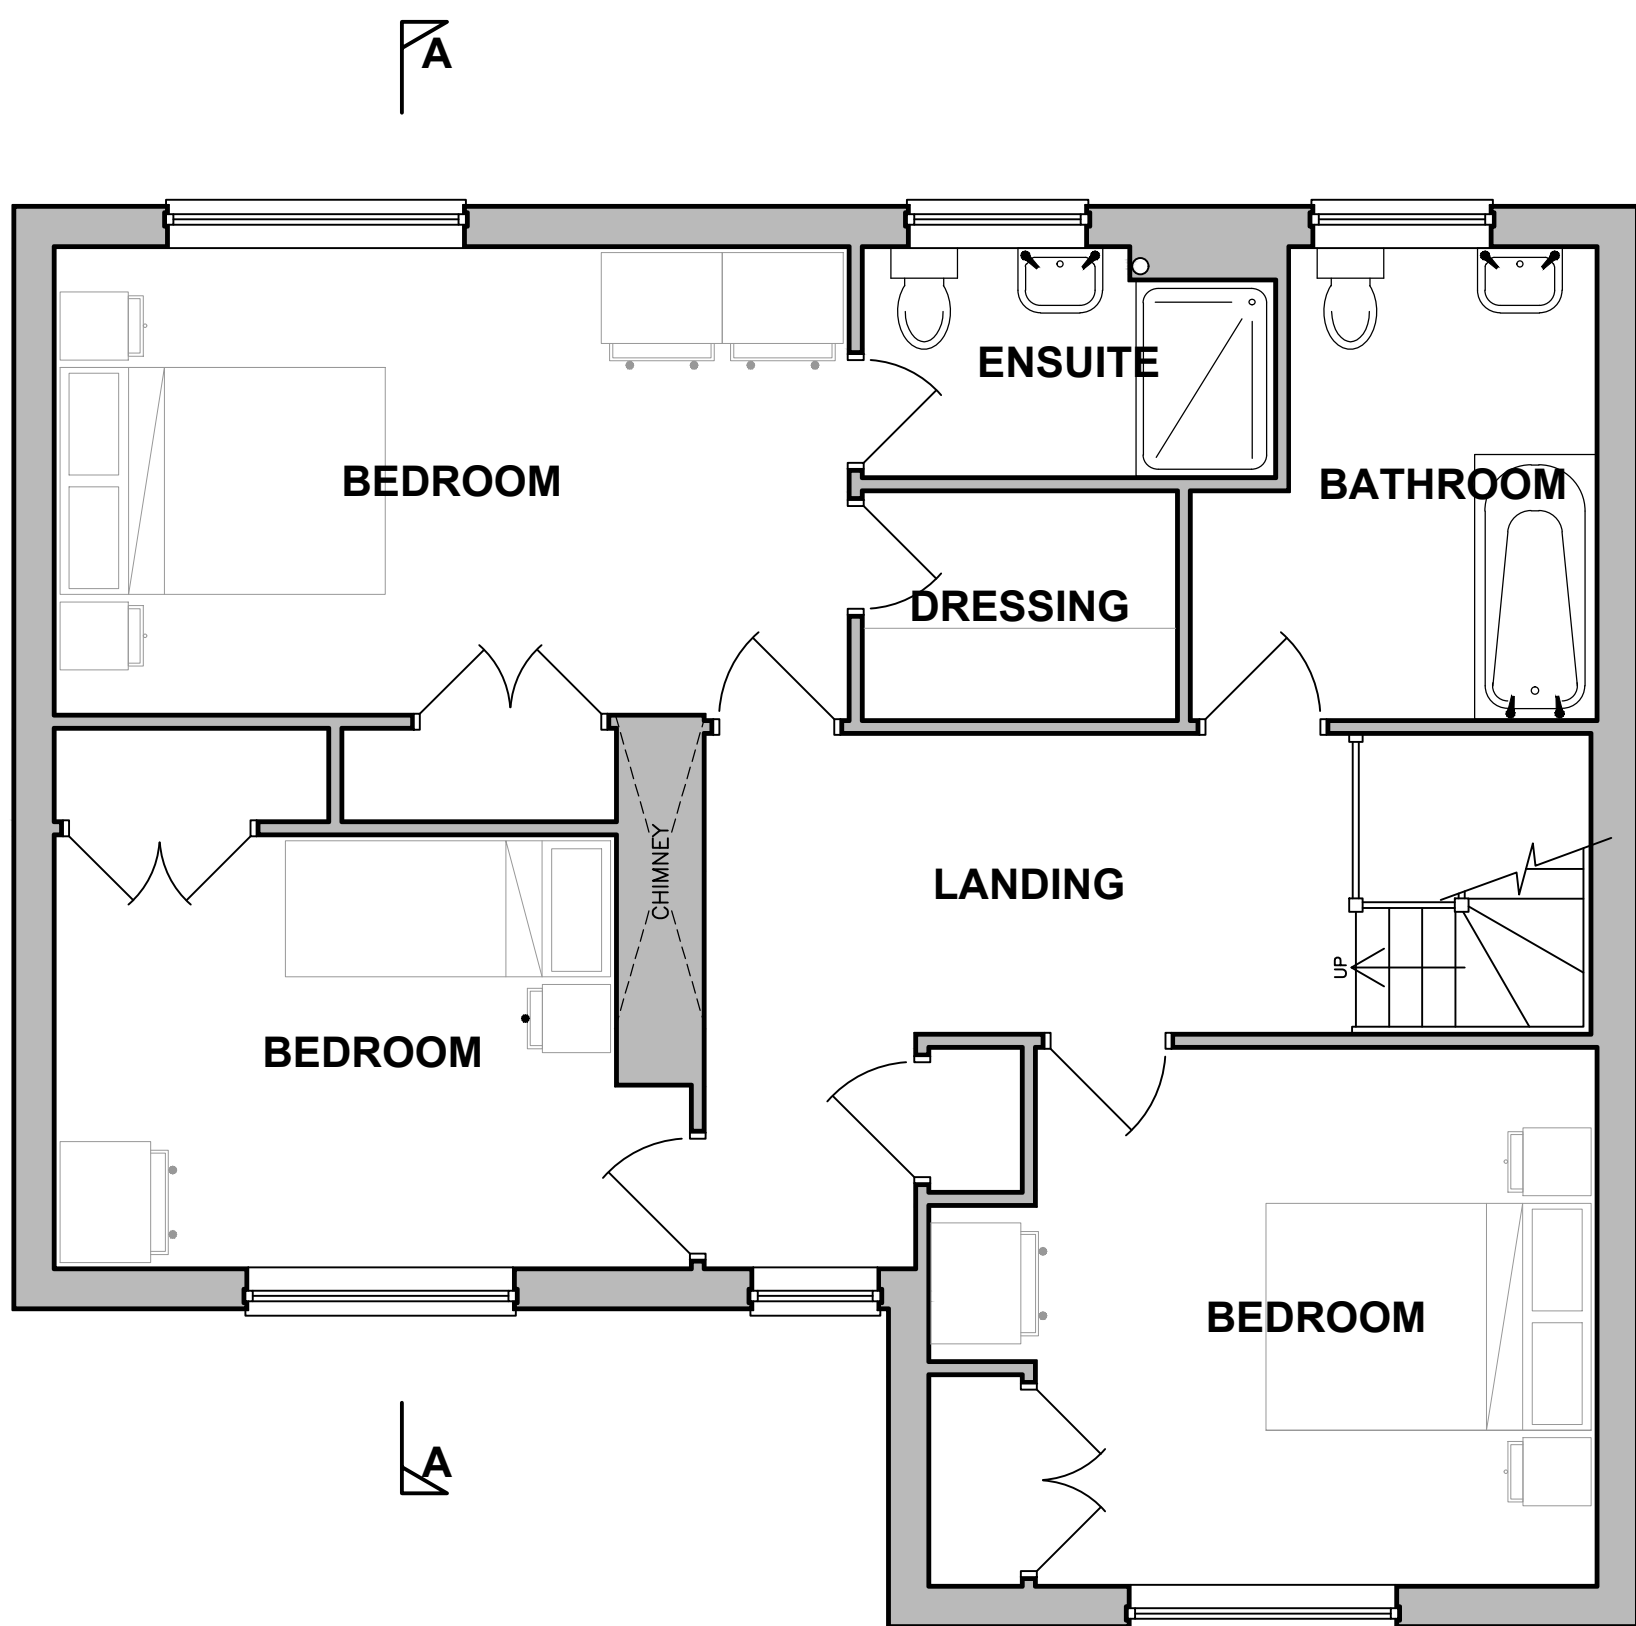

- FIRST FLOOR PLAN -

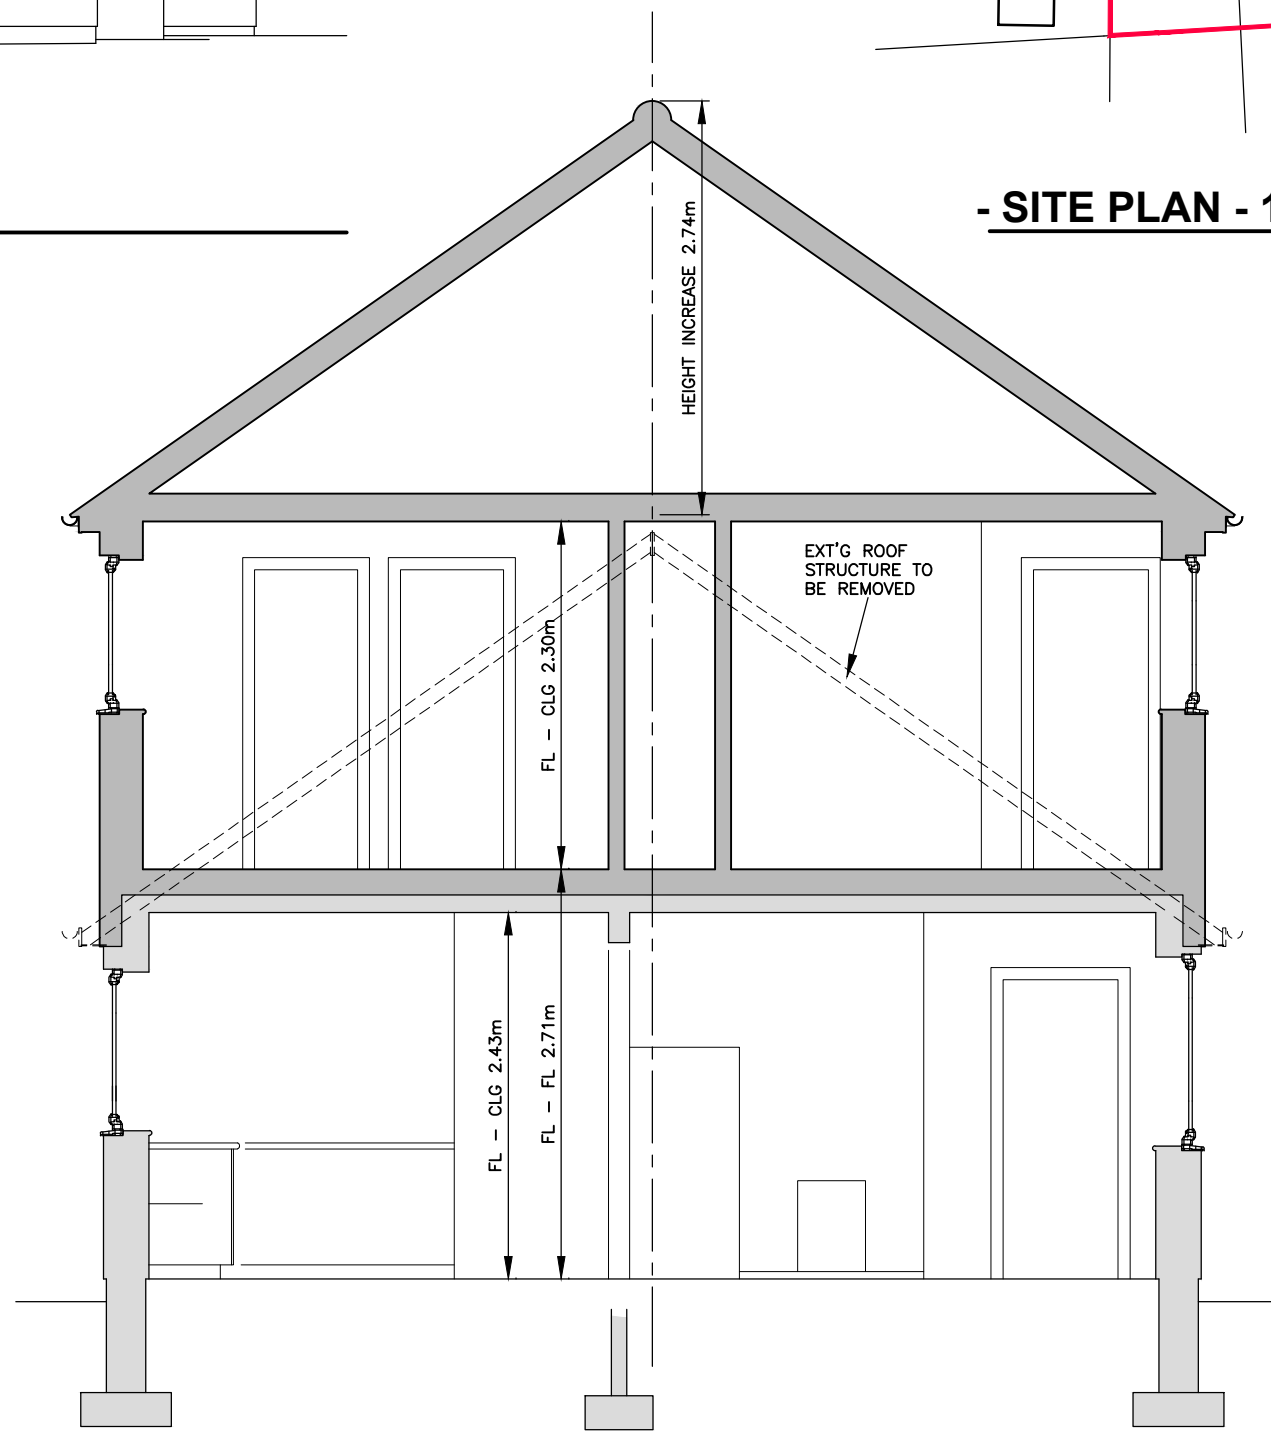

- TYPICAL SECTION ON AA - 1:50 -

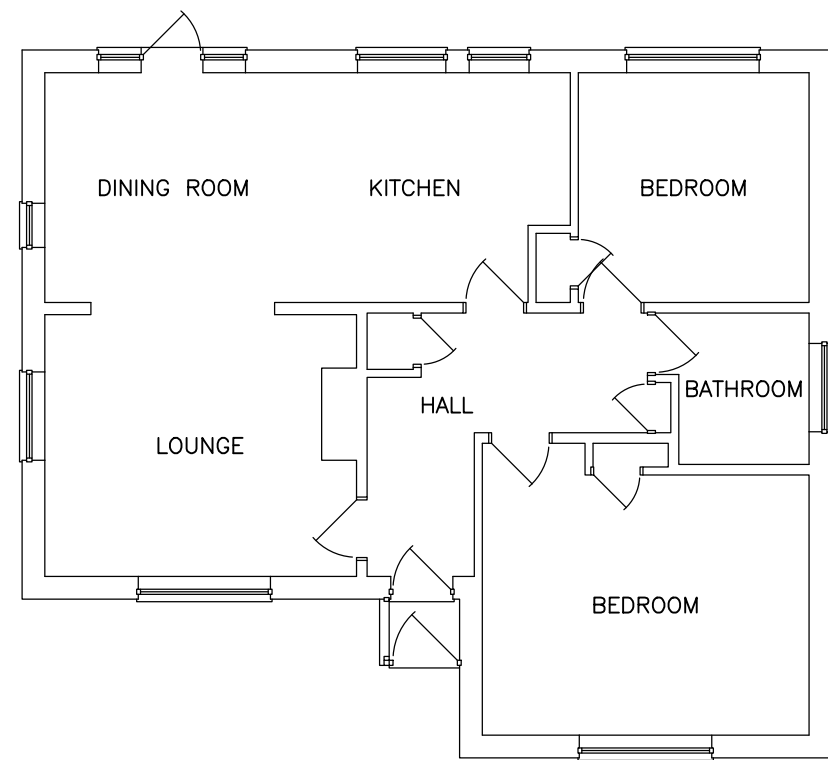

- GROUND FLOOR PLAN - 1:100 -
- EXISTING -

Revisions	
Rev B	25.07.25 MINOR ALTERATIONS AND ADDITIONS
Rev A	17.07.25 CLIENT'S COMMENTS INCORPORATED
Client	
Mr & Mrs J Hill	
Job Title	
PROPOSED FIRST FLOOR ADDITION	
Drawing Title	
GENERAL ARRANGEMENT	
T. J. Evans	
Building Drawings & Technical Service	
Holly's Choice Spithurst Road Barcombe East Sussex BN8 5EF Telephone (01273) 400835 E-mail: Tim@TJEvansLtd.co.uk	
Date	July 2025
Paper Size	A1
Drawing Number	5 2 5 / 0 1 5 / 0 1
	B