


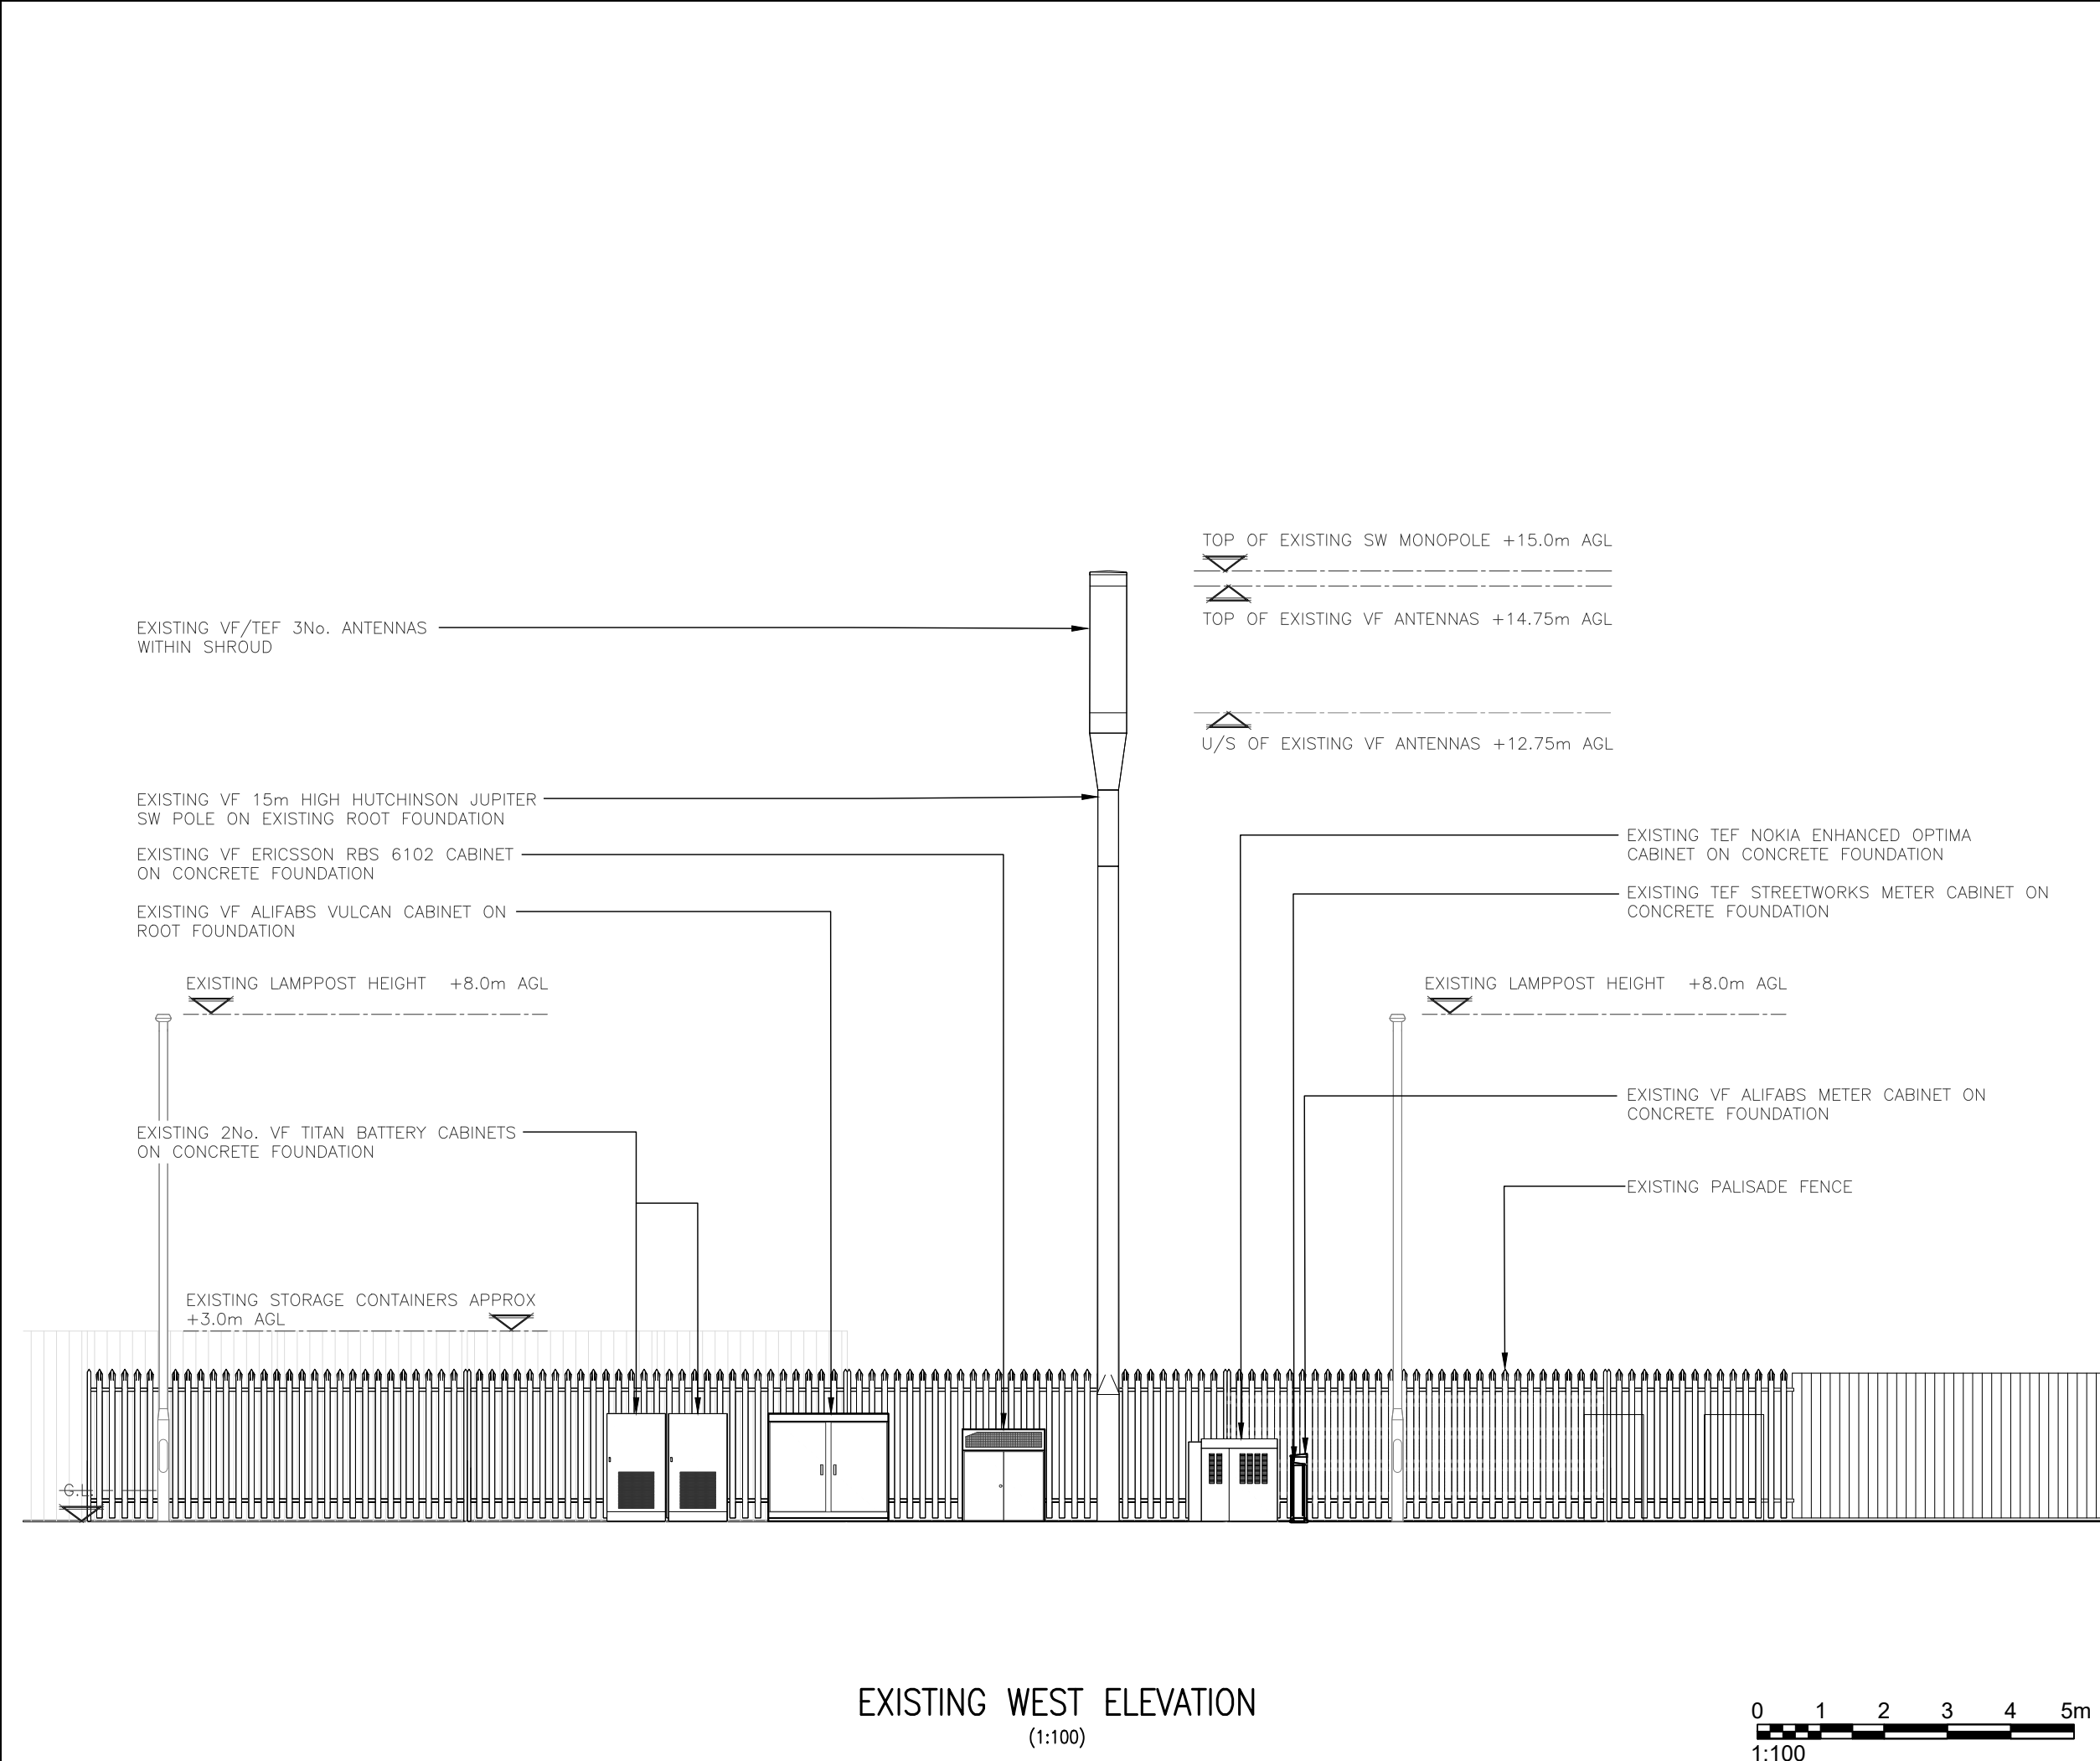

EXISTING WEST ELEVATION
(1:100)



ALL DIMENSIONS ARE IN mm UNLESS NOTED OTHERWISE

N.G.R | E: 518296 | N: 131937

NOTES:

A	Issued for Approval	FPD	RWB	13.09.22
REV	MODIFICATION	BY	CH	DATE



united infrastructure
United Infrastructure
4 Clearwater, Lingley Mere Business Park, Lingley Green Avenue,
Great Sankey, Warrington, WA5 3UZ
t. 44 (0)151 420 4128
www.unitedinfrastructure.com



cornerstone

Cell Name	Opt.
HORSHAM LITTLE HAVEN	A

Cell ID No		
CORNERSTONE	VF	VM02
12756221	80228_15	N/A

Site Address / Contact Details

SEARLE INDUSTRIAL ESTATE
16 PARSONAGE ROAD
HORSHAM
WEST SUSSEX
RH12 4AQ

Drawing Title:
EXISTING SITE ELEVATION

Purpose of issue:	PLANNING	Dwg Rev:
Drawing Number:	300	A

Surveyed By:	Original Sheet Size:	Pack Issue:
RSD	A3	

Drawn:	Date:	Checked:	Date:	
FPD	13.09.22	RWB	13.09.22	A