





SOUTH-WEST ELEVATION (FRONT VIEW)

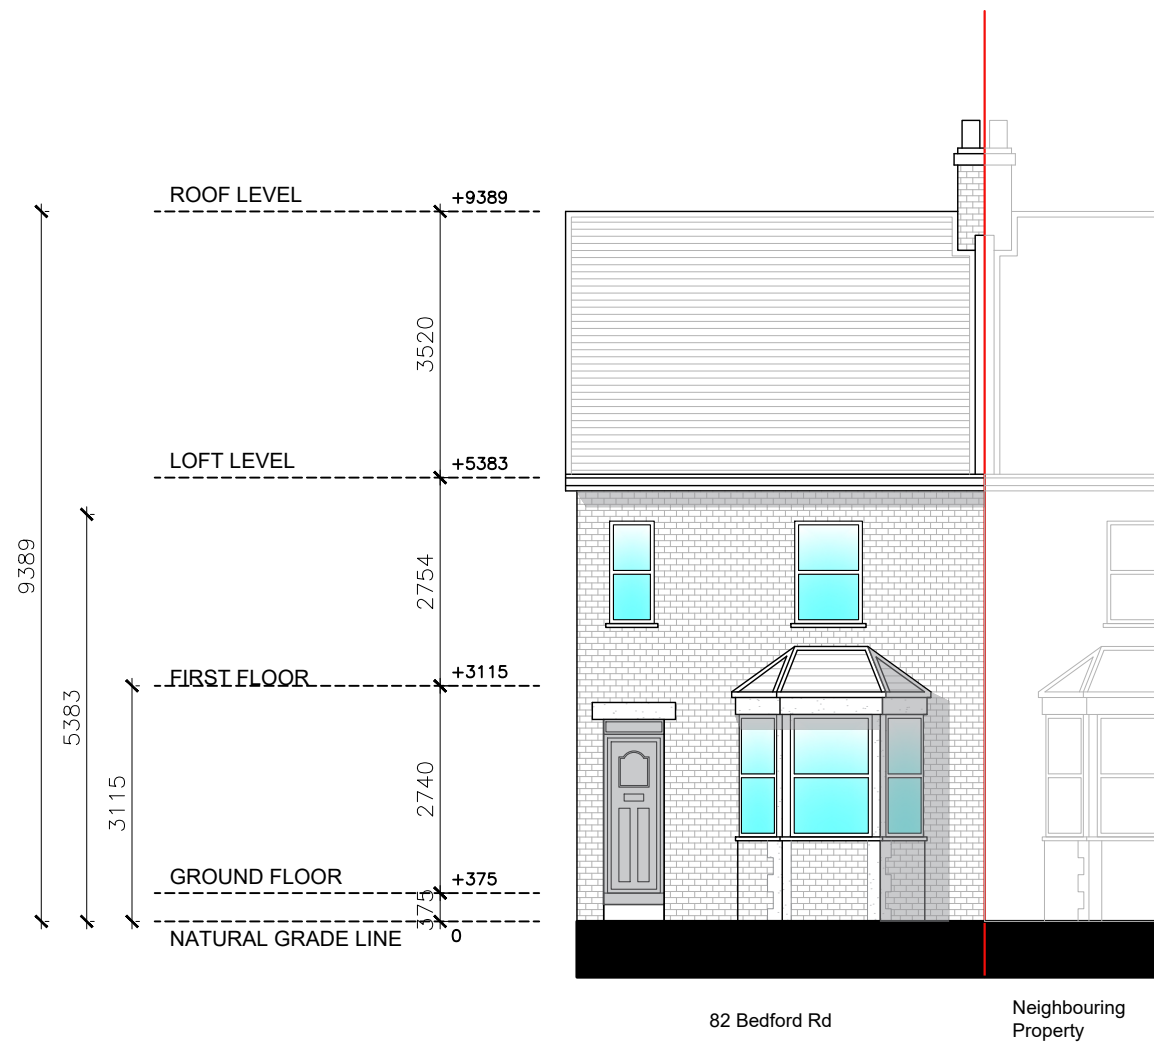

NORTH-EAST ELEVATION (REAR VIEW)

 

Written dimensions to be taken in preferences to scaled dimensions. The Contractor is responsible for checking all dimensions before work starts.

All work is to be carried out to the requirements, and to the satisfaction of the Local Authority. These drawings are for planning purposes only

Any discrepancies to be brought to the attention of Star Plans Consultants immediately.

Description

Rev	Date	Description	by	chk



76 Steli Ave. Canvey Island SS8 9QF
01268 914 125 • info@starplans.co.uk

Architecture | Planning

Client	
Project 82 Bedford Road, Horsham, RH13 5BH	
Title Existing Front and Rear Elevations	
Date: 08.08.2025	Rev:
Scale: 1:100@A3	
Drawing No. E002	