




1. CONTRACTOR IS RESPONSIBLE FOR ALL SETTING  
OUT AND MUST CHECK DIMENSIONS ON SITE  
BEFORE WORK BEGINS ON LAND.

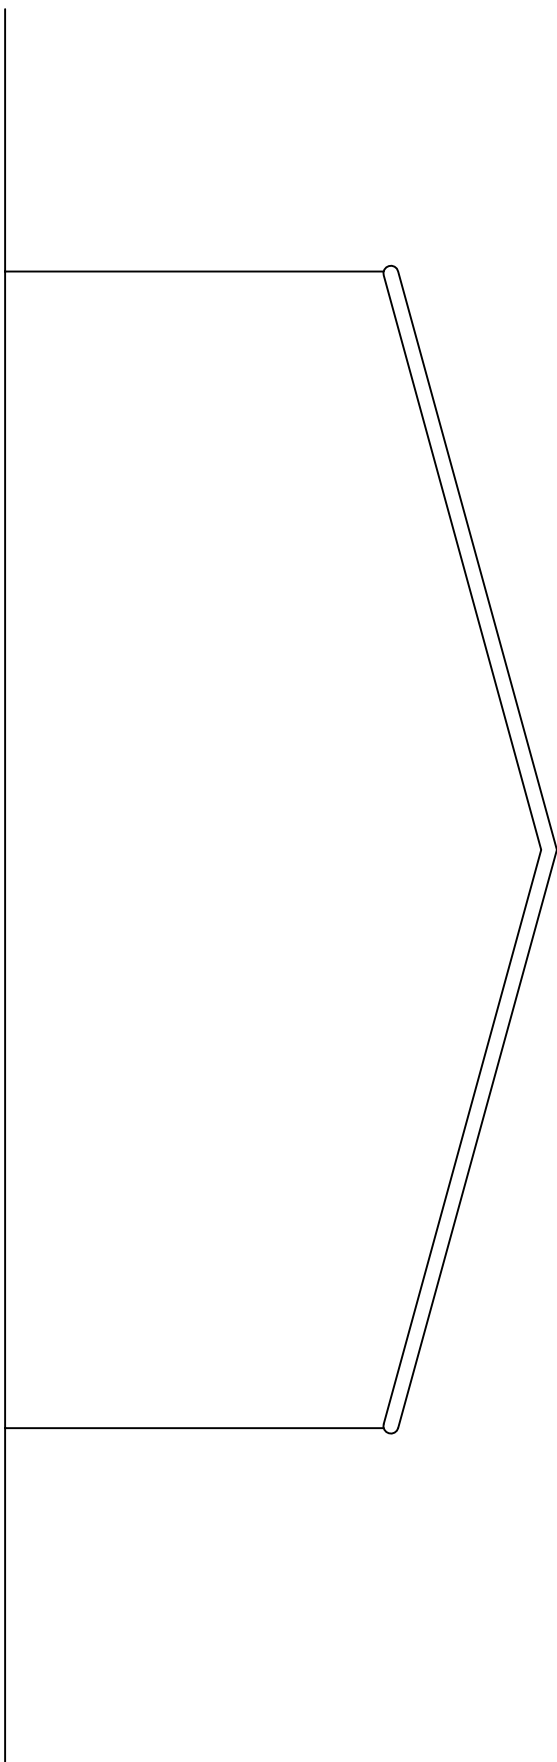


SOUTH ELEVATION

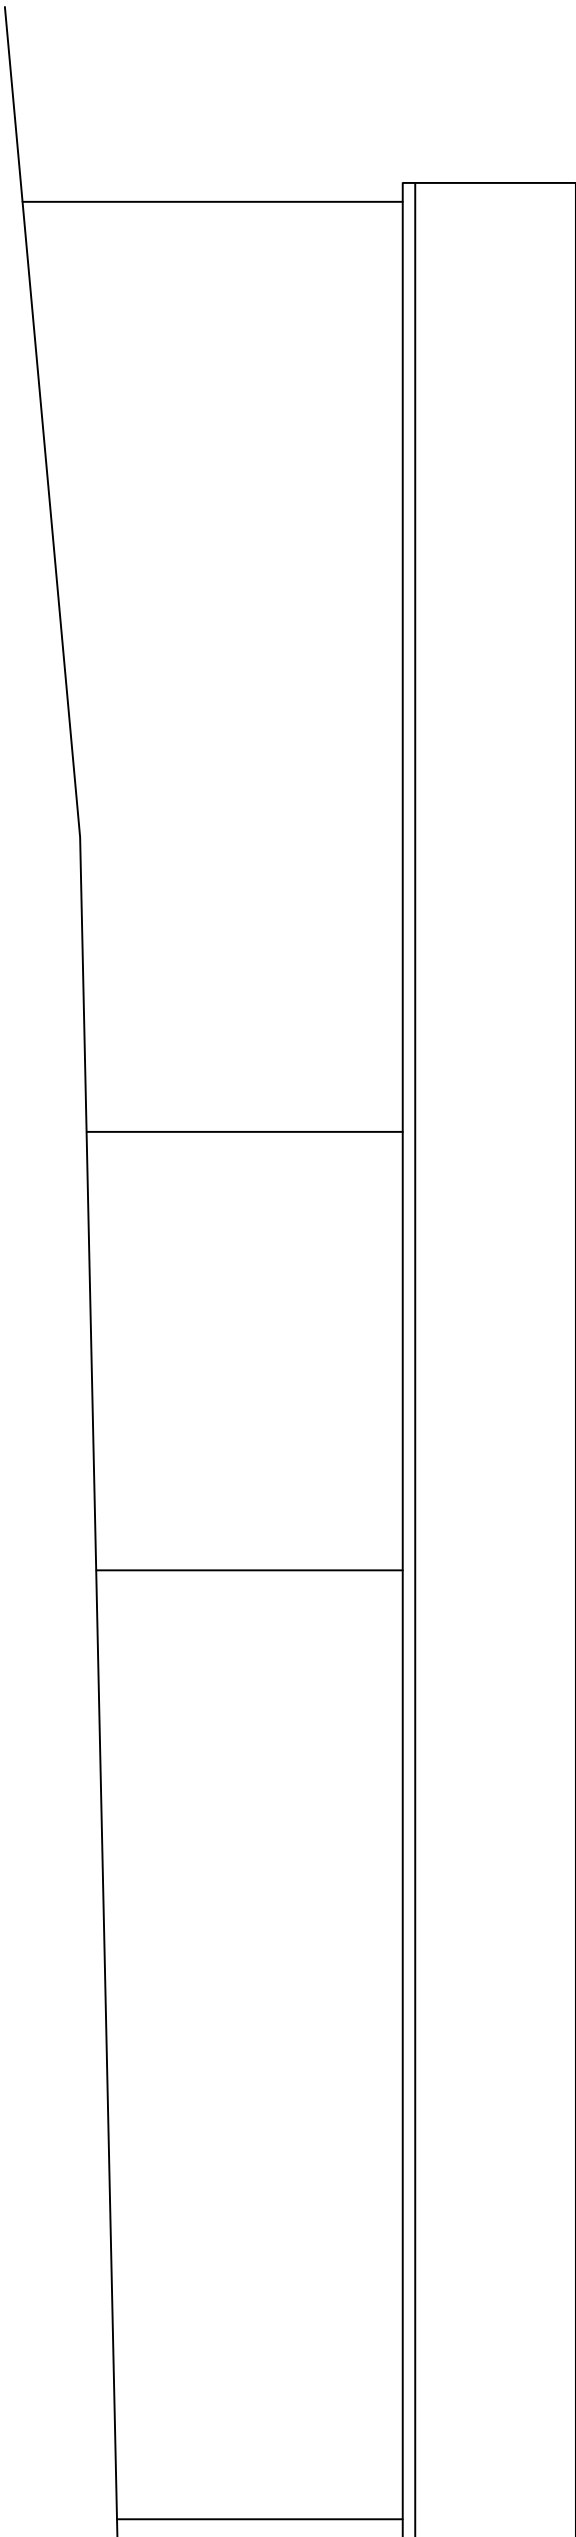


WEST ELEVATION

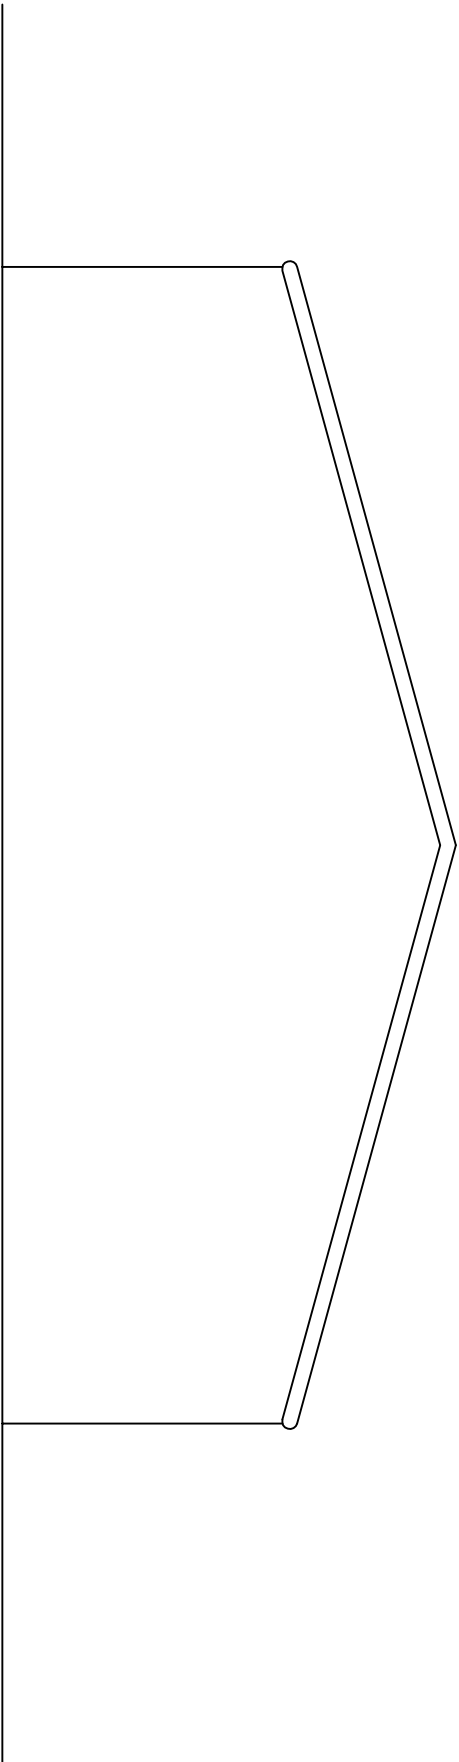

NORTH ELEVATION

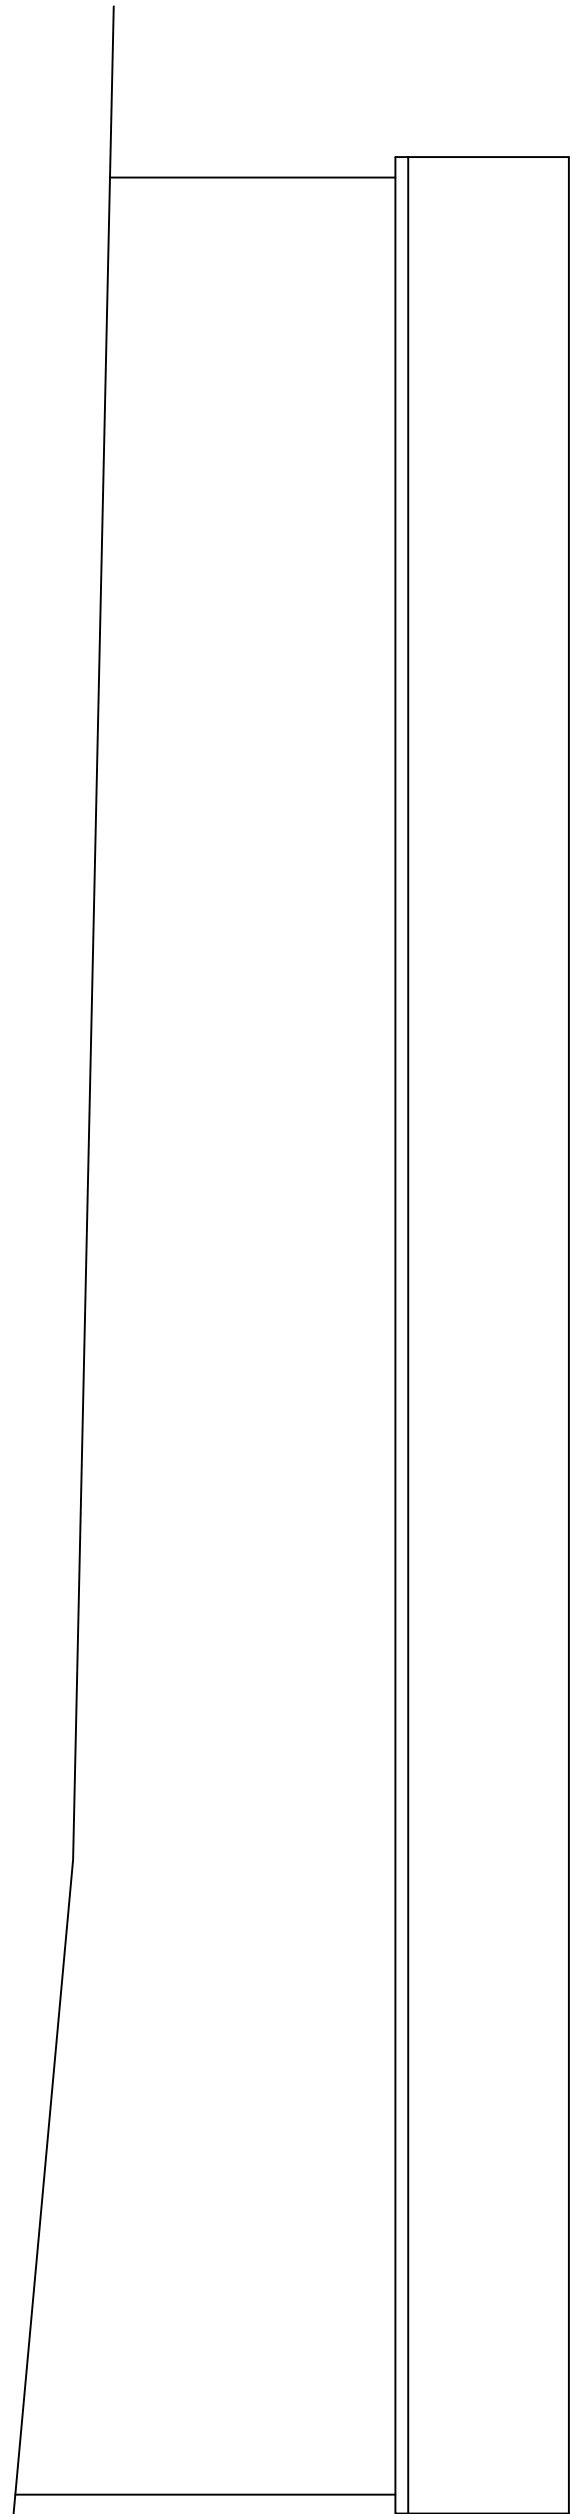

EAST ELEVATION

 

GROUND FLOOR PLAN



1: 100 scale 10m @ A1  
THIS DWG CAN BE SCALED FOR PLANNING

PROJECT TITLE  
GREAT MARL FARM  
MARCHES ROAD  
WARNHAM  
RH12 3SL

AS EXISTING

DAVID FRY  
architect

dfry.architect@gmail.com  
tel. 07860-191198

|       |         |          |           |   |
|-------|---------|----------|-----------|---|
| SCALE | 1:100   | PWG. NO. | 1225 - 01 | A |
| DATE  | july 21 |          |           |   |
| DRAWN | D F     |          |           |   |