


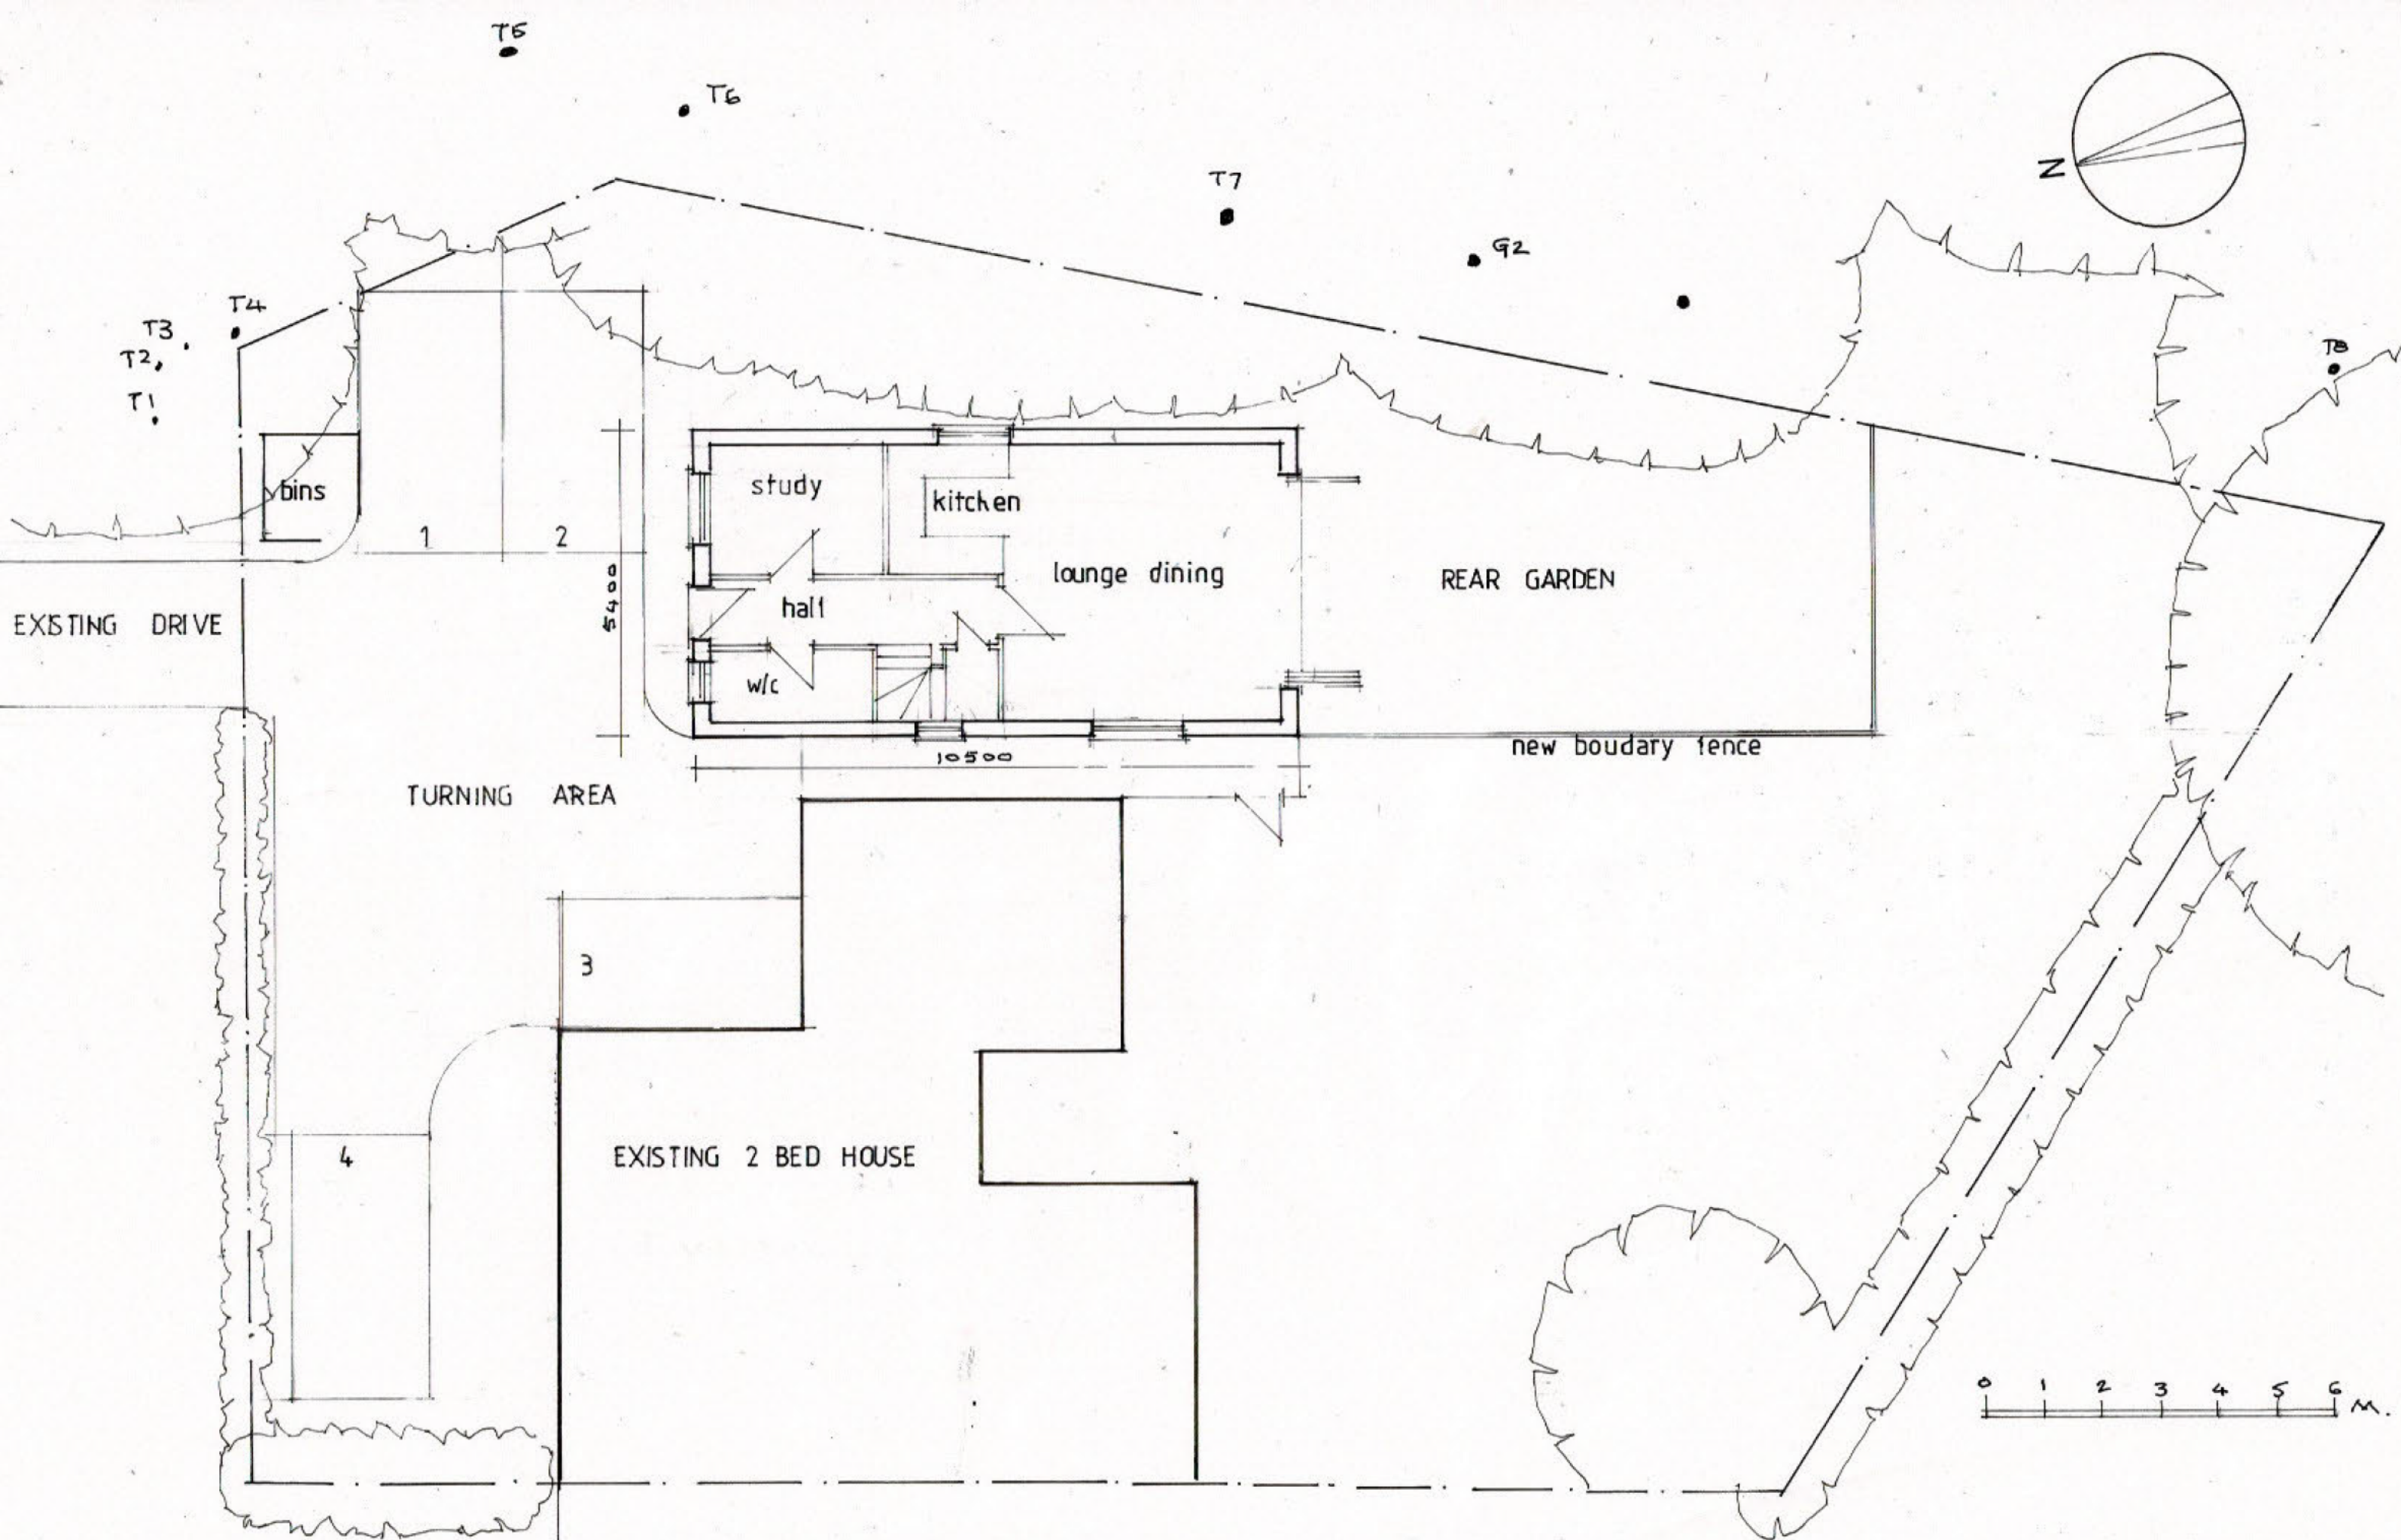

1 STANE ST. CLOSE. CODMOOR HILL
PULBOROUGH. RH201BD.

SITE PLAN AS PROPOSED

2503 /-001

SCALE 1:100
DATE MAY 26