
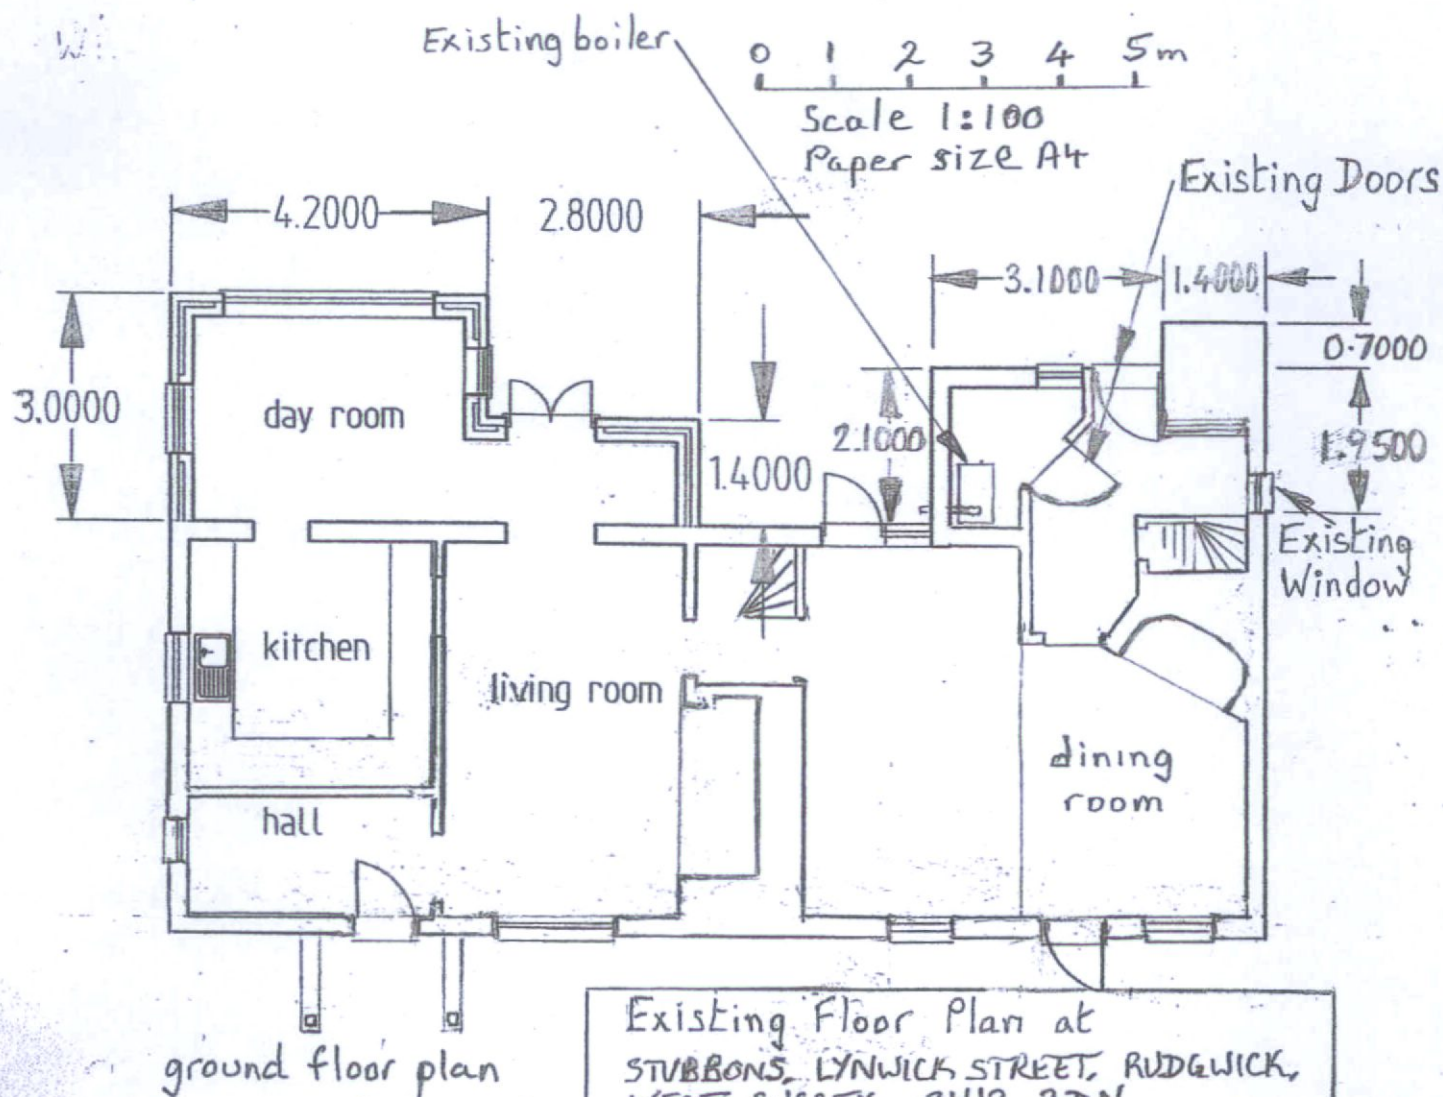


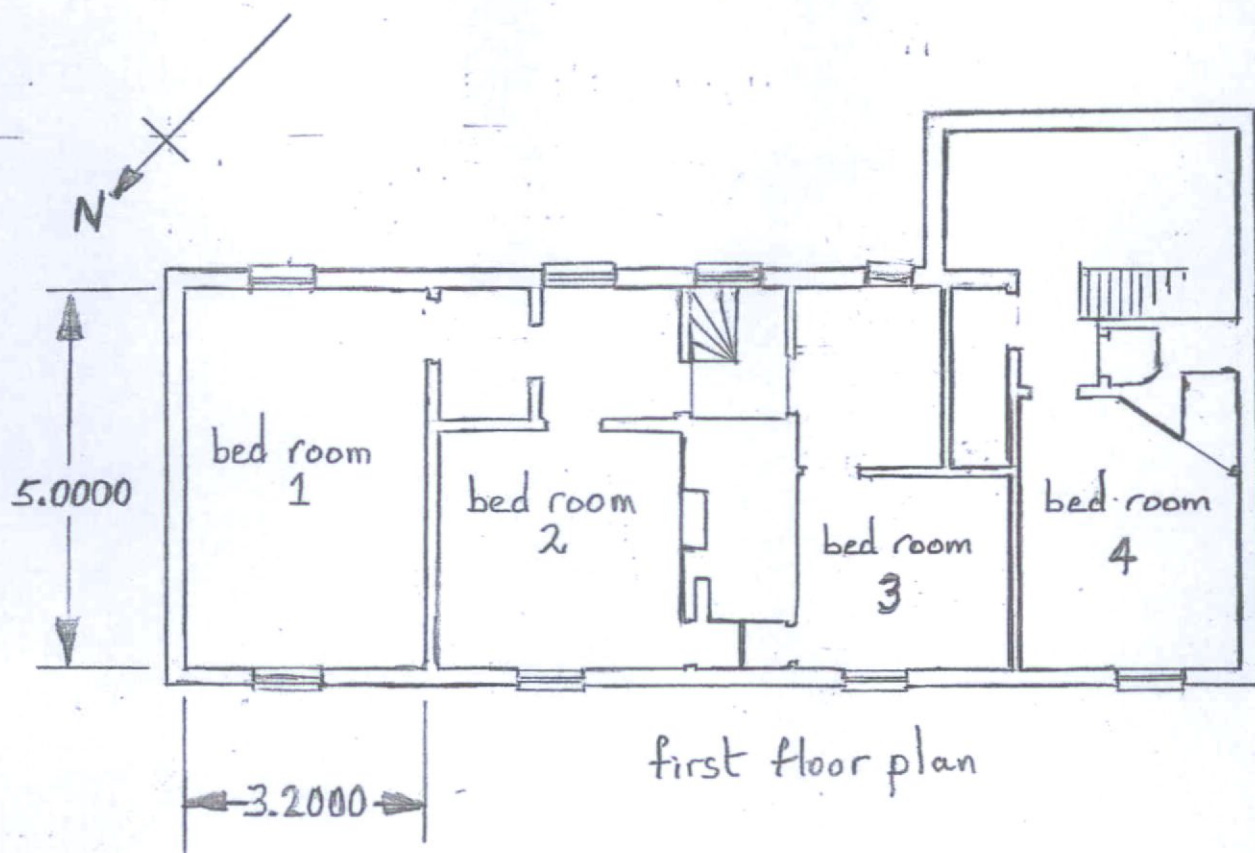

Existing Floor Plan at
STUBBONS, LYNWICK STREET, RUDGWICK,
WEST SUSSEX, RH12 3DN
Drg No DL 01 CE Rev 0 11/5/26