





3D VIEW (NOT TO SCALE)

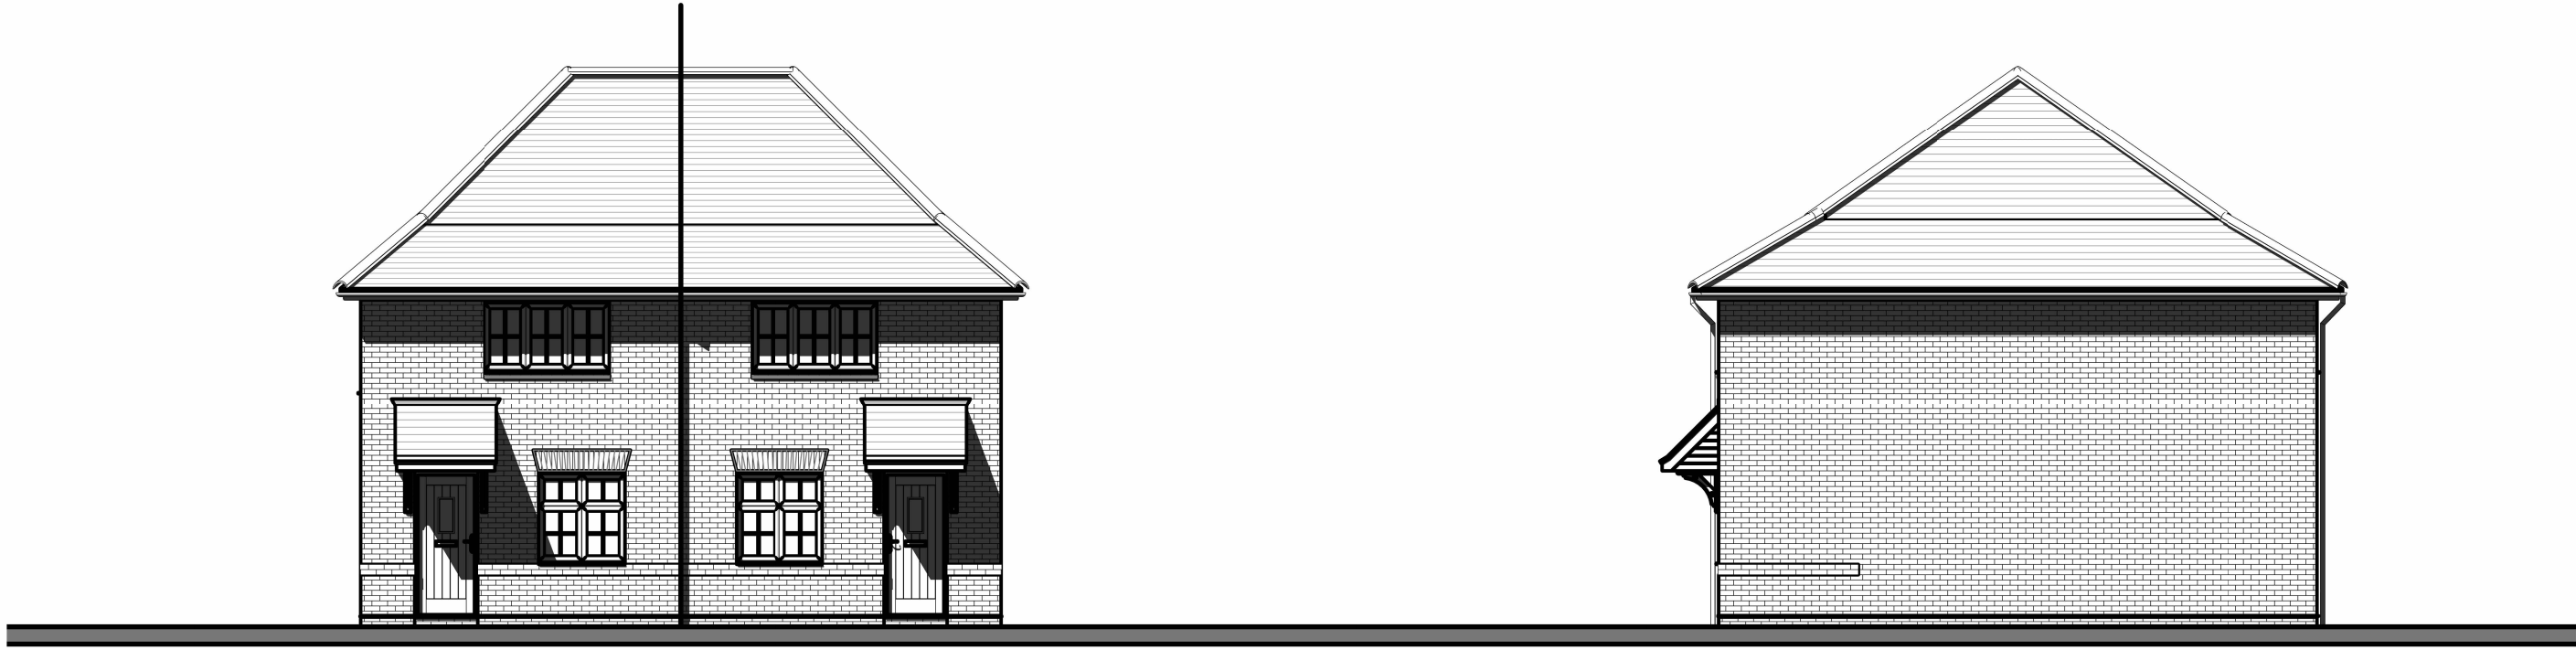


FRONT ELEVATION

SIDE ELEVATION

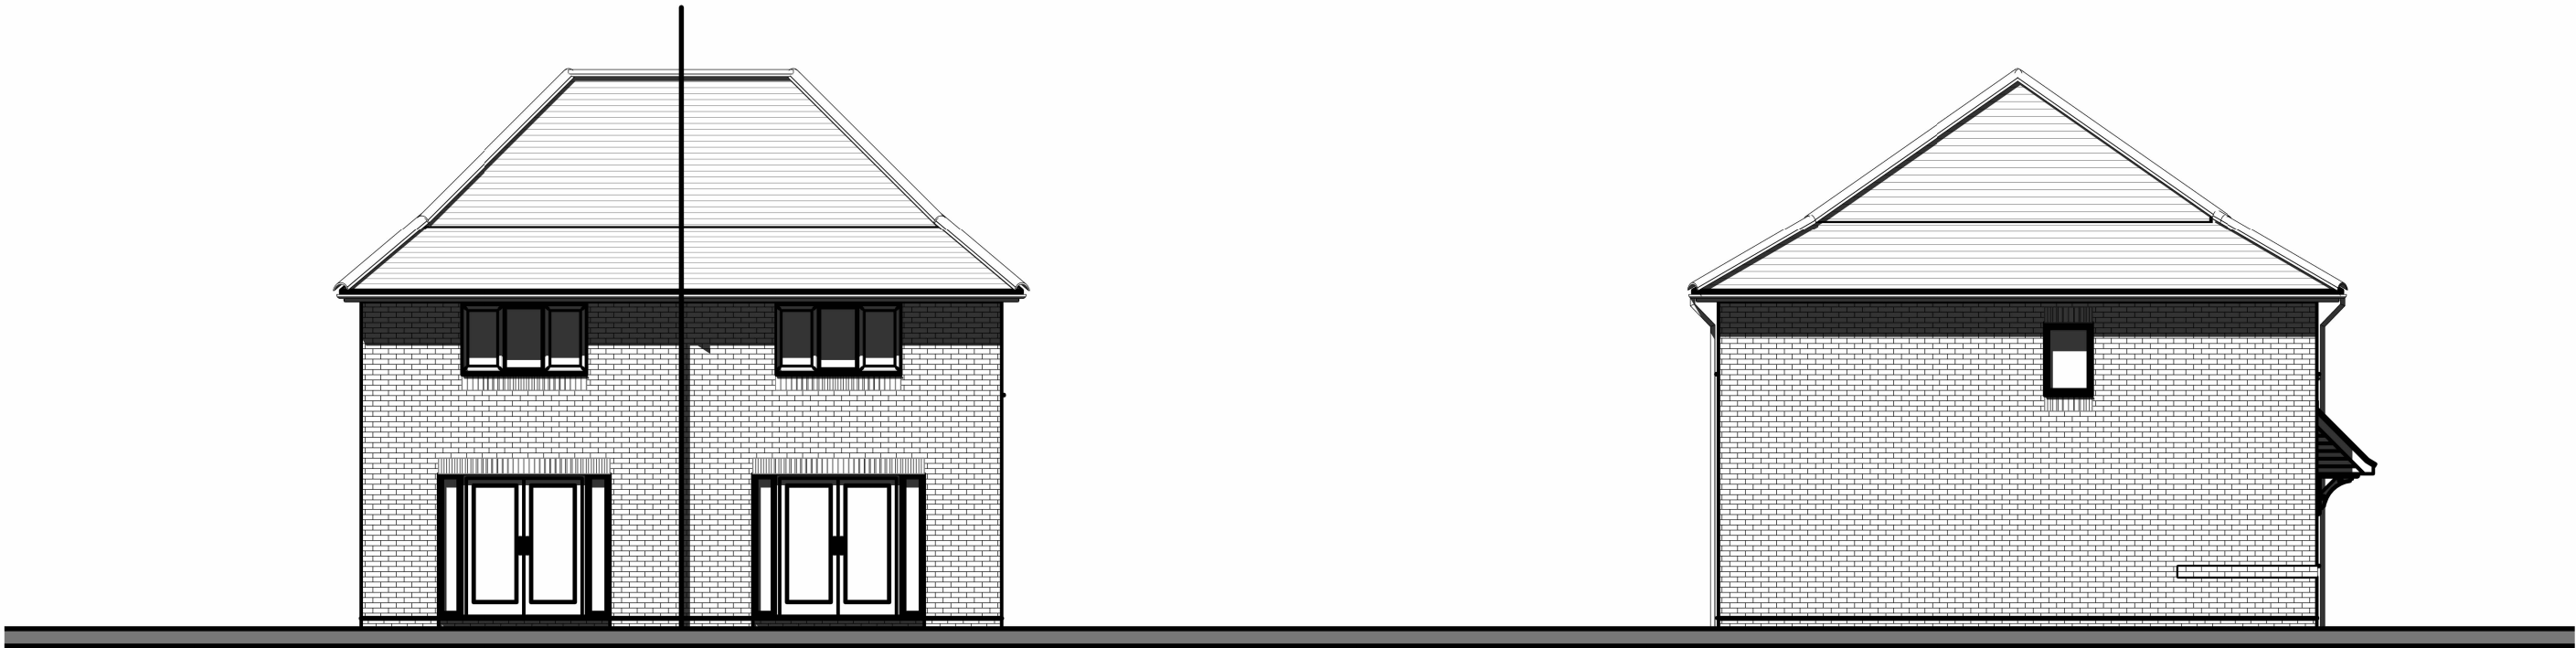


REAR ELEVATION


SIDE ELEVATION

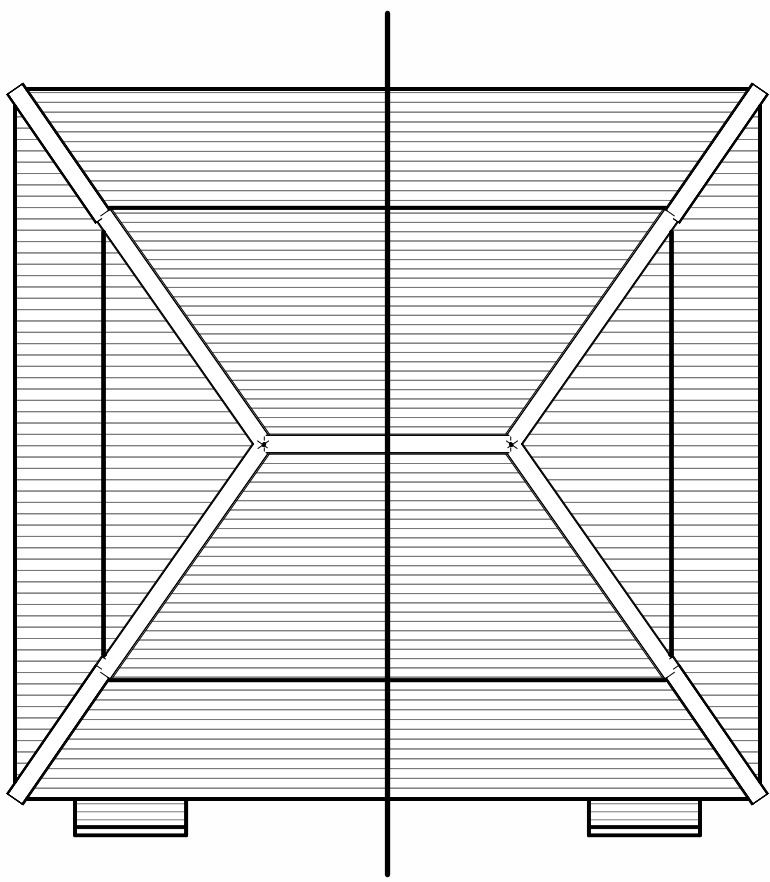

ROOF PLAN

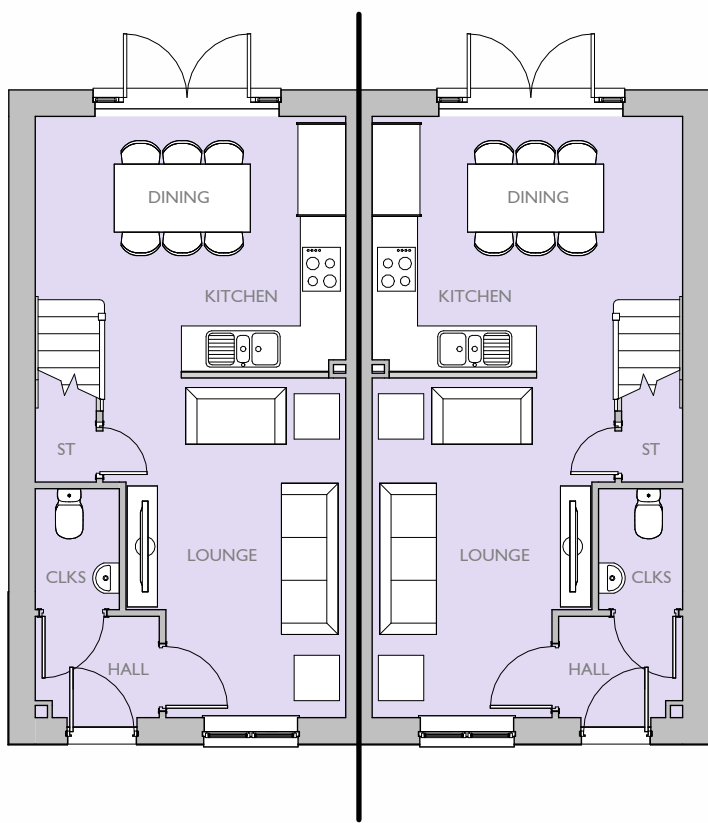

GROUND FLOOR PLAN

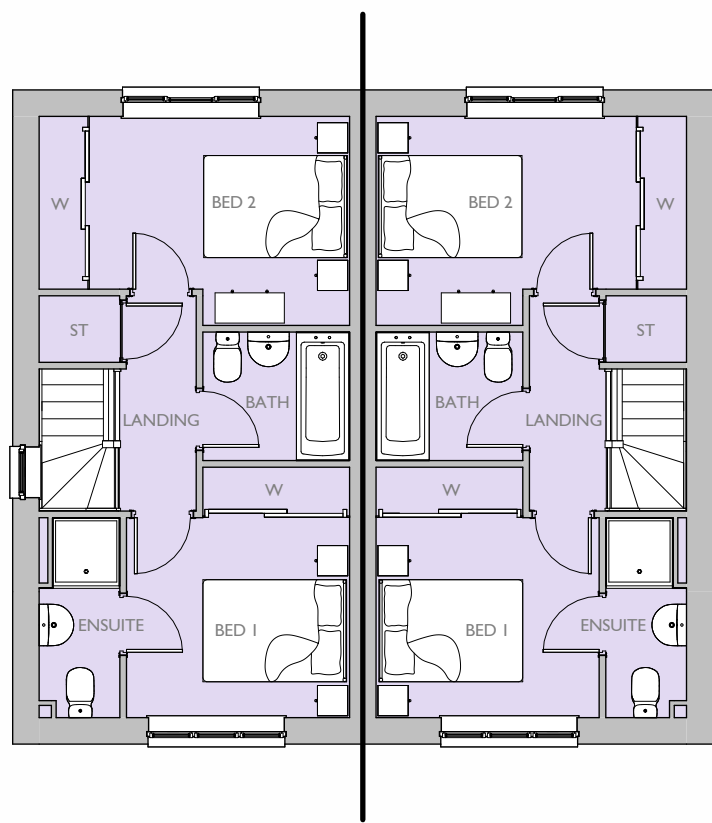

FIRST FLOOR PLAN

Housetype Name:		BUXTON	
Occupancy:		2 BED / 4 PERSON	
Gross Area ft ² :	Gross Area m ² :	Net Area ft ² :	Net Area m ² :
		716	66.54

	Primary Material: STRETCHER BOND MASONRY BRICKWORK IN DARK RED MULTI BRICK.
	Feature Material:
	Architectural Detail: PROJECTING STRING STRETCHER COURSE WITH 10MM OVERHANG IN CONTRASTING RED STOCK BRICK. BRICK CILLS.
	Window & Door Frames: WHITE UPVC CASEMENT WINDOW WITH GLAZING BARS DARK GREY COMPOSITE FRONT DOOR, WHITE UPVC FRENCH DOOR.
	Fascia, Soffit & Bargeboard: WHITE UPVC BOXED EAVES ROOFING SYSTEM.
	Architectural Ornaments:
	Guttering & Drainage: BLACK UPVC DRAINAGE SYSTEM.

Plot Numbers: PLOT 22-23 (AS)



Location Plan (Not to Scale)

Scale @ A1: 0 1 2 3 4 5m Scale 1:100		Project: RASCALS FARM, SHIPLEY ROAD, SOUTHWATER, WEST SUSSEX	
Rev	Date	Drawn	Checked
Date: NOVEMBER 2025		Title: BUXTON ELEVATIONS & FLOOR PLANS	
Drawn By: KJM		Client: 	
Org No: CB_17_420_600_BUX-01			
Checked By: BB		Rev: -	

Please note these drawings are not for construction but for concept design and planning applications purposes only.
Cooper Baillie Limited - Connaught House, 24 Guildford Road, Bagshot, Surrey GU19 5JN - Telephone 01276 450039 - www.cooperbaillie.co.uk
The drawing and the works depicted are the copyright of Cooper Baillie Ltd and may not be reproduced or amended except by written permission. No liability will be accepted for amendments made by other persons.