


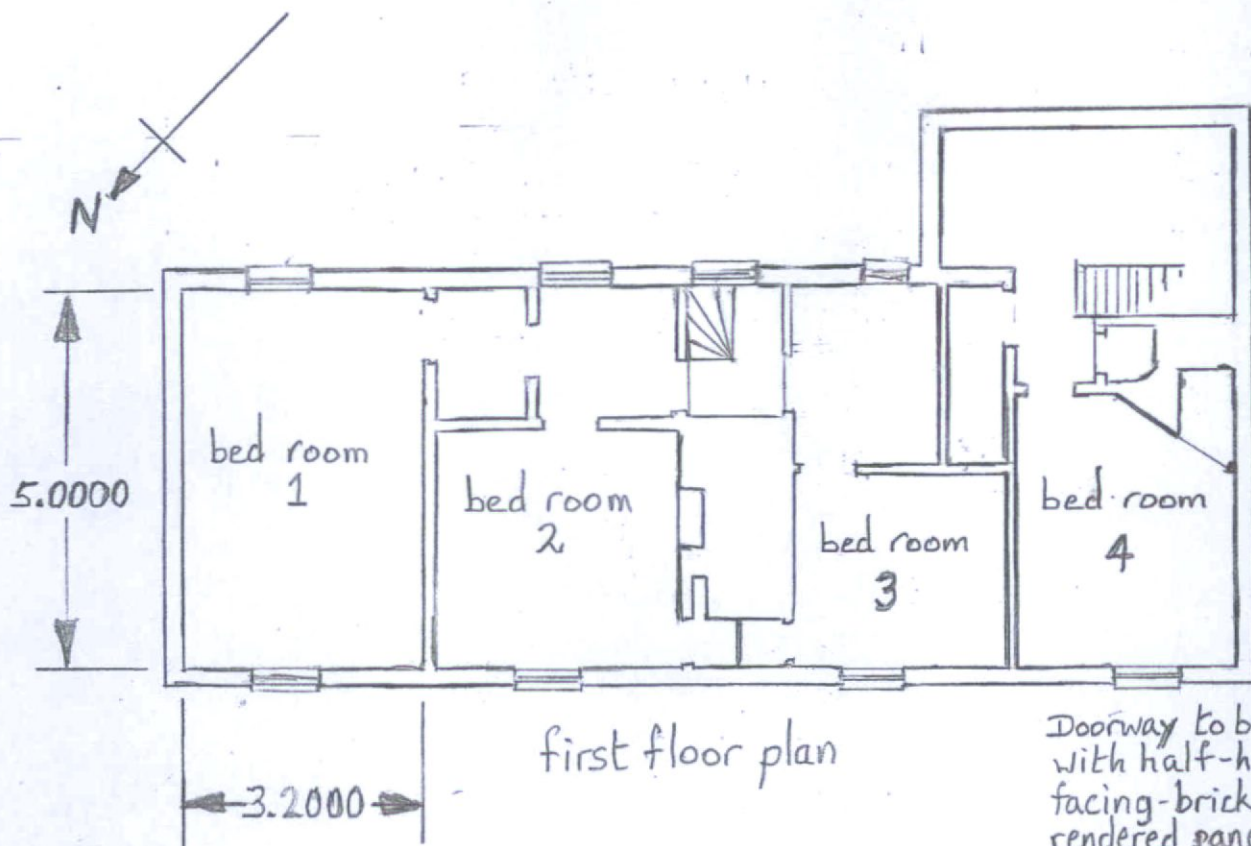


Doorway to be closed with half-height facing-brick wall with rendered panel above.

Interior door & walls repositioned

0 1 2 3 4 5m
Scale 1:100
Paper size A4

Proposed external boiler with flume exhausting above gutter height.

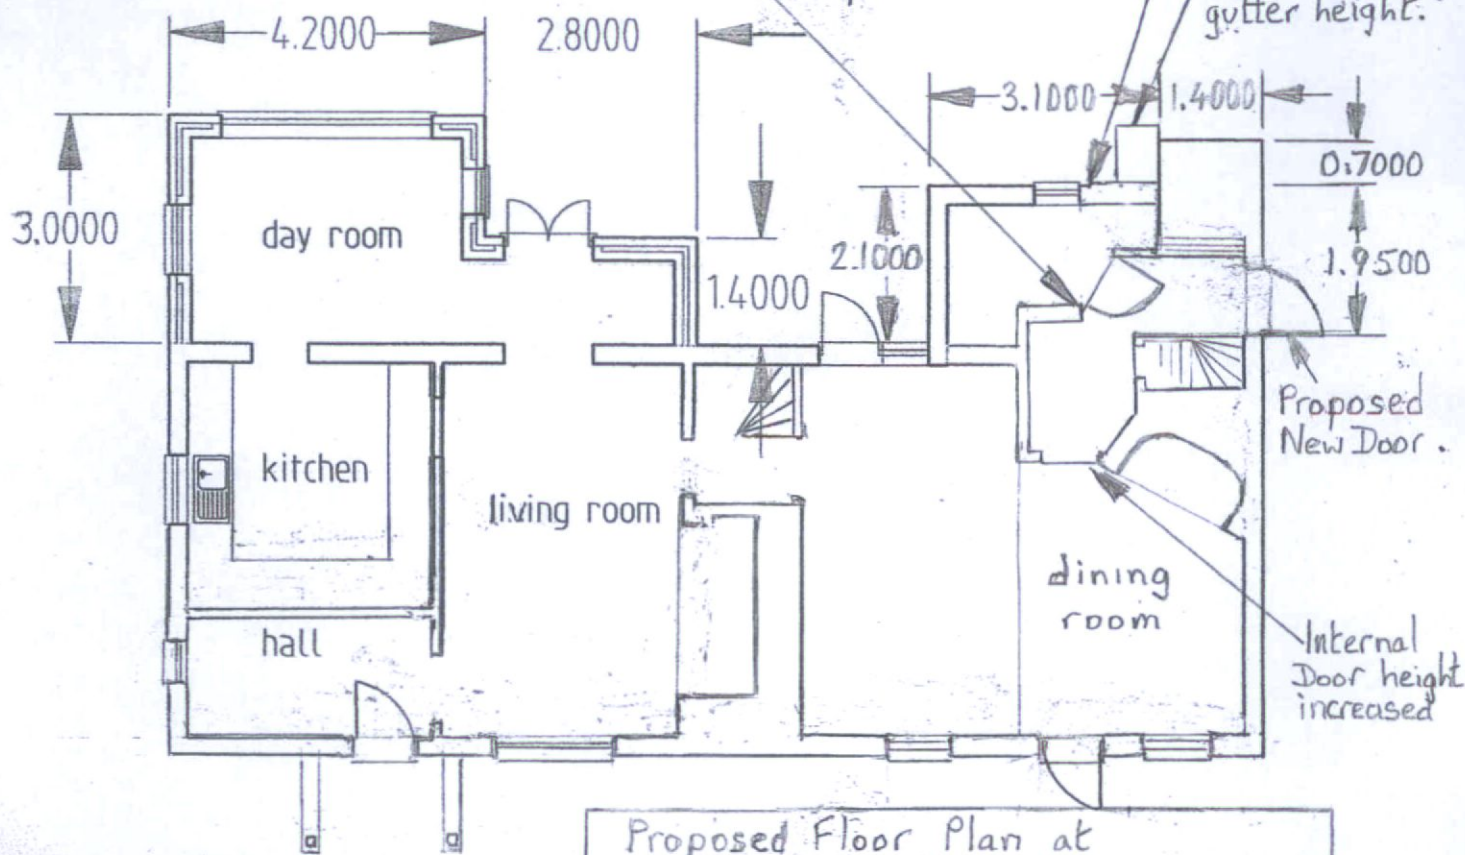

ground floor plan

Proposed Floor Plan at
STUBBONS, LYNWICK STREET, RUDGWICK,
WEST SUSSEX, RH12 3DN
Drg No DL 01 CP Rev 0 11/5/26