



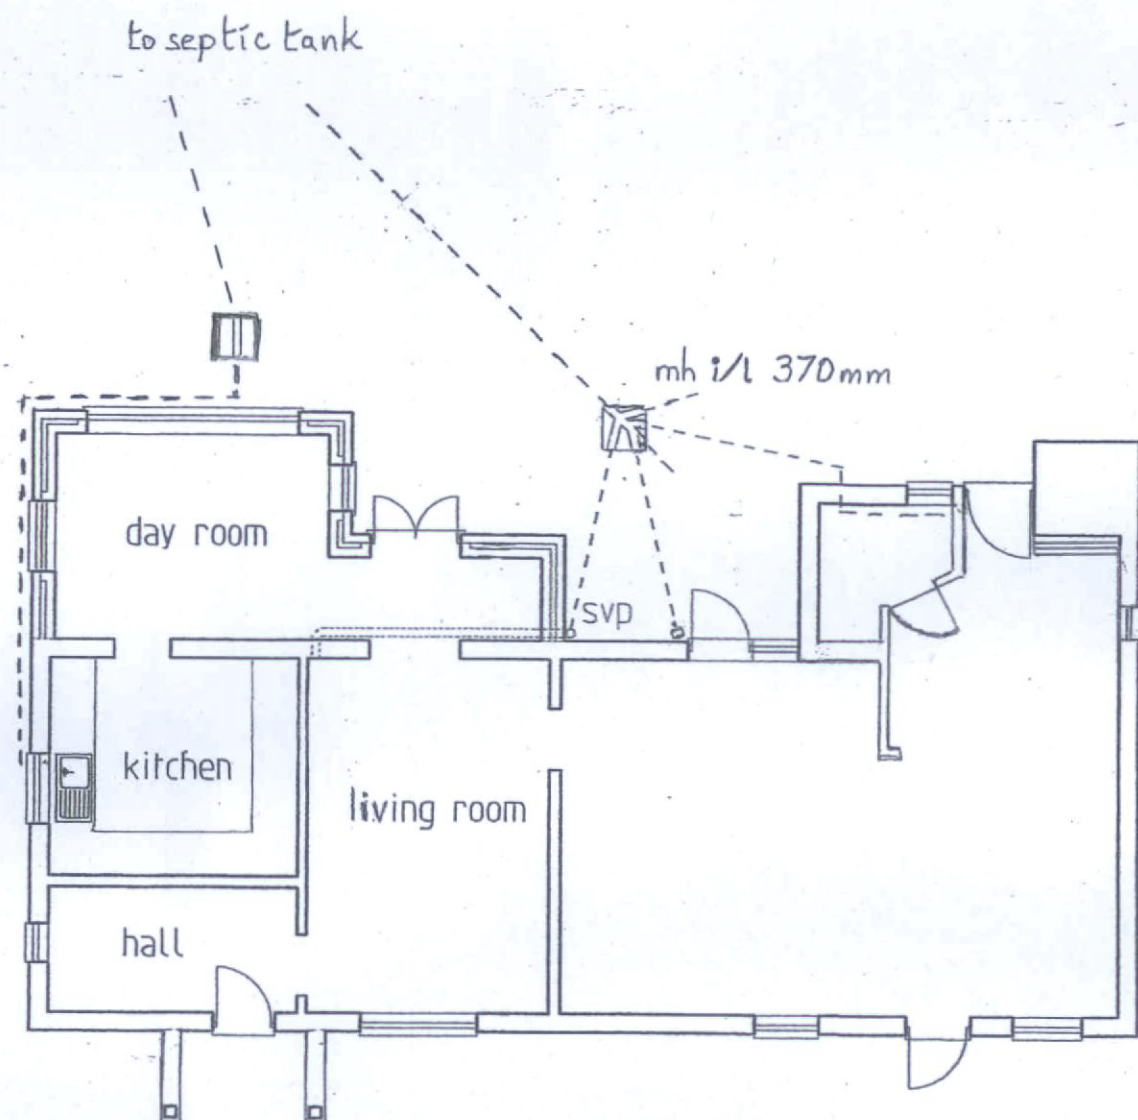

existing ground floor plan

0 1 2 3 4 5m
Scale 1:100
Paper Size A3 Landscape

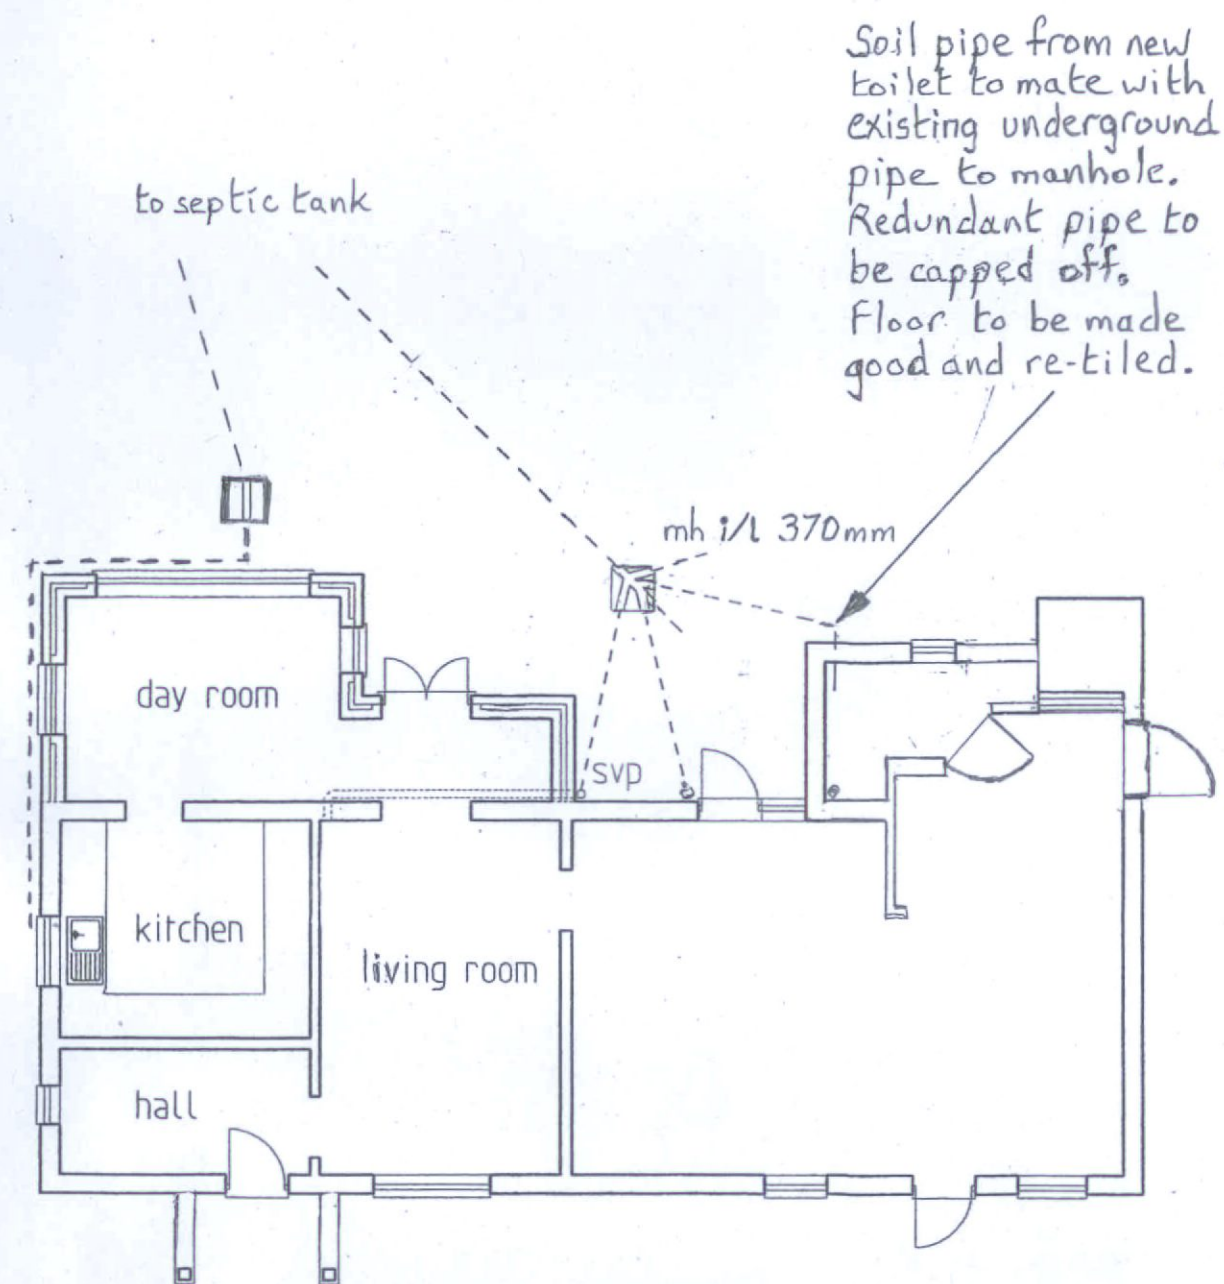

proposed ground floor plan

Proposed relocation of back door & boiler
Stubbons Lynwick Street, Rudgwick,
West Sussex, RH12 3DN

Existing and proposed drainage system

Scale 1: 100 Drg. No. DL/STUB/DRAIN
Paper size A3 Landscape Rev 0 11/5/26