




3D VIEW (NOT TO SCALE)




FRONT ELEVATION

SIDE ELEVATION

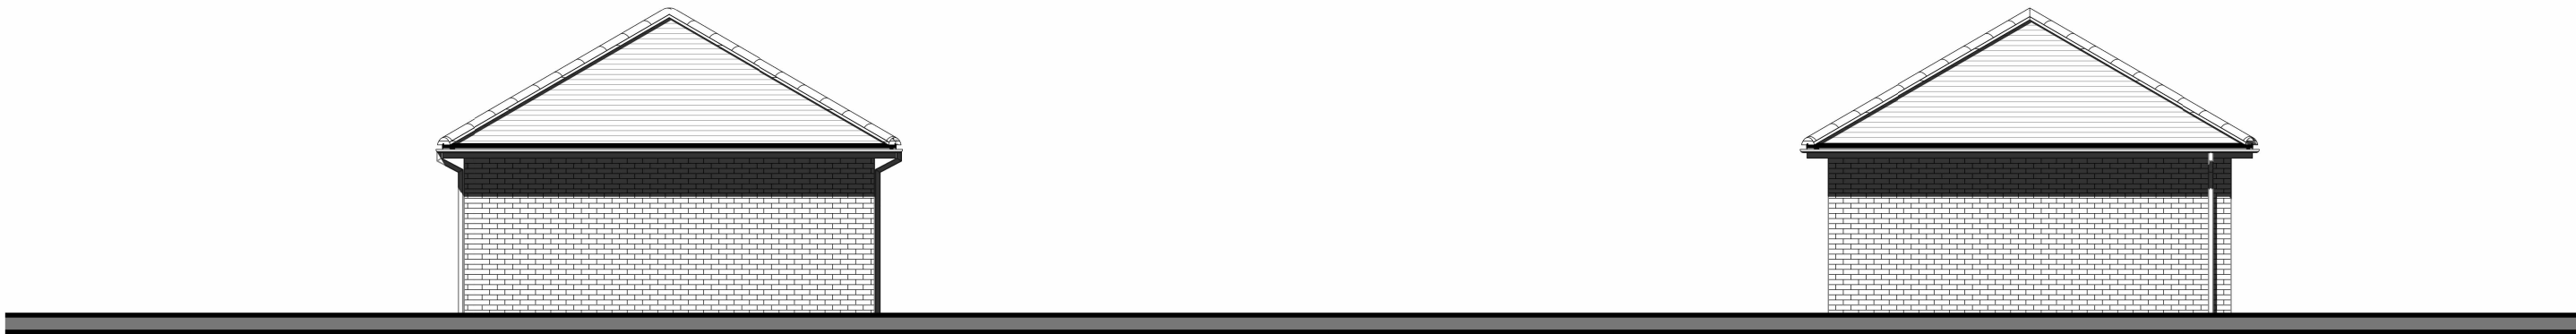


REAR ELEVATION

SIDE ELEVATION

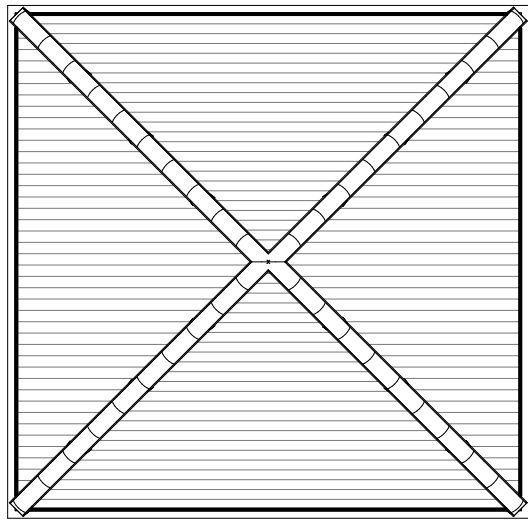

ROOF PLAN

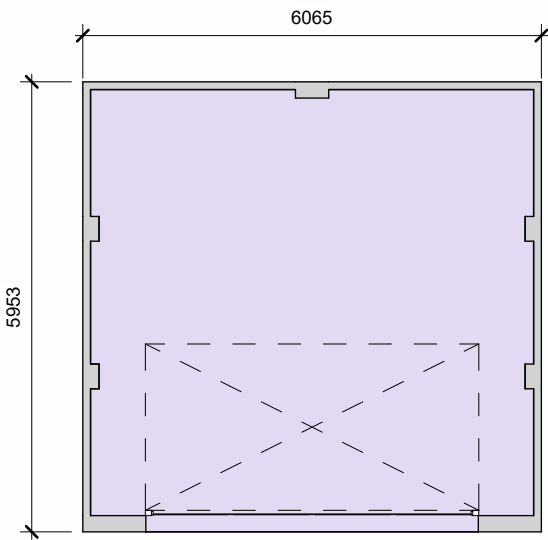

GROUND FLOOR PLAN

Housetype Name:		GARAGE	
Occupancy:			
Gross Area ft²:	Gross Area m²:	Net Area ft²:	Net Area m²:

	Primary Material: STRETCHER BOND MASONRY BRICKWORK IN DARK RED MULTI BRICK.
	Feature Material:
	Architectural Detail:
	Window & Door Frames: WHITE UPVC WINDOW WITH GLAZING BARS DARK GREY COMPOSITE DOOR.
	Fascia, Soffit & Bargeboard: WHITE UPVC BOXED EAVES ROOFING SYSTEM.
	Architectural Ornaments:
	Guttering & Drainage: BLACK UPVC DRAINAGE SYSTEM.

Plot Numbers:
PLOT 61, 71



Location Plan (Not to Scale)

Scale @ A1: Scale 1:100 012345m				Project: RASCALS FARM, SHIPLEY ROAD, SOUTHWATER, WEST SUSSEX	
Rev	Date	Drawn	Checked	Title: GARAGE ELEVATIONS & FLOOR PLANS	
				Client:  Barratt Redrow	
				 COOPERBAILLIE	
Date: NOVEMBER 2025					
Drawn By: KJM		Checked By: BB			
Drg No: CB_17_420_600_GAR-01		Rev: -			