
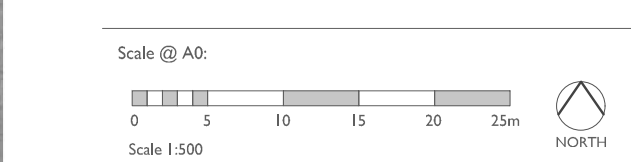


This is a detailed aerial site plan for a residential development named "Blinks Wood". The plan is overlaid on a grayscale aerial photograph of the site. The development is bounded by Shipley Road to the east and Foxfield Cottages to the south. The site is divided into numerous numbered plots, each with a unique color-coded boundary (red, green, blue, or purple). The plots are arranged in a cluster, with some plots containing specific building footprints and internal details. Key features include:

- Shipley Road:** A major road running vertically along the right side of the site.
- Foxfield Cottages:** A residential area located to the south of the main development.
- Plot Numbers:** Plots are numbered from 1 to 77, with some plots having sub-numbers (e.g., 1.1, 1.2).
- Color-Coded Boundaries:** Red, green, blue, and purple lines delineate different plot areas or phases of the development.
- Infrastructure:** The plan shows pedestrian access points, parking areas, and existing retained trees marked with circles.
- Building Footprints:** Various building footprints are shown, including residential units, a school, and a community center.
- Topography:** The site is surrounded by a mix of wooded areas and open fields.

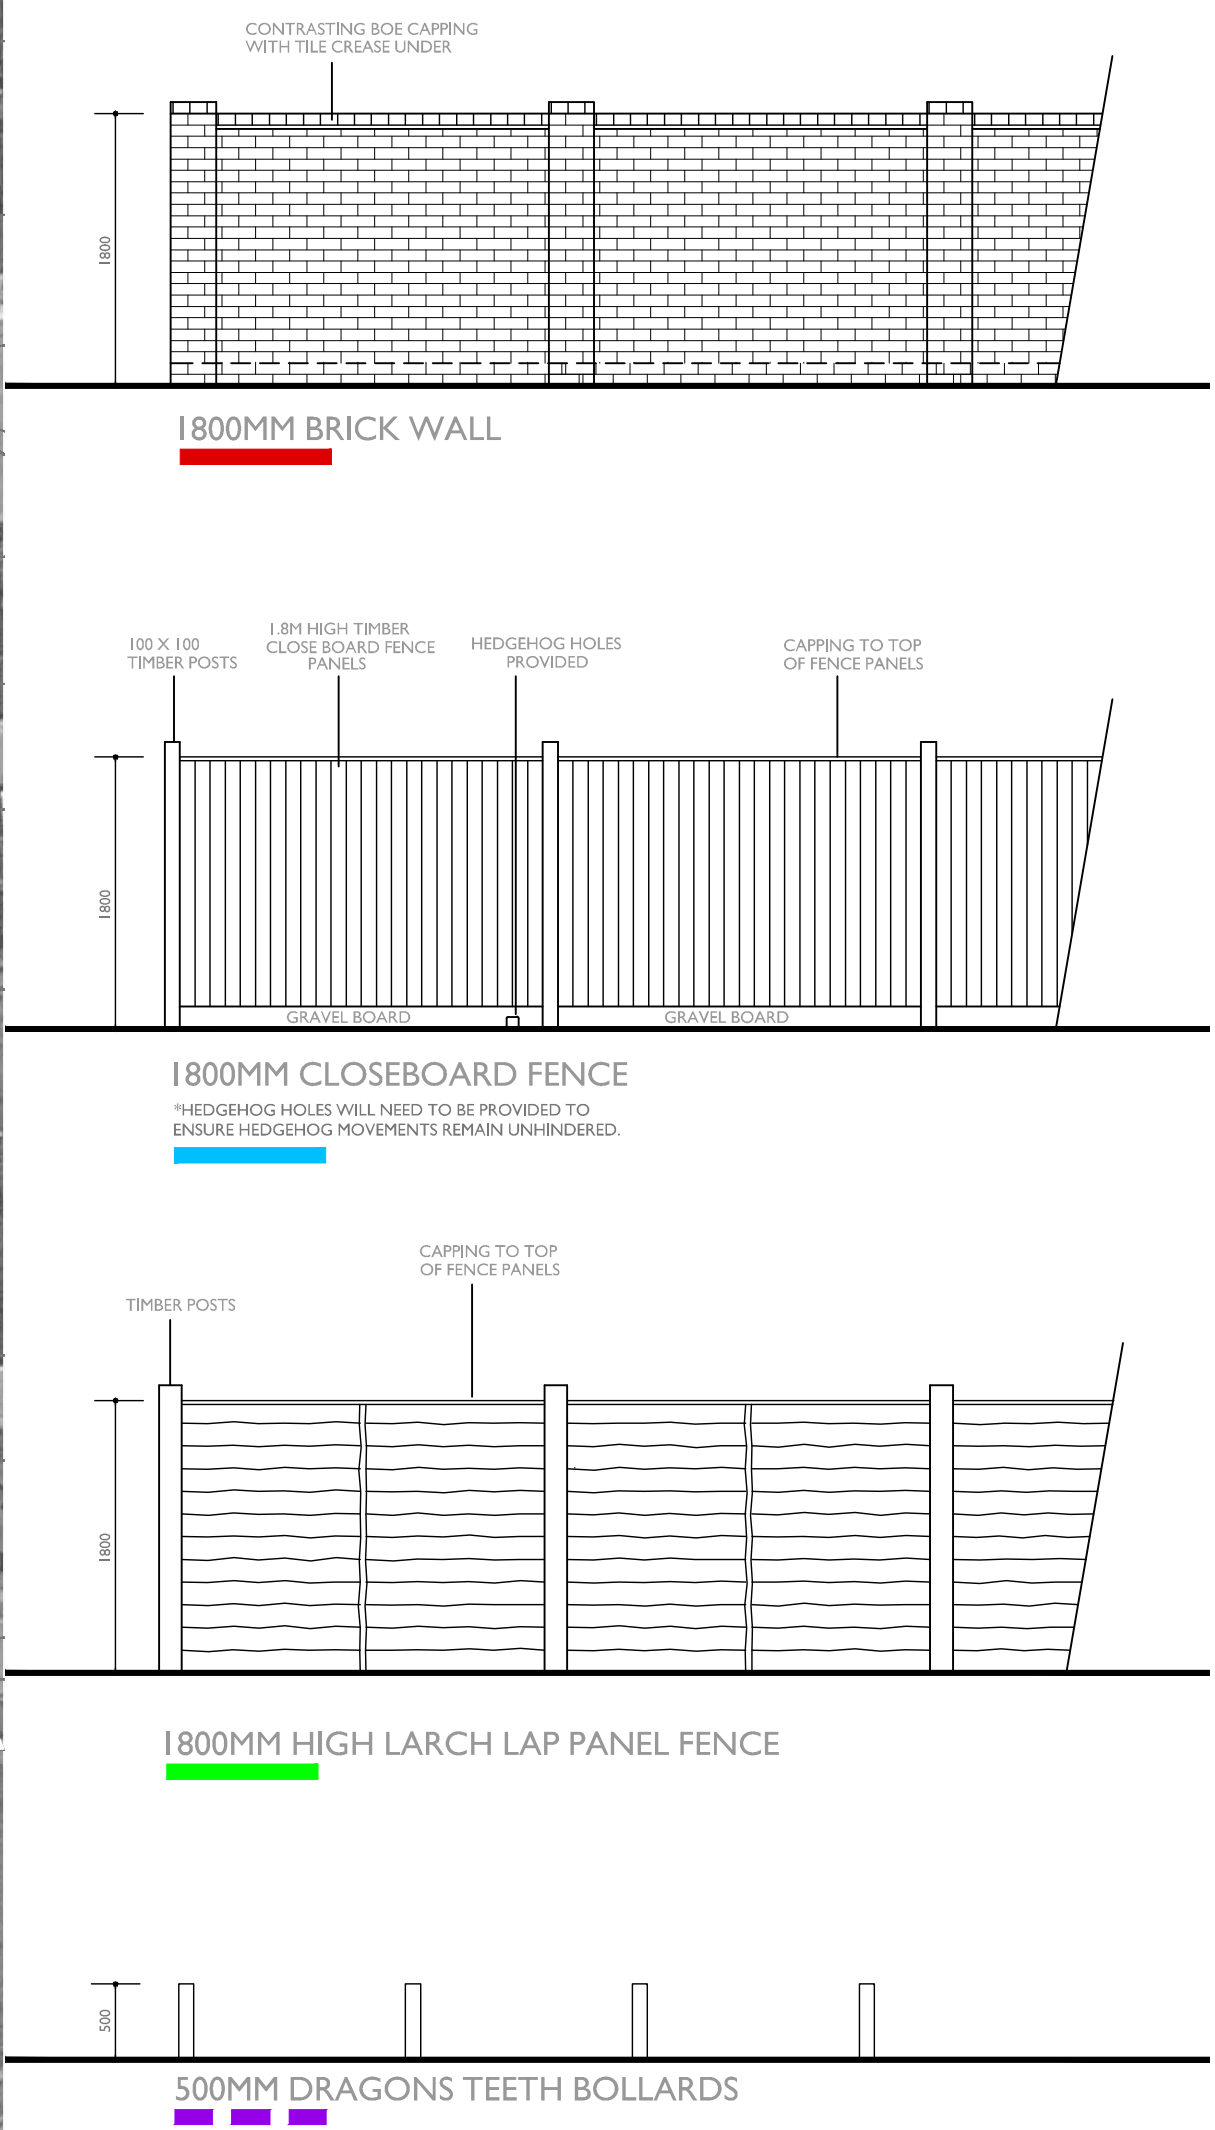

| Rev | Date     | Drawn |
|-----|----------|-------|
| A   | 15.05.26 | KJM   |

UPDATED TO MATCH LATEST LAYOUT.

Date: OCTOBER 2025

Drawn by: KJM

Checked by: BB

Dwg No: CB\_17\_420\_609

Rev: A

Project: RASCALS FARM, SHIPLEY ROAD,  
SOUTHWATER, WEST SUSSEX

Title: EXTERNAL ENCLOSURES  
PLAN

Client:  **Barratt  
Redrow**

