


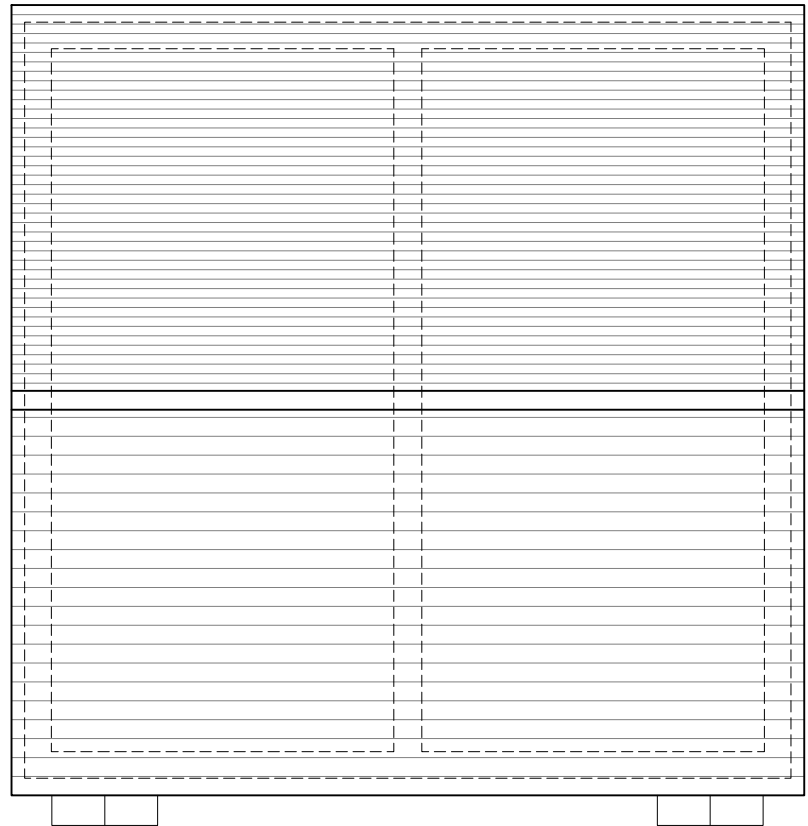


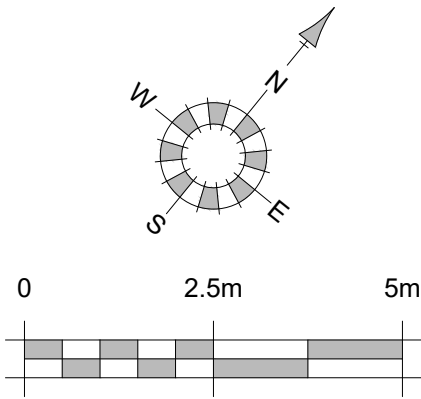

Roof Plan

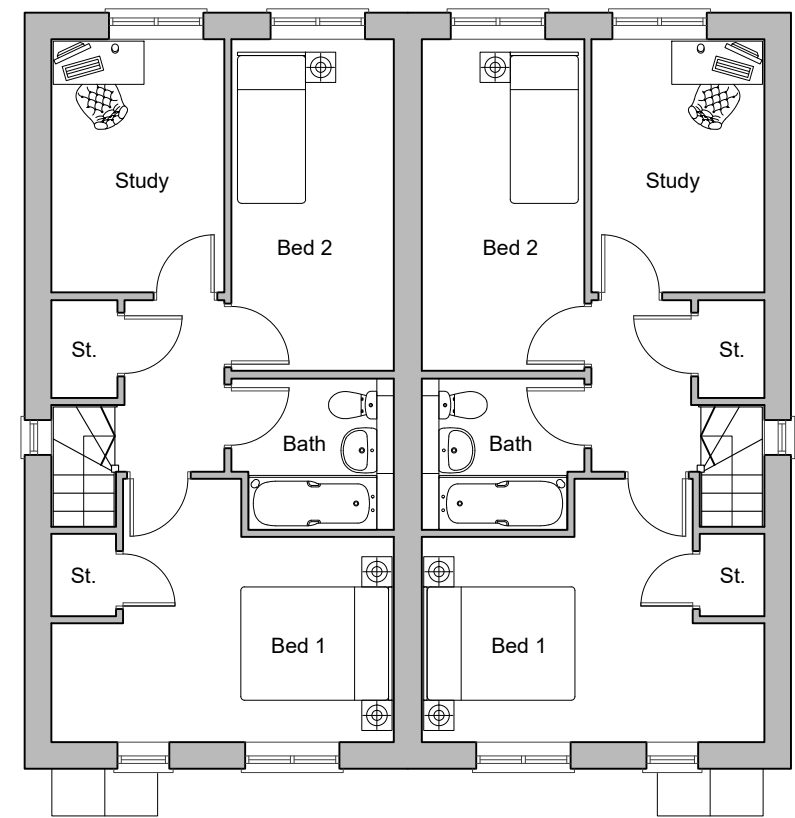


First Floor Plan

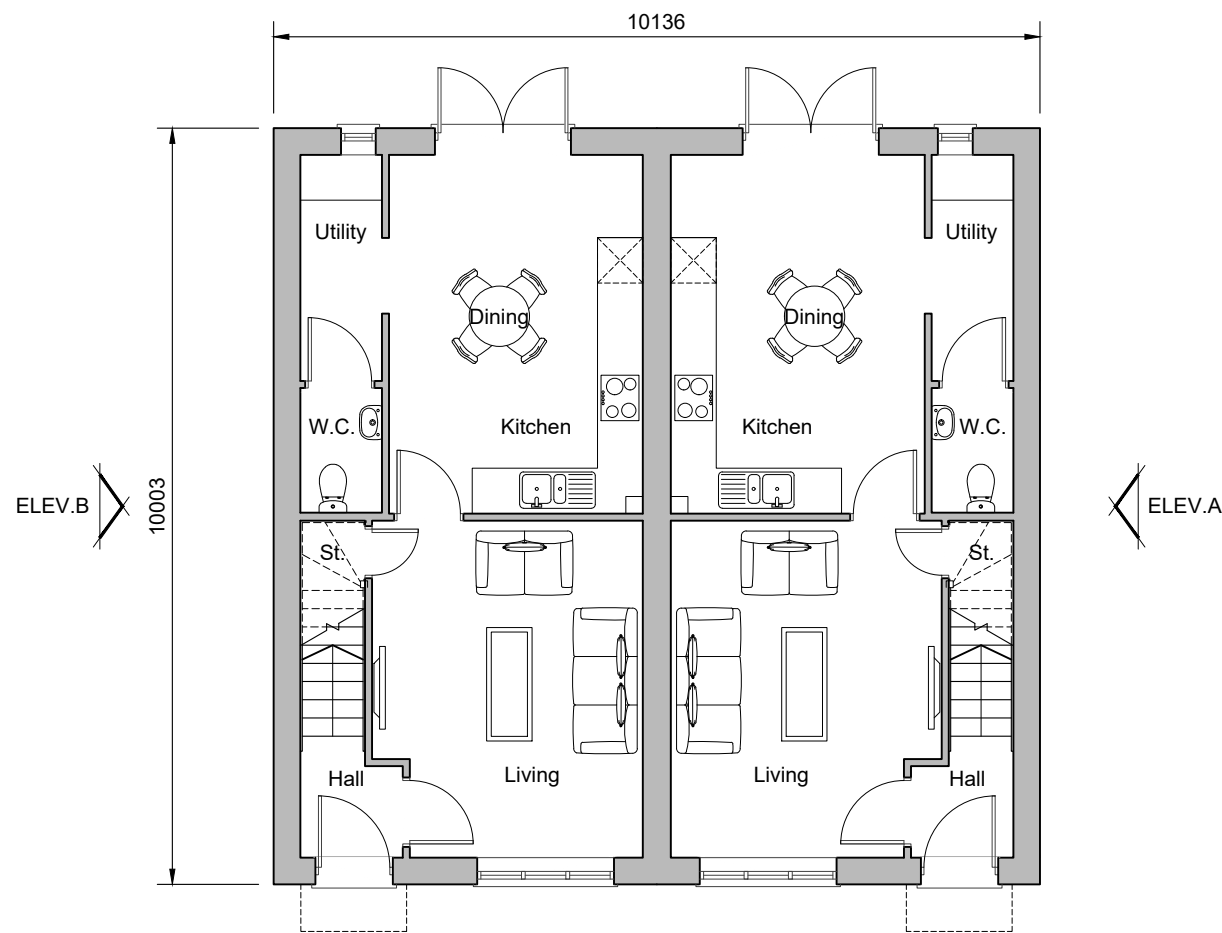

Ground Floor Plan
Plots 29-30




Front Elevation

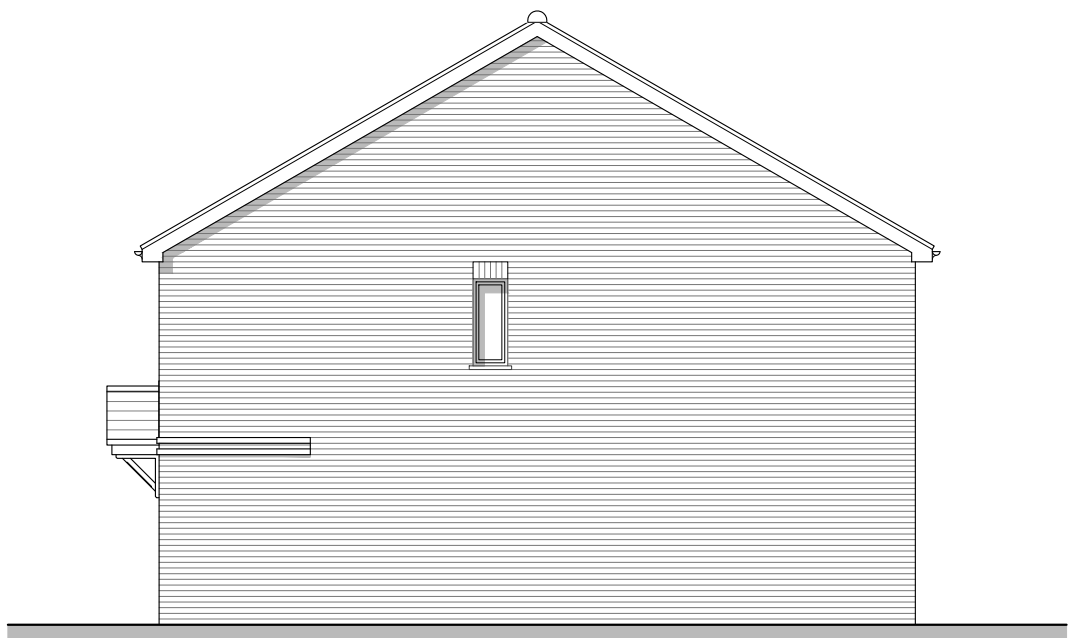

Side Elevation A



Rear Elevation

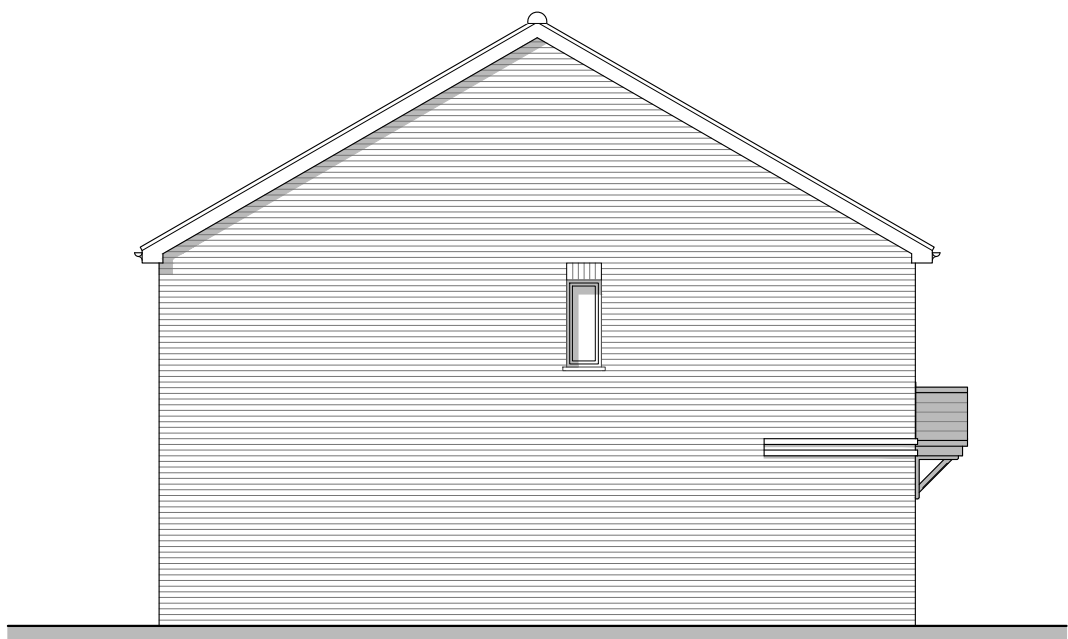

Side Elevation B



Keyplan

REV.	DATE	REVISIONS:	BY	REV.	DATE	REVISIONS:	BY	REV.	DATE	REVISIONS:	BY	STATUS:
A	06/08/25	Client comment revisions.	AM									
B	20/01/26	Revisions to layout.	AM									
C	25/03/26	Keyplan added.	AM									

CLIENT: Miller Homes	PROJECT: Barns Green, Horsham
SCALE: 1:100 (A1 ORIGINAL)	DRAWING: Denton - Residential Street Plots 29-30
DRAWN: AM DATE: 28/07/25	24088 P122 C

