


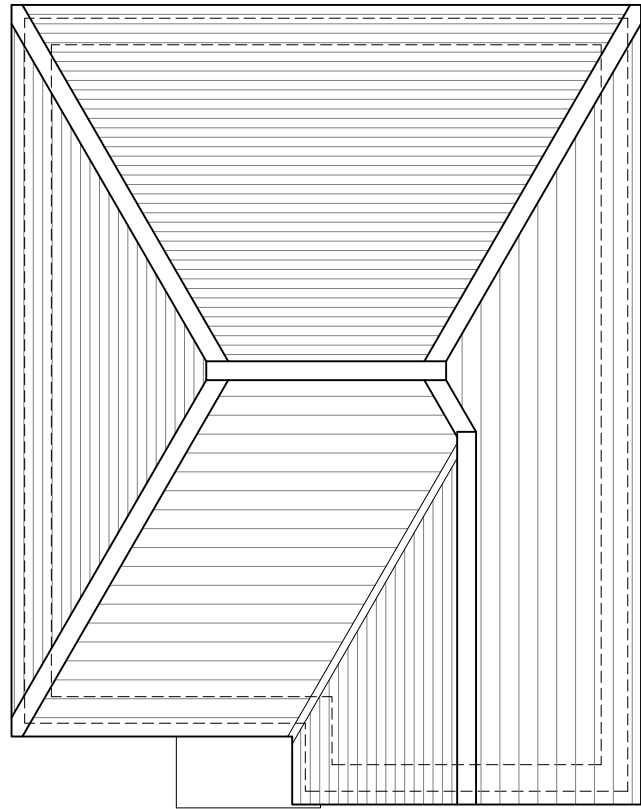


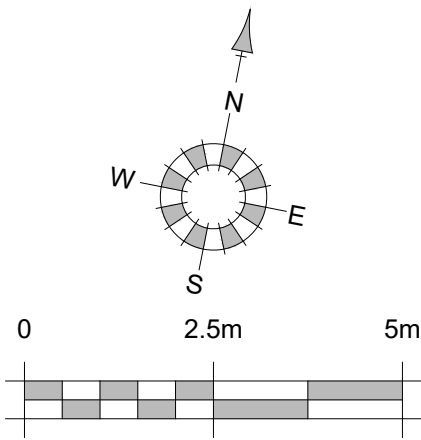

Roof Plan

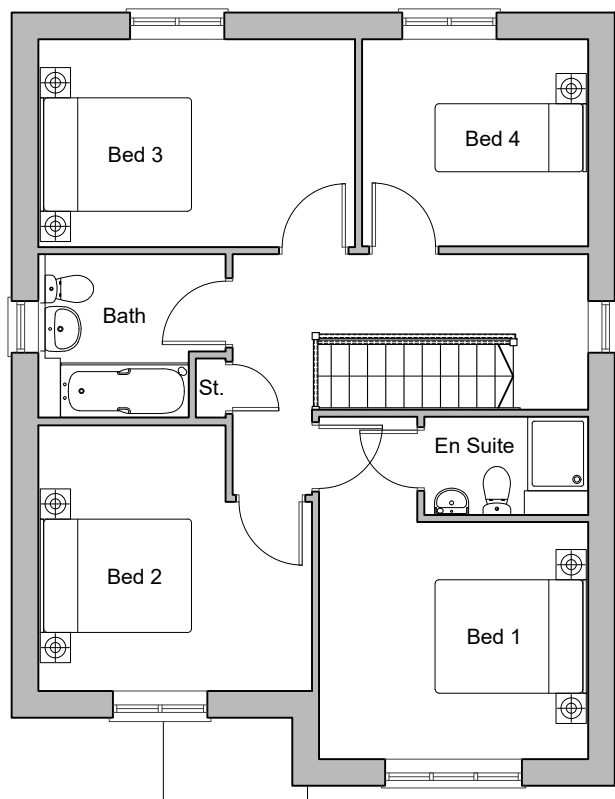


First Floor Plan

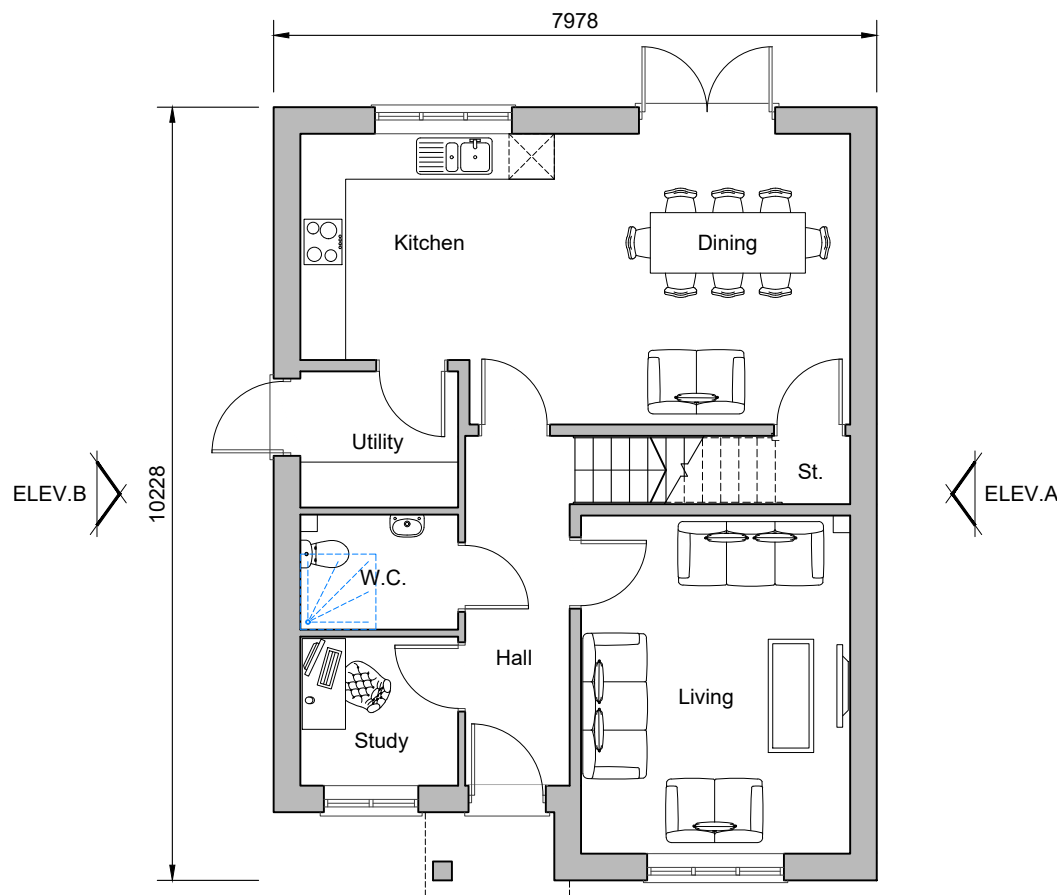

Ground Floor Plan
Plot 53



Front Elevation

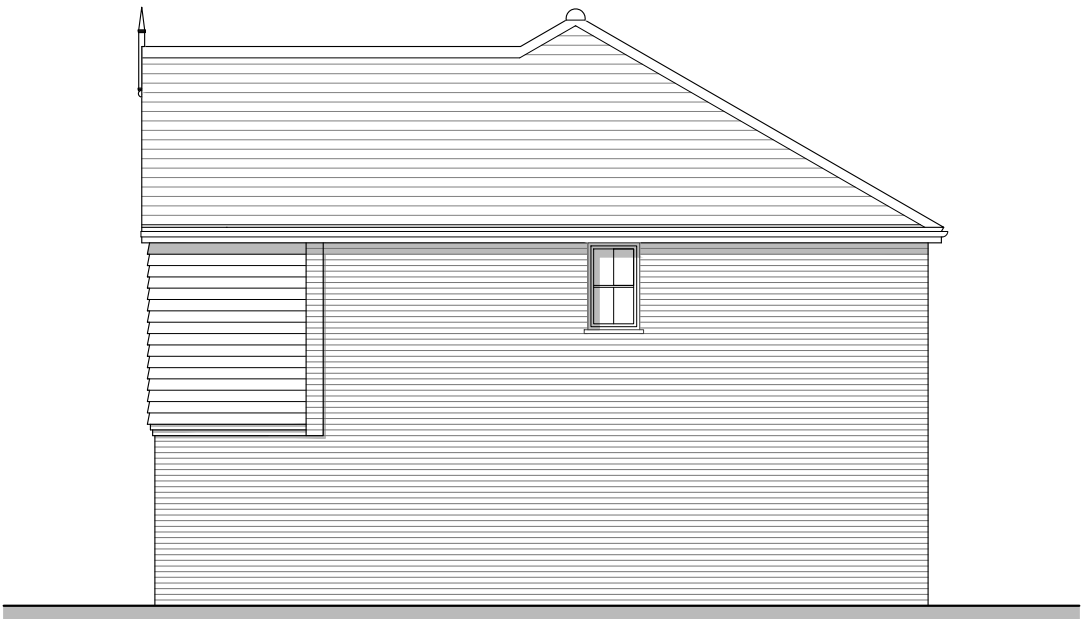

Side Elevation A



Rear Elevation



Side Elevation B



Keyplan

REV.	DATE	REVISIONS:	BY	REV.	DATE	REVISIONS:	BY	REV.	DATE	REVISIONS:	BY	STATUS:	CLIENT:	PROJECT:	DRAWN:	DATE:	SCALE:	PROJECT:	DRAWING:	PROJECT:
A	06/08/25	Client comment revisions.	AM										CLIENT: Miller Homes	PROJECT: Barns Green, Horsham						
B	04/09/25	Client comment revisions.	AM										SCALE: 1:100 (A1 ORIGINAL)	DRAWING: Briarwood - Chapel Road Plot 53						
C	25/03/26	Keyplan added.	AM										DRAWN: AM	24088	P130	C				
													DATE: 28/07/25							

© COPYRIGHT EXISTS ON THE DESIGNS AND INFORMATION SHOWN ON THIS DRAWING

This drawing may be scaled or cross referenced to the scale bar for planning application purposes only. Do not scale for any other purpose, use figured dimensions only. Subject to site survey and all necessary consents. All dimensions to be checked by user and any discrepancies, errors or omissions to be reported to the Architect before work commences. This drawing is to be read in conjunction with all other relevant materials.

OS Licence No. AC0000851327

OSP
architecture

Broadmeade House, Farnham Business Park,
Weydon Lane, Farnham, Surrey GU9 8QT.
info@osparchitecture.com · www.osparchitecture.com
Tel: 01252 267878