


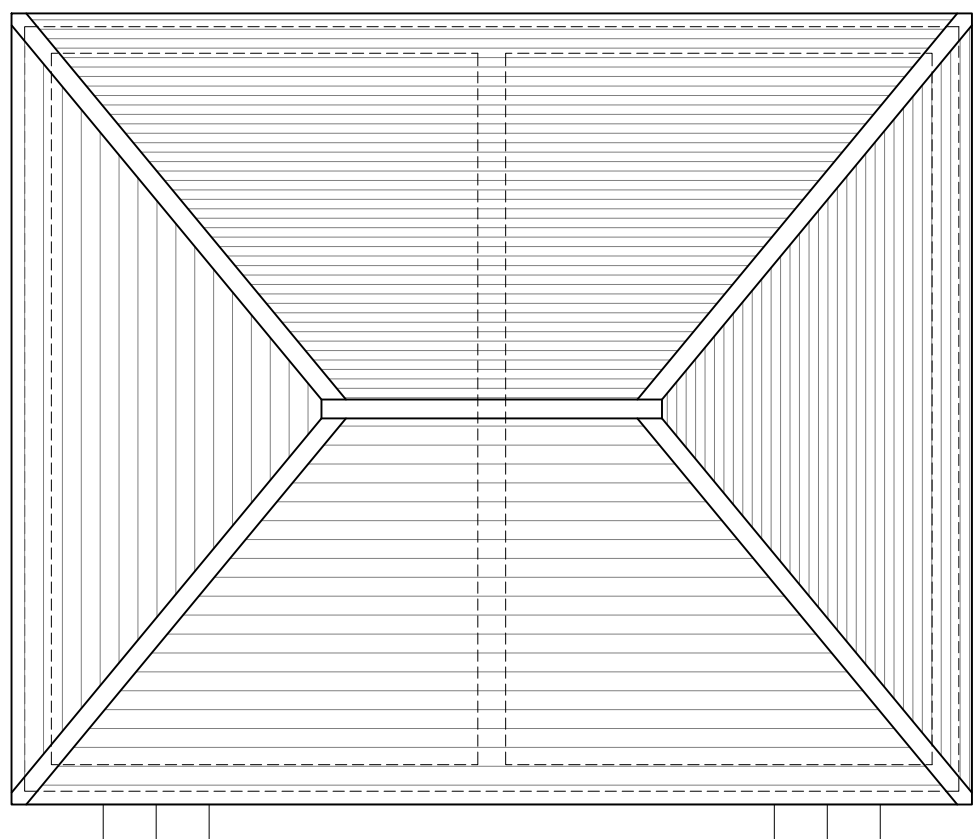

Architectural elevation drawing of a two-story house. The drawing shows the front facade with a gabled roof. The house features two doors on the ground floor, each with a decorative pediment, and six windows in total (four on the second floor and two on the ground floor). On the left side, vertical dimension lines indicate a total height of 8121 and a first-floor height of 4800.

The floor plan shows a rectangular apartment divided into four rooms by a central vertical hallway. On the left side, from top to bottom, are Bed 4, a staircase (St.) with stairs leading up, and Bed 3. On the right side, from top to bottom, are Bed 4, a staircase (St.) with stairs leading down, and Bed 3. The top half of the apartment contains two identical bedrooms, each labeled 'Bed 1', each with a window and a door opening into the central hallway. The bottom half contains two identical bedrooms, each labeled 'Bed 2', each with a window and a door opening into the central hallway. Between the two rows of bedrooms are two identical bathrooms, each labeled 'Bath', each containing a bathtub, toilet, and sink, and each with a door opening into the central hallway. The central hallway has four doors leading to the bedrooms and two doors leading to the bathrooms. There are also two sets of stairs: one on the left labeled 'St.' with stairs leading up, and one on the right labeled 'St.' with stairs leading down.

This is a detailed architectural elevation drawing of a two-story house. The house features a gabled roof with a wide overhang. The exterior walls are finished with horizontal siding. On the second floor, there are four windows, each consisting of two vertical panes. On the first floor, there are four openings: a double door on the left and right, and two windows in the center, each with two vertical panes. The drawing is a black and white line art representation, showing the structural details and proportions of the building.

Architectural floor plan of a two-story building, showing two identical units side-by-side. The plan includes a Hall, Living area, Dining area, Kitchen, and W.C. (Water Closet). The overall dimensions are 12355 (width) and 10115 (height). The plan is labeled "ELEV. B" on the left and "ELEV. A" on the right. The units are separated by a central corridor and have access to a common staircase.

REV:	DATE:	REVISIONS:	BY:	REV:	DATE:	REVISIONS:	BY:	REV:	DATE:	REVISIONS:	BY:	STATUS:
A	06/08/25											
B	25/03/26	Client comment revisions. Keyplan added.	AM	AM								
© COPYRIGHT EXISTS ON THE DESIGNS AND INFORMATION SHOWN ON THIS DRAWING This drawing may be scaled or cross referenced to the scale bar for planning application purposes only. Do not scale for any other purpose, use figured dimensions only. Subject to site survey and all necessary consents. All dimensions to be checked by user and any discrepancies, errors or omissions to be reported to the Architect before work commences. This drawing is to be read in conjunction with all other relevant materials. OS Licence No. AC0000985.1327												

CLIENT: Miller Homes		PROJECT: Barns Green, Horsham	
SCALE: 1:100 (A1 ORIGINAL)		DRAWING: Torwood - Residential Streets Plots 58-59	
DRAWN: AM	24088	P131	B
DATE: 28/07/25			



OSPA
architecture

Broadmede House, Farnham Business Park,
Weydon Lane, Farnham, Surrey GU9 8QT.
info@osparchitecture.com www.osparchitecture.com
Tel: 01252 267878

© Copyright 2025 OSPA Architecture. All rights reserved.