


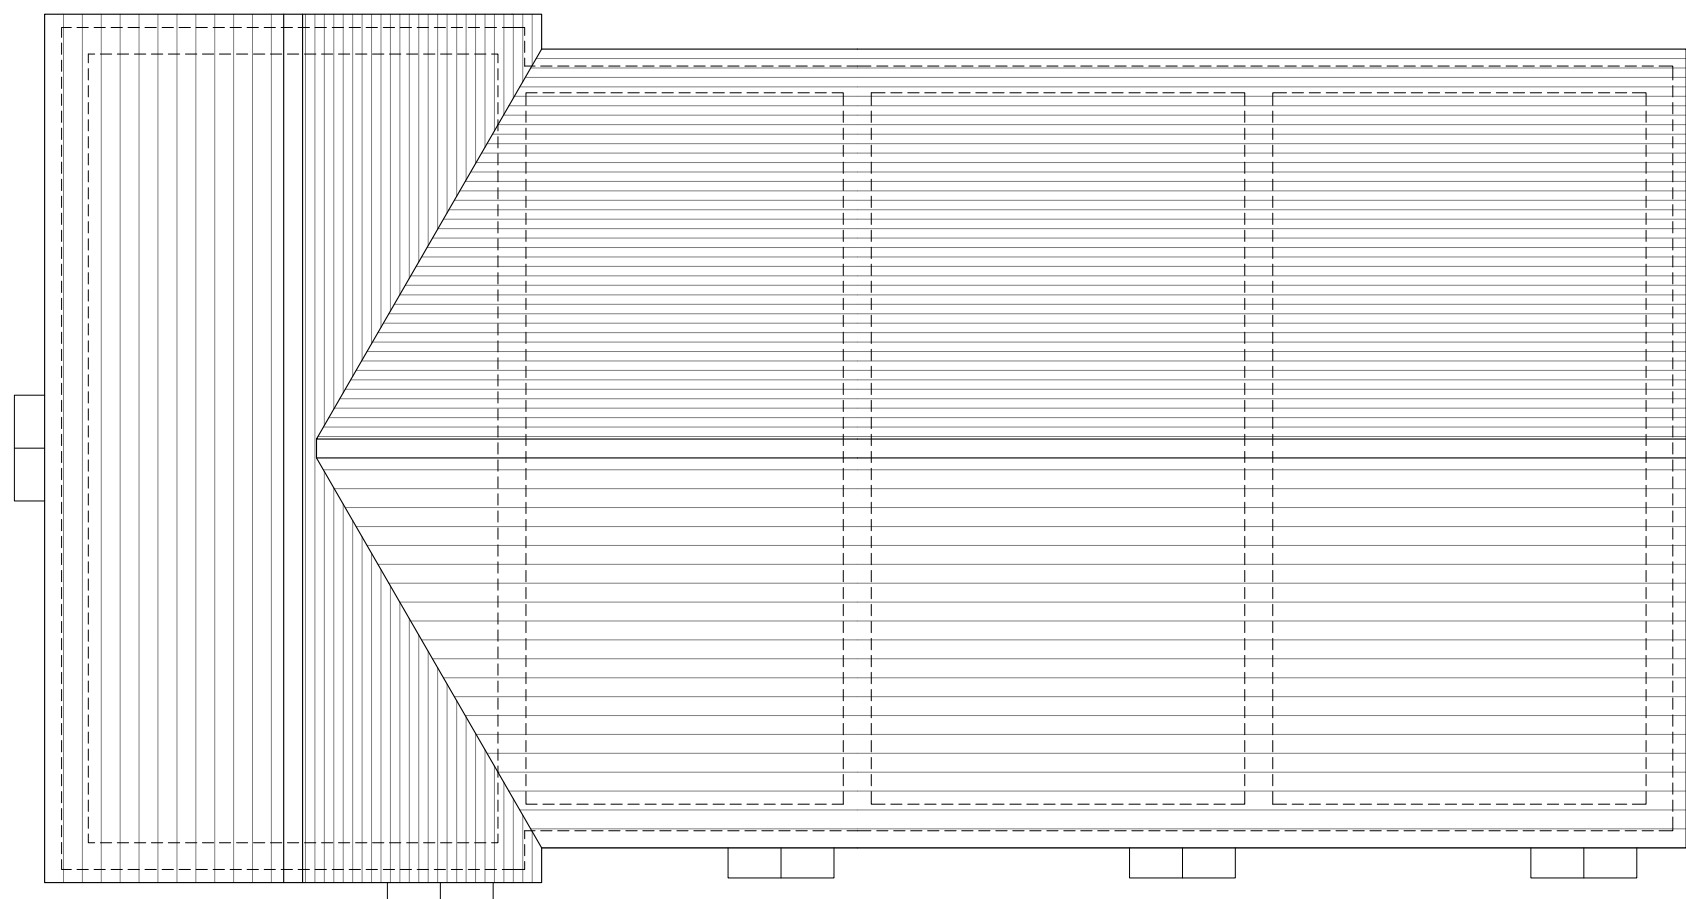


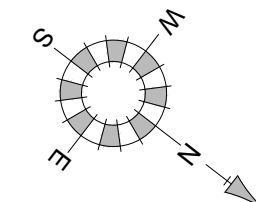

Roof Plan

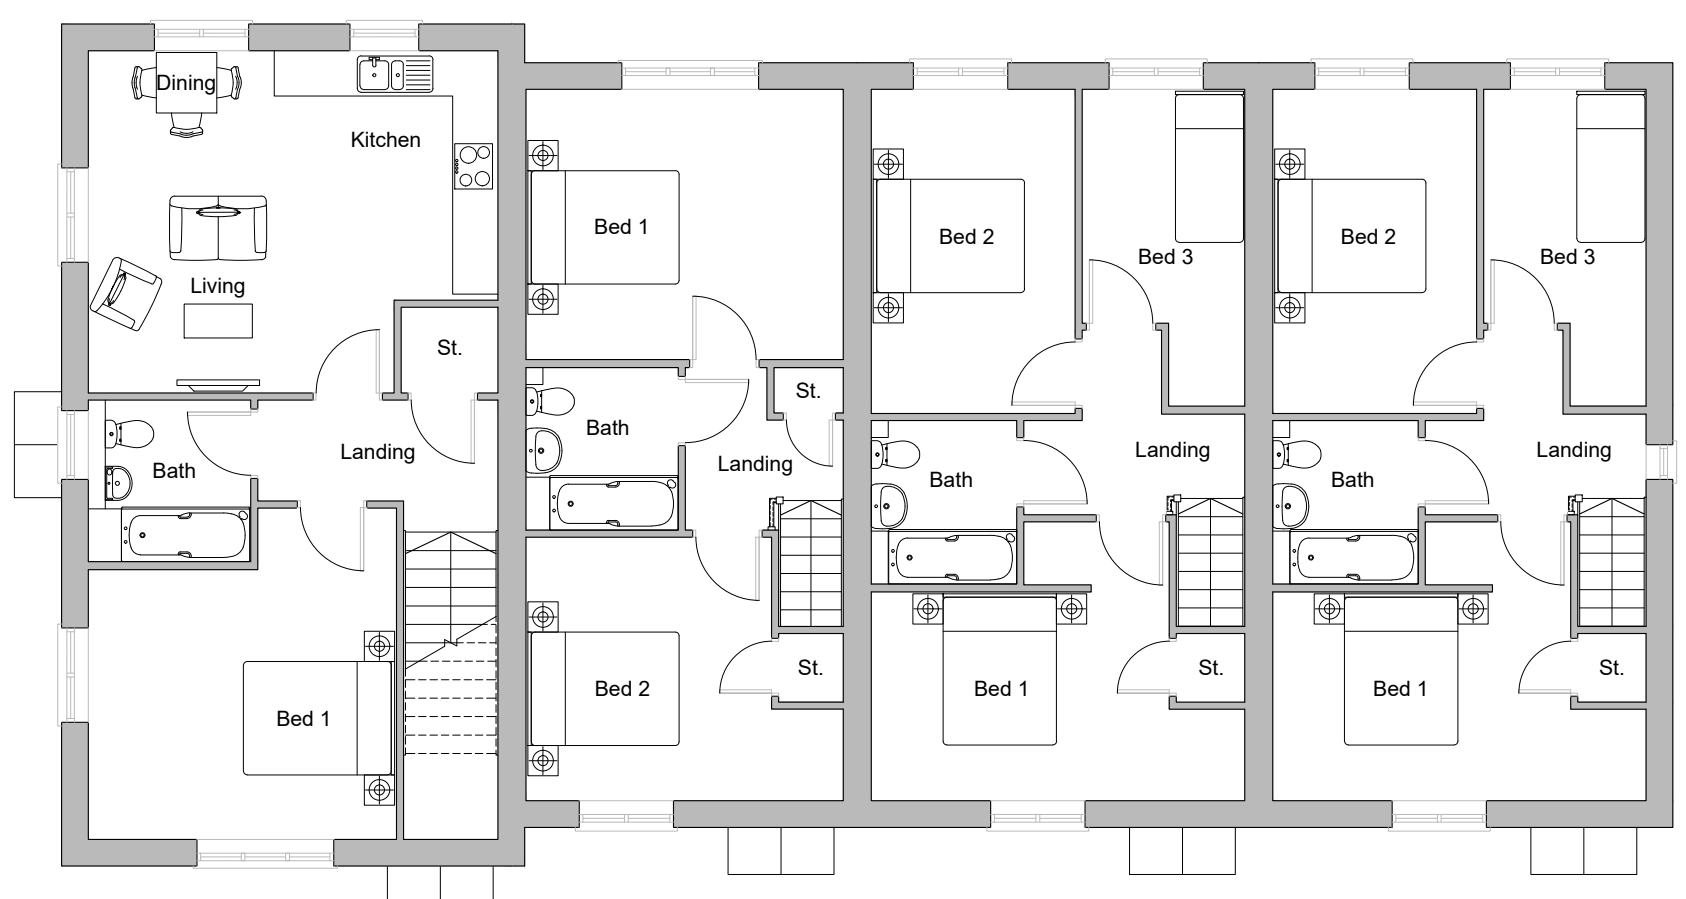


First Floor Plan

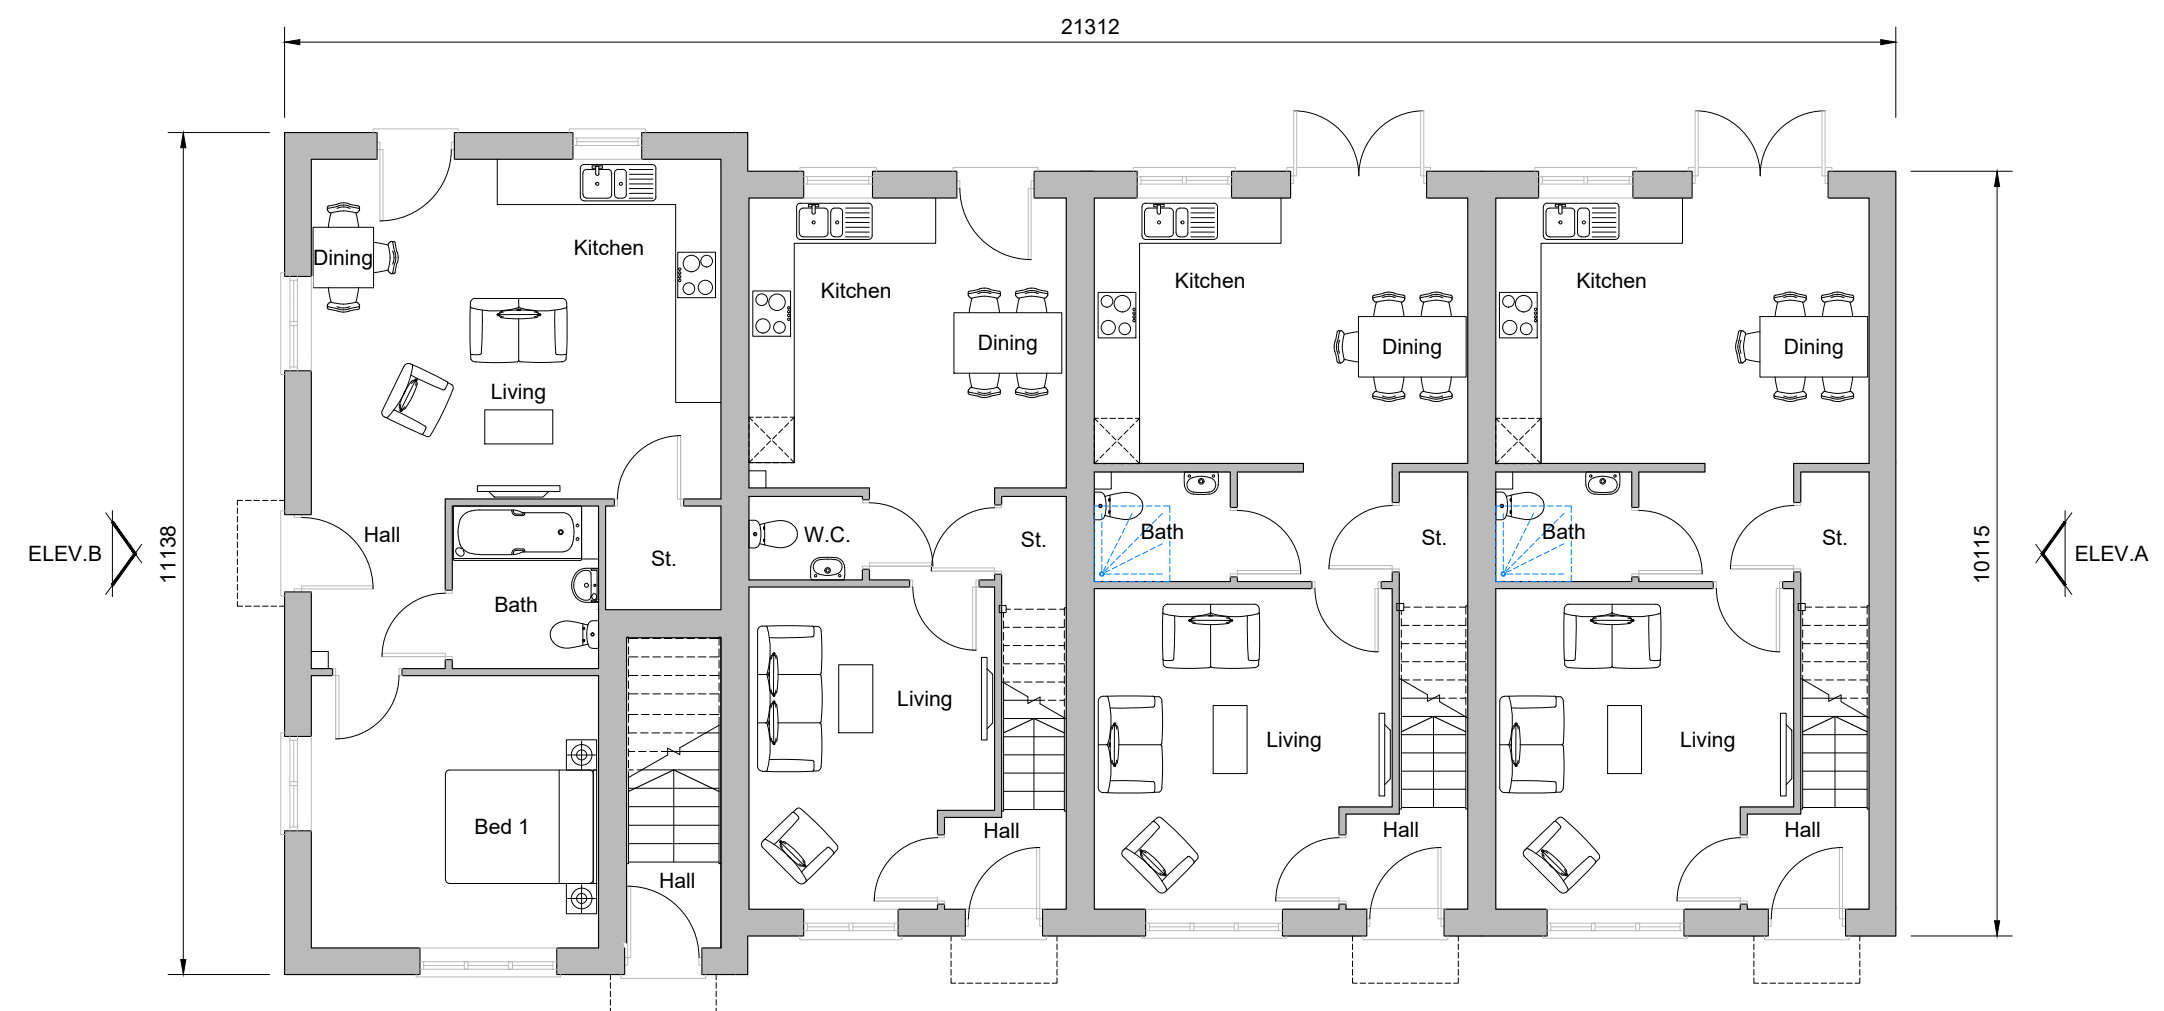

Ground Floor Plan
Plots 36-40



Front Elevation

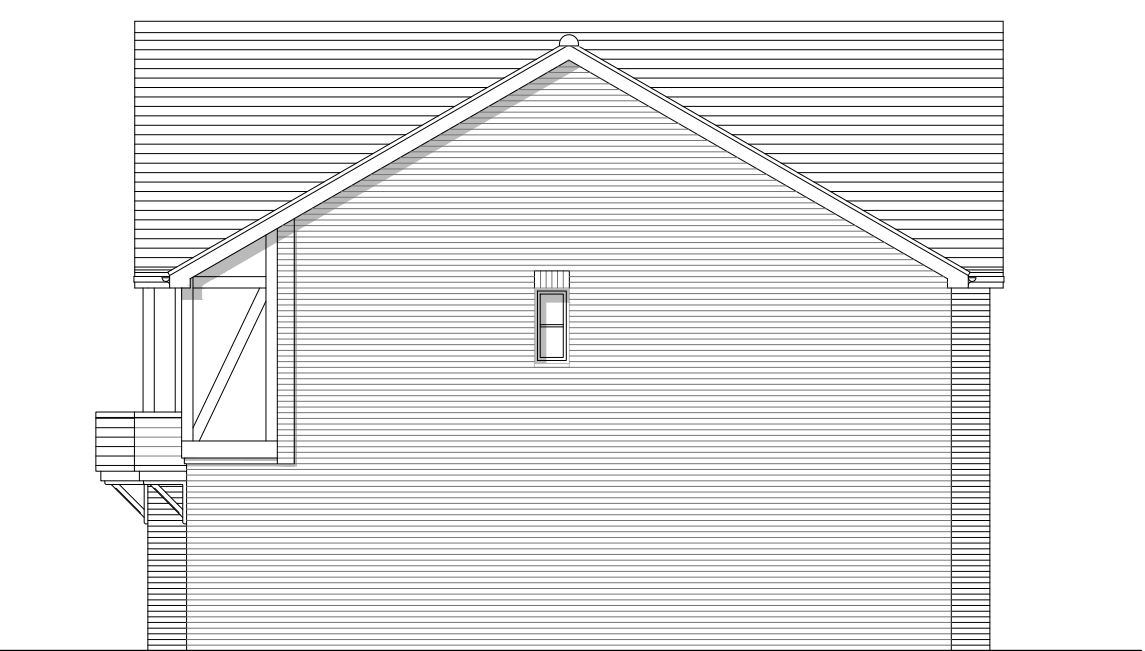

Side Elevation A



Rear Elevation



Side Elevation B



Keyplan

REV.	DATE	REVISIONS:	BY	REV.	DATE	REVISIONS:	BY	REV.	DATE	REVISIONS:	BY	STATUS:					 architecture Broadmeade House, Farnham Business Park, Weydon Lane, Farnham, Surrey GU9 8QT. info@osparchitecture.com www.osparchitecture.com Tel: 01252 267878
A	06/08/25	Client comment revisions.	AM										CLIENT: Miller Homes	PROJECT: Barns Green, Horsham			
B	05/09/25	Client comment revisions.	AM										SCALE: 1:100	(A1 ORIGINAL)	DRAWING: Hasting & Baymont & Lockton - Residential Streets Plots 36-40		
C	10/03/26	Revised to new house types.	AM										DRAWN: NCL	24088	P134	F	
D	24/03/26	Client comment revisions.	AM										DATE: 21/07/25				
E	25/03/26	Client comment revisions.	AM														
F	25/03/26	Client comment revisions.	AM														

© COPYRIGHT EXISTS ON THE DESIGNS AND INFORMATION SHOWN ON THIS DRAWING

This drawing may be scaled or cross referenced to the scale bar for planning application purposes only. Do not scale for any other purpose, use figured dimensions only. Subject to site survey and all necessary consents. All dimensions to be checked by user and any discrepancies, errors or omissions to be reported to the Architect before work commences. This drawing is to be read in conjunction with all other relevant materials.

OS Licence No. AC0000851327