


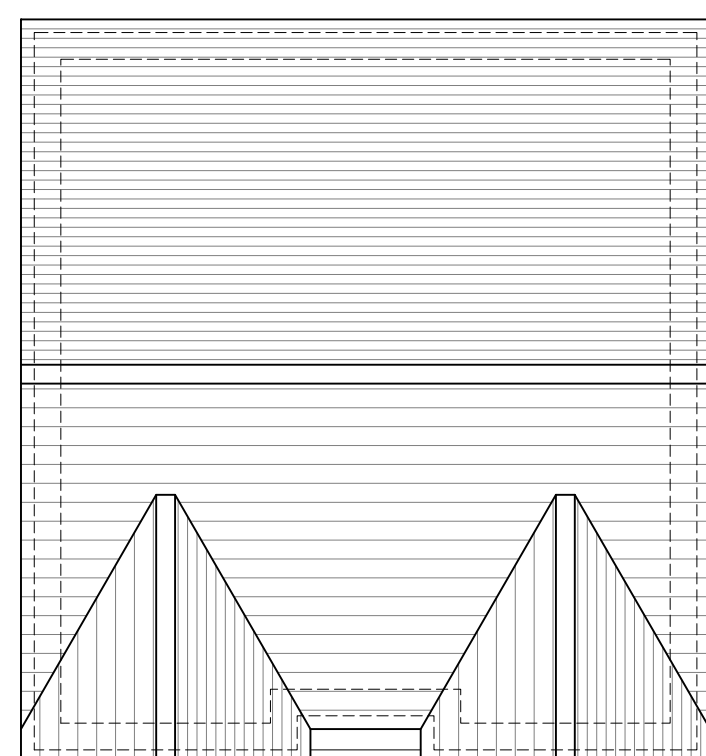

This architectural drawing shows the front elevation of a house. It features a gabled roof with a small decorative finial at the peak. On the left side, there is a chimney with horizontal siding. The main body of the house has vertical siding. A central door with a transom window is located at the bottom center. The drawing is a black and white line art illustration.

The floor plan shows a central landing with a staircase leading up and down. To the left of the landing are Bed 2 and an En Suite. To the right are Bed 1 and a Dressing room. Above the landing are Bed 3, a Bath, and Bed 4. Each bedroom has a window with a flower box. The En Suites and Bath have toilet and sink fixtures. The Dressing room has a closet.

This architectural drawing shows the front elevation of a house. It features a gabled roof with a small decorative finial at the peak. The main body of the house has horizontal siding and a single, small, square window with a decorative lintel. To the right, there is a side extension or porch area, also with horizontal siding, which appears to be partially covered by the main roofline. The drawing is a black and white line art illustration.

9785

9488

ELEV. B

Family

Dining

Kitchen

Living

Hall

W.C.

Utility

Dining

ELEV. A

REV.	DATE	REVISIONS:	BY	REV.	DATE	REVISIONS:	BY	REV.	DATE	REVISIONS:	BY	STATUS:
A	08/08/25	Client comment revisions.	AM									
B	10/03/26	Revised to new house type.	AM									
C	24/03/26	Client comment revisions.	AM									
D	25/03/26	Keyplan added.	AM									

© COPYRIGHT EXISTS ON THE DESIGNS AND INFORMATION SHOWN ON THIS DRAWING

This drawing may be scaled or cross referenced to the scale bar for planning application purposes only. Do not scale for any other purpose. Use figured dimensions only. Subject to site survey and all necessary consents.

OS Licence No. A7100004-M0. A7100004S1237

CLIENT: Miller Homes

PROJECT: Barns Green, Horsham

SCALE: 1:100 (A1 ORIGINAL)

DRAWING: Crosswood - Woodland Frontage Plots 18 & 19

DRAWN: AM

DATE: 28/07/25

24088

P124

D



OSPF architecture

Broadmede House, Farnham Business Park,
Weydon Lane, Farnham, Surrey GU14 8QT.
info@osparchitecture.com www.osparchitecture.com
Tel: 01252 267878