



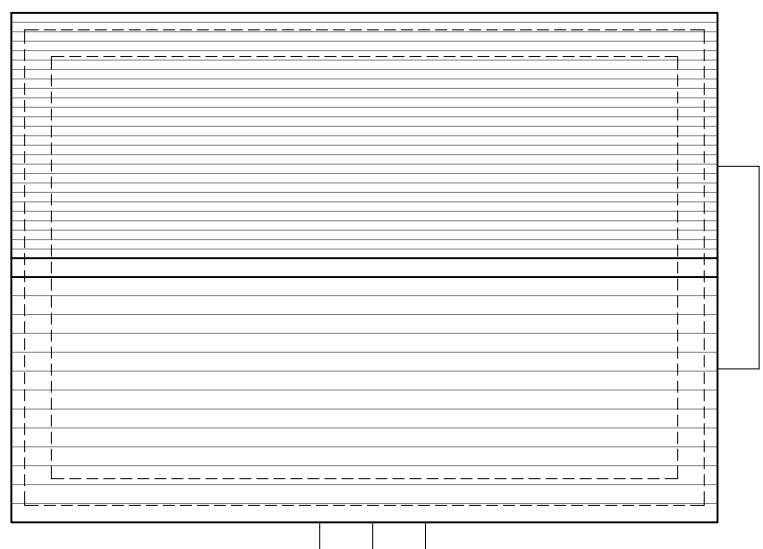


Roof Plan

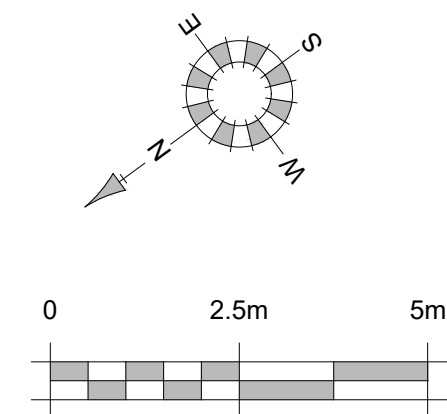

Front Elevation



Side Elevation A

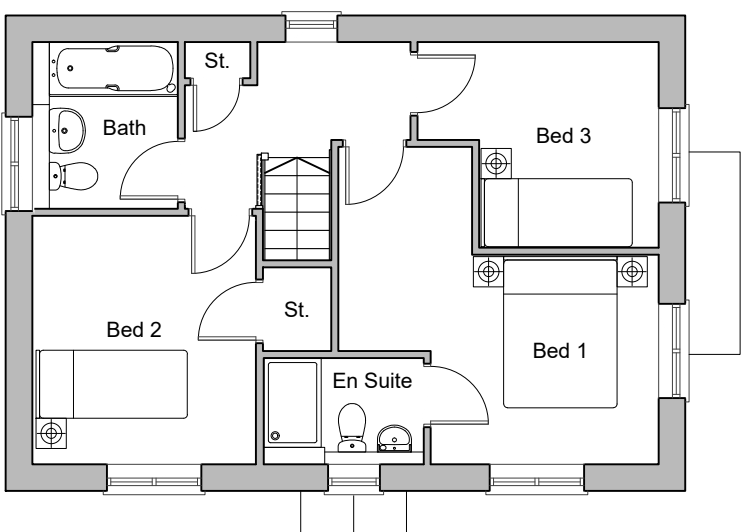


First Floor Plan



Rear Elevation



Side Elevation B

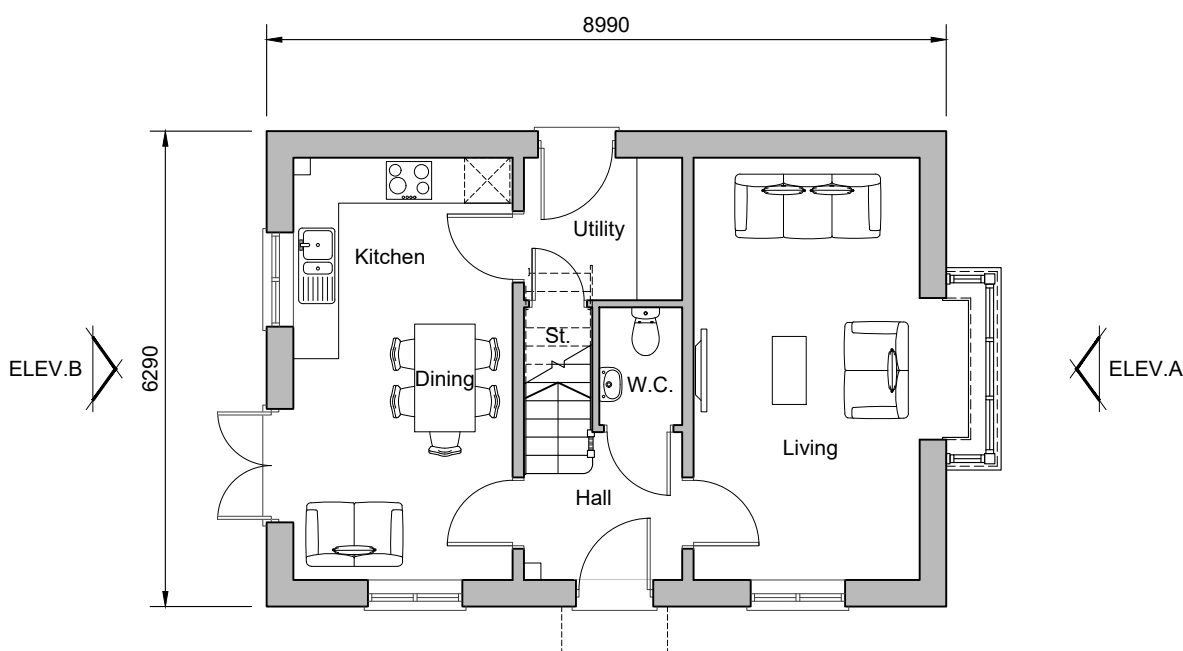

Ground Floor Plan
Plot 41



Keyplan

REV.	DATE	REVISIONS:	BY	REV.	DATE	REVISIONS:	BY	REV.	DATE	REVISIONS:	BY	STATUS:	CLIENT:	PROJECT:	DRAWN:	DATE:	SCALE:	DRAWING:	24088	P119	D
A	06/08/25	Client comment revisions.	AM										Miller Homes	Barns Green, Horsham	AM	28/07/25	1:100	(A1 ORIGINAL)			
B	24/03/26	Bay window revisions.	AM																		
C	25/03/26	Keyplan added.	AM																		
D	15/04/26	Plot 20 removed.	AM																		

© COPYRIGHT EXISTS ON THE DESIGNS AND INFORMATION SHOWN ON THIS DRAWING

This drawing may be scaled or cross referenced to the scale bar for planning application purposes only. Do not scale for any other purpose, use figured dimensions only. Subject to site survey and all necessary consents. All dimensions to be checked by user and any discrepancies, errors or omissions to be reported to the Architect before work commences. This drawing is to be read in conjunction with all other relevant materials.

OS Licence No. AC0000851327

OS Licence No. AC0000851327

CLIENT: Miller Homes

PROJECT: Barns Green, Horsham

SCALE: 1:100 (A1 ORIGINAL)

DRAWING: Braxton - Woodland Frontage Plot 41

DRAWN: AM

DATE: 28/07/25

24088

P119

D

OSP
architecture

Broadmeade House, Farnham Business Park,
Weydon Lane, Farnham, Surrey GU9 8QT.
info@osparchitecture.com www.osparchitecture.com
Tel: 01252 267878