




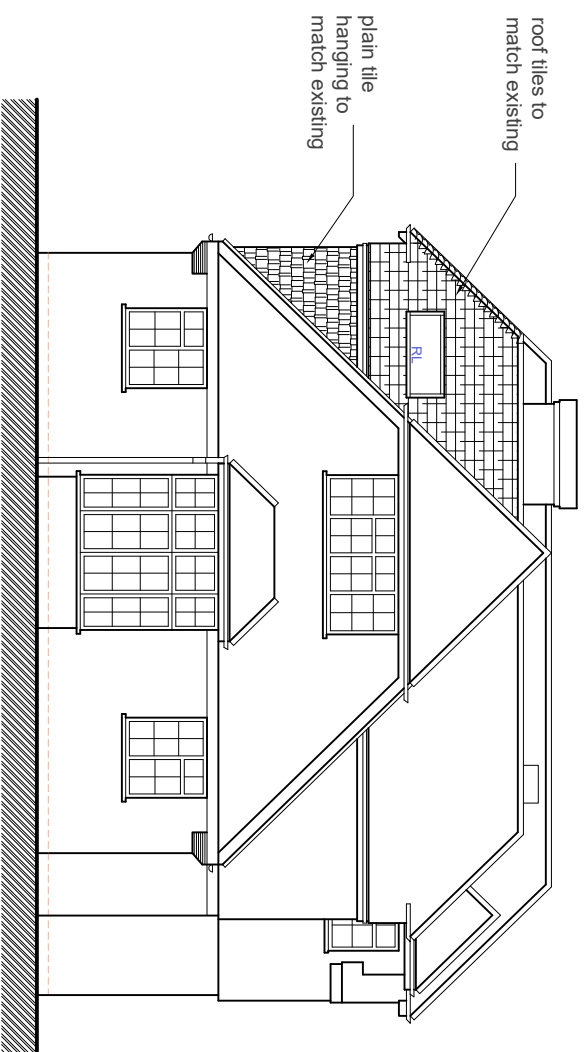


FRONT ELEVATION
PROPOSED ELEVATIONS SCALE 1:100

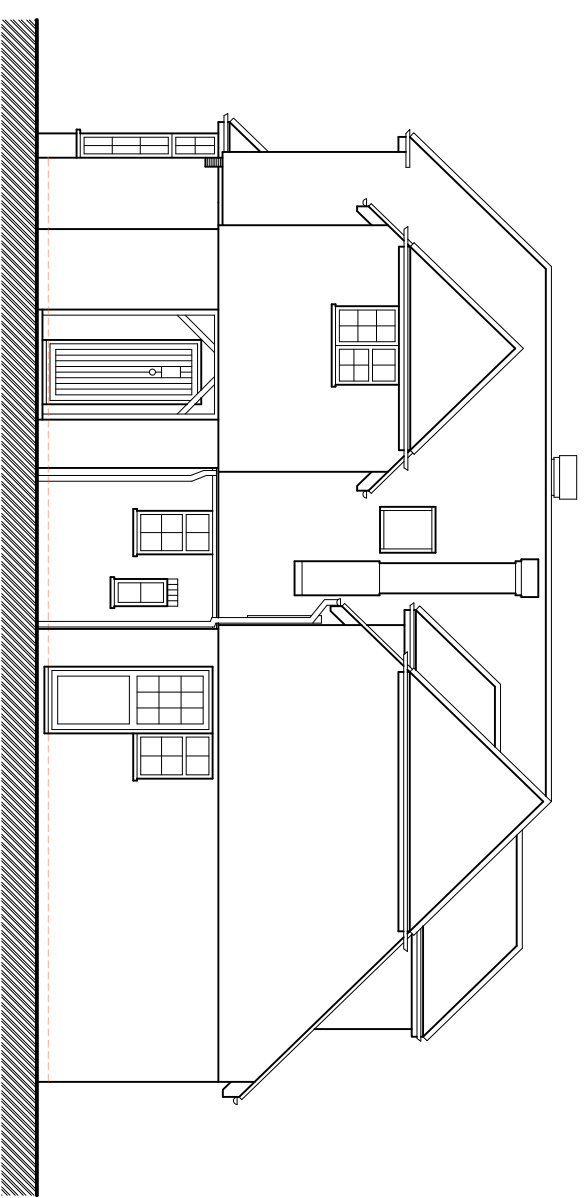

SIDE ELEVATION

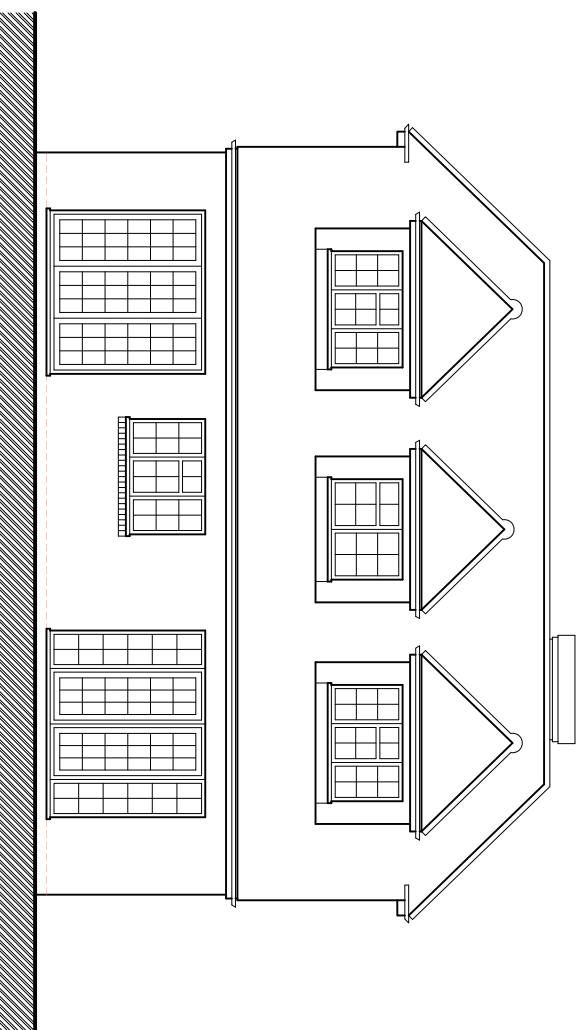

REAR ELEVATION
PROPOSED ELEVATIONS SCALE 1:100

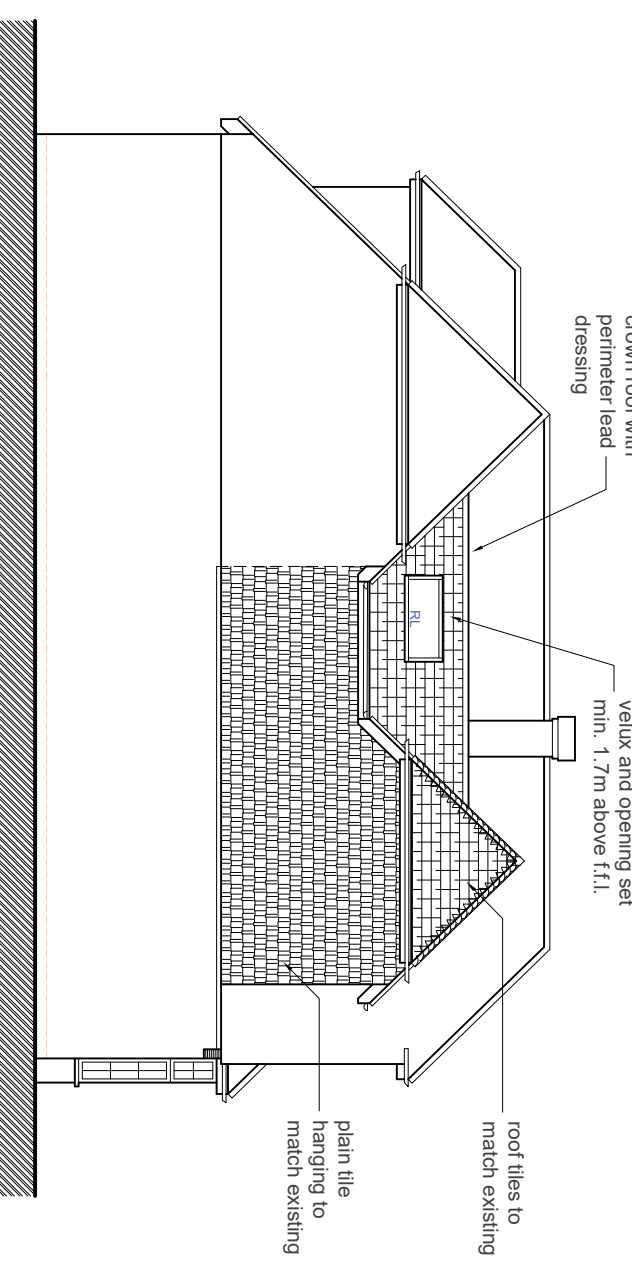

SIDE ELEVATION

Copyright reserved.

This drawing may only be used for the client and location specified in the title block. It may not be copied or disclosed to any other third party without prior written consent from WPDCC. Prior to any works commencing on site, WPDCC is to be contacted regarding the current status, revision or regulatory approval of this drawing.

3. No works to commence without either full plans building control approval or a building notice served with the local authority.

4. The dimensions indicated are approximate and subject to site checks by the contractor prior to commencement.

5. WPDC accept no responsibility for any unknown factors which

1. The works shown have been drawn for submission to the local planning authority and are not to be used for construction.

given by the local authority.



ARCHITECTURAL SERVICES

15 RIDGESIDE, THREE BRIDGES, CRAWLEY,

WEST SUSSEX, RH10 1PB.

Tel No 01293 407297 Mobile 07792239973 email info@wpdconsultants.co.uk

CLIENT		B		PLANNING APPLICATION (HOUSEHOLDER),		30.03.26	
MR ARBER		A		CLIENT PRELIM. ISSUE.		27.02.26	
PROJECT		REV		DESCRIPTION		DATE	
PROPOSED FIRST FLOOR SIDE EXTENSION AT LYNDHURST, BRIGHTON ROAD, MANNINGSHEATH, WEST SUSSEX, RH13 6HZ		DRAWING		PROPOSED ELEVATIONS			
SCALE @ A3		DATE		DRG No		REVISION	
1:100		FEB 2026		WPD1826/A/14		B	