
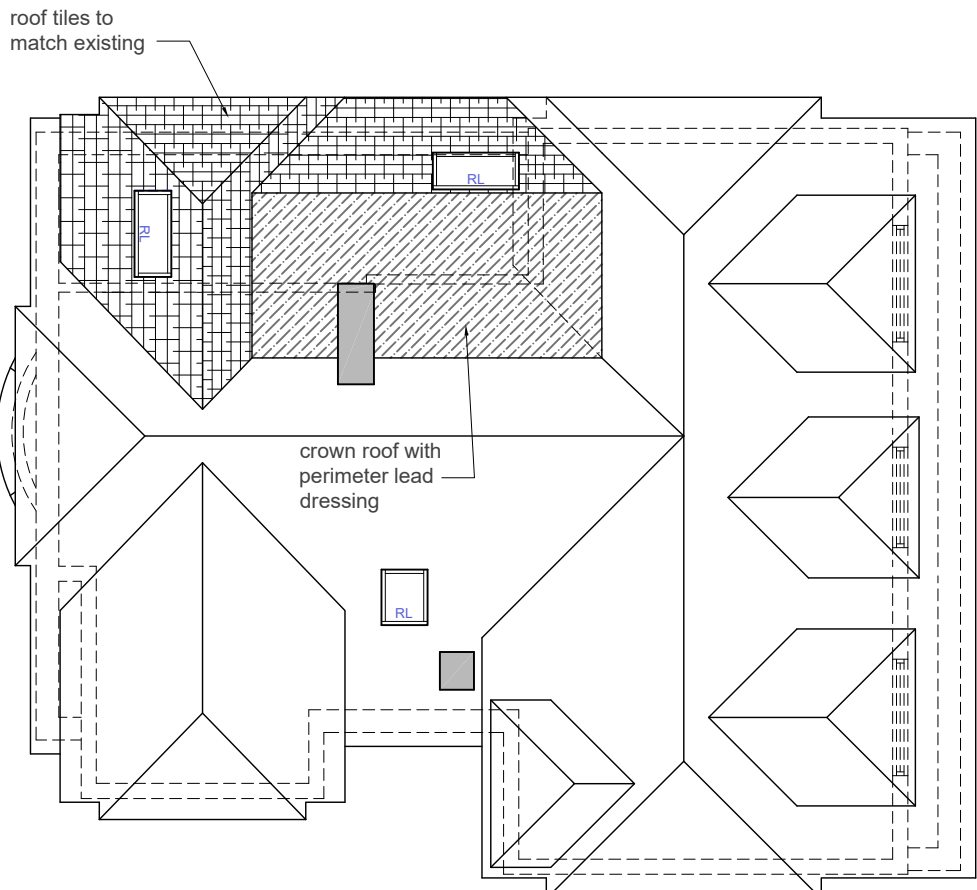
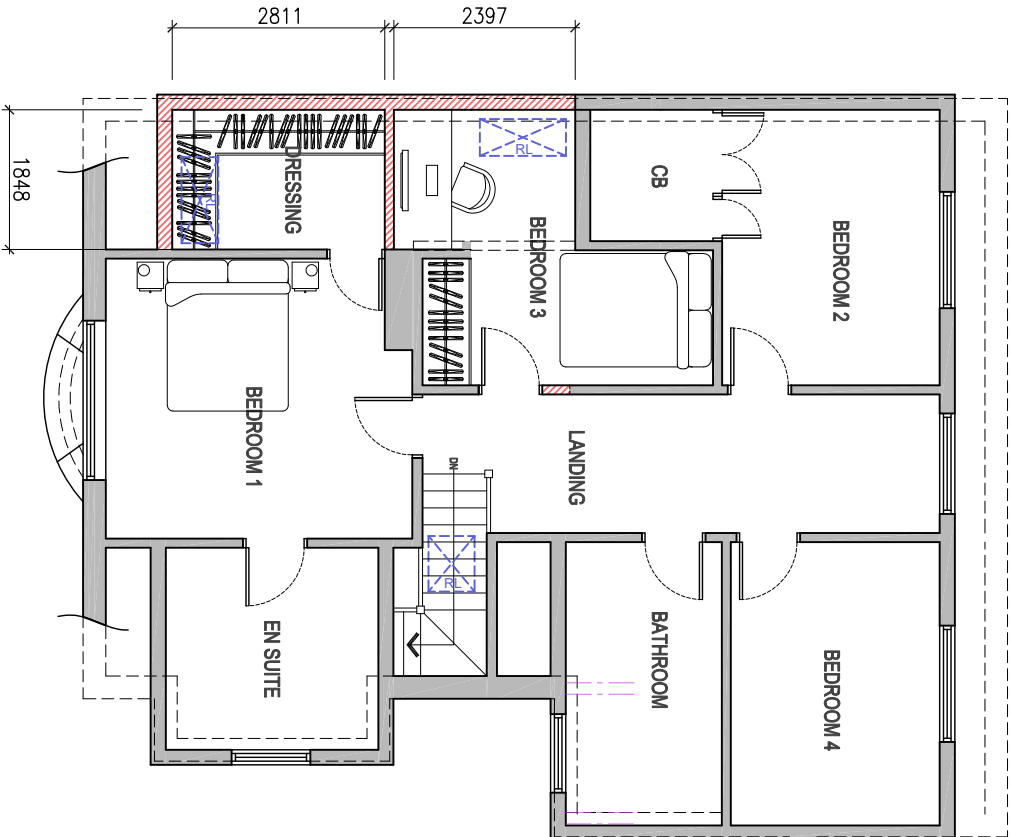


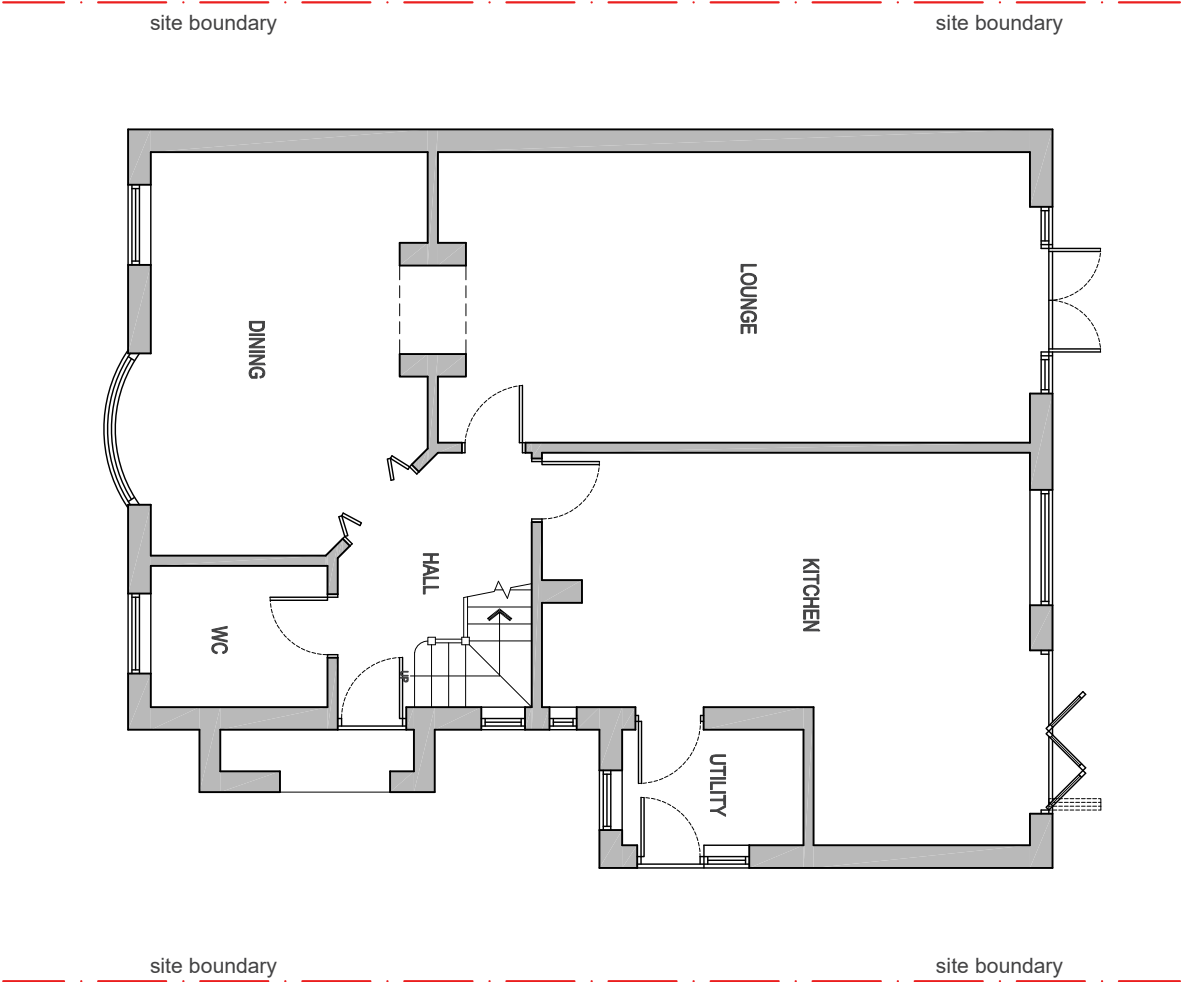

PROPOSED FIRST FLOOR PLAN SCALE 1:100

PROPOSED ROOF PLAN SCALE 1:100

Copyright reserved. This drawing may only be used for the client and location specified in the title block. It may not be copied or disclosed to any other third party without prior written consent from WPDc. Prior to any works commencing on site, WPDc is to be contacted regarding the current status, revision or regulatory approval of this drawing. 1. The works shown have been drawn for submission to the local planning authority and are not to be used for construction. 2. No works shall commence until planning approval has been given by the local authority.		3. No works to commence without either full plans building control approval or a building notice served with the local authority.	
		4. The dimensions indicated are approximate and subject to site checks by the contractor prior to commencement.	
5. WPDc accept no responsibility for any unknown factors which either preclude the works from construction or add additional costs, ie location of public sewers and underground services, abnormal foundation designs, due to trees, ground conditions or any underground structure or obstruction. condition of the existing building.			
 ARCHITECTURAL SERVICES 15 RIDGESIDE, THREE BRIDGES, CRAWLEY, WEST SUSSEX, RH10 1PB. Tel No 01283 407297 Mobile 07792238973 email info@wpdconsultants.co.uk			
CLIENT		MR ARBER	
PROJECT		PROPOSED FIRST FLOOR SIDE EXTENSION AT LYNDHURST, BRIGHTON ROAD, MANNINGSHEATH, WEST SUSSEX, RH13 6HZ	
DRAWING	REV	DESCRIPTION	DATE
A		CLIENT PRELIM. ISSUE.	27.02.26
B		PLANNING APPLICATION (HOUSEHOLDER).	30.03.26
SCALE @ A3		DATE	DWG No
1:100		FEB 2026	WPD1826/A/12
		REVISION	B