



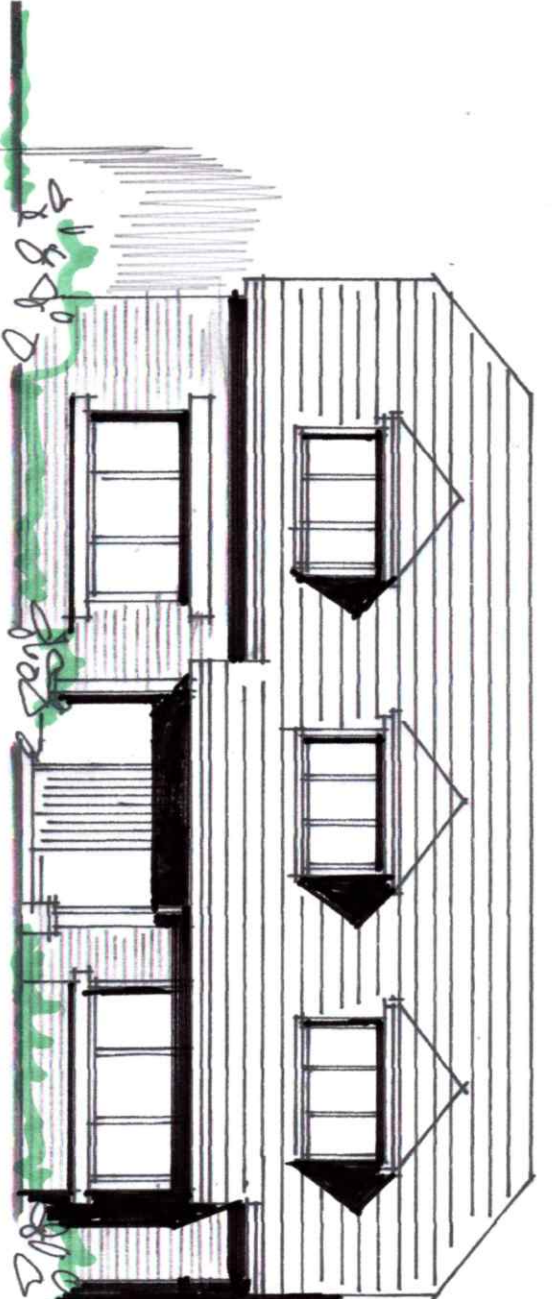

Front Elevation - north

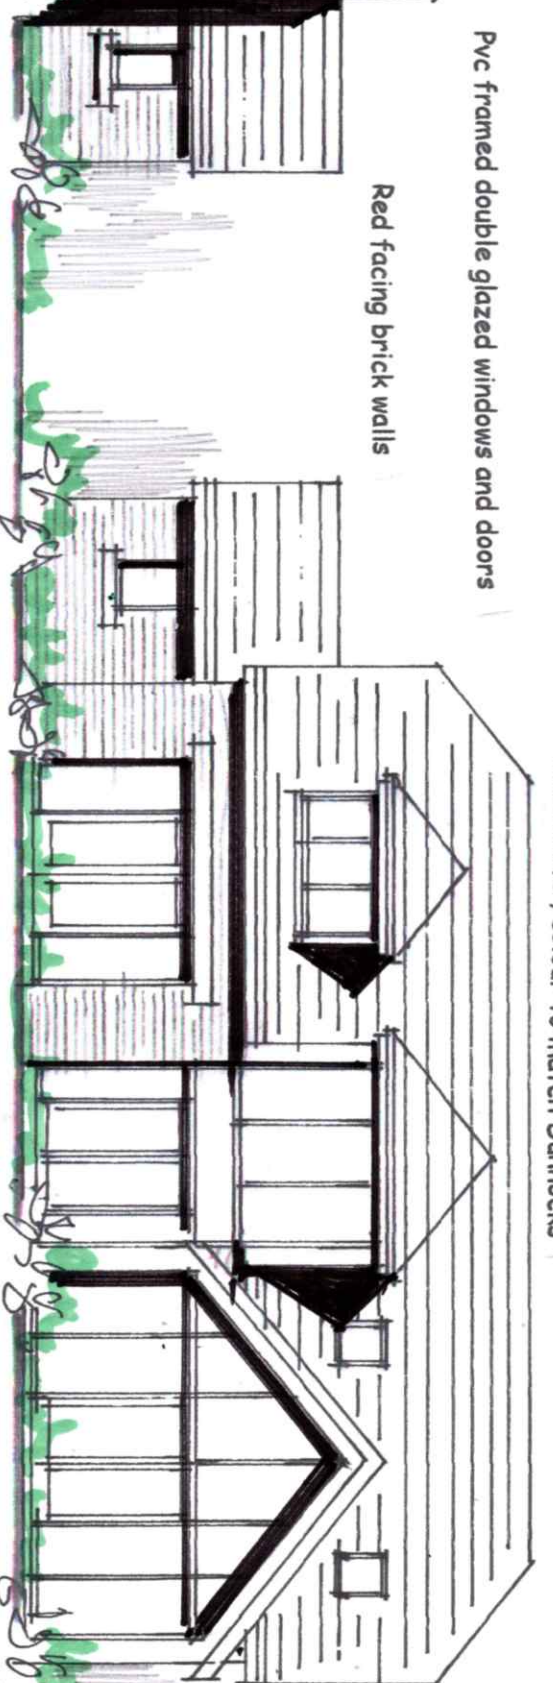

Rear Elevation - south

Pvc framed double glazed windows and doors

Red facing brick walls

tilled roofs, colour to match Durnocks

details for illustrative purposes

Planning Drawing

David Liverside design


Architecture and Planning
259 Rossendale Road, Burnley, Lancs. BB11 5BZ
and at Haywards Heath, West Sussex, RH16 4DZ
07977 463 496
davidliversidedesign@gmail.com

Proposed Dwelling
PIP APPLICATION


Durnocks, Emms Lane Brooks Green,
Horsham, West Sussex, RH13 0TR
for Mr. and Mrs. Osbourne

scale: 1/100th @ A3 drawing no
date: Sept. 2025 25/74/1

Rural Regeneration
planning and development consultants
Robert Schiller BA (Land Eoon) FRIAC
07639 687 790
rtb.avs@gmail.com

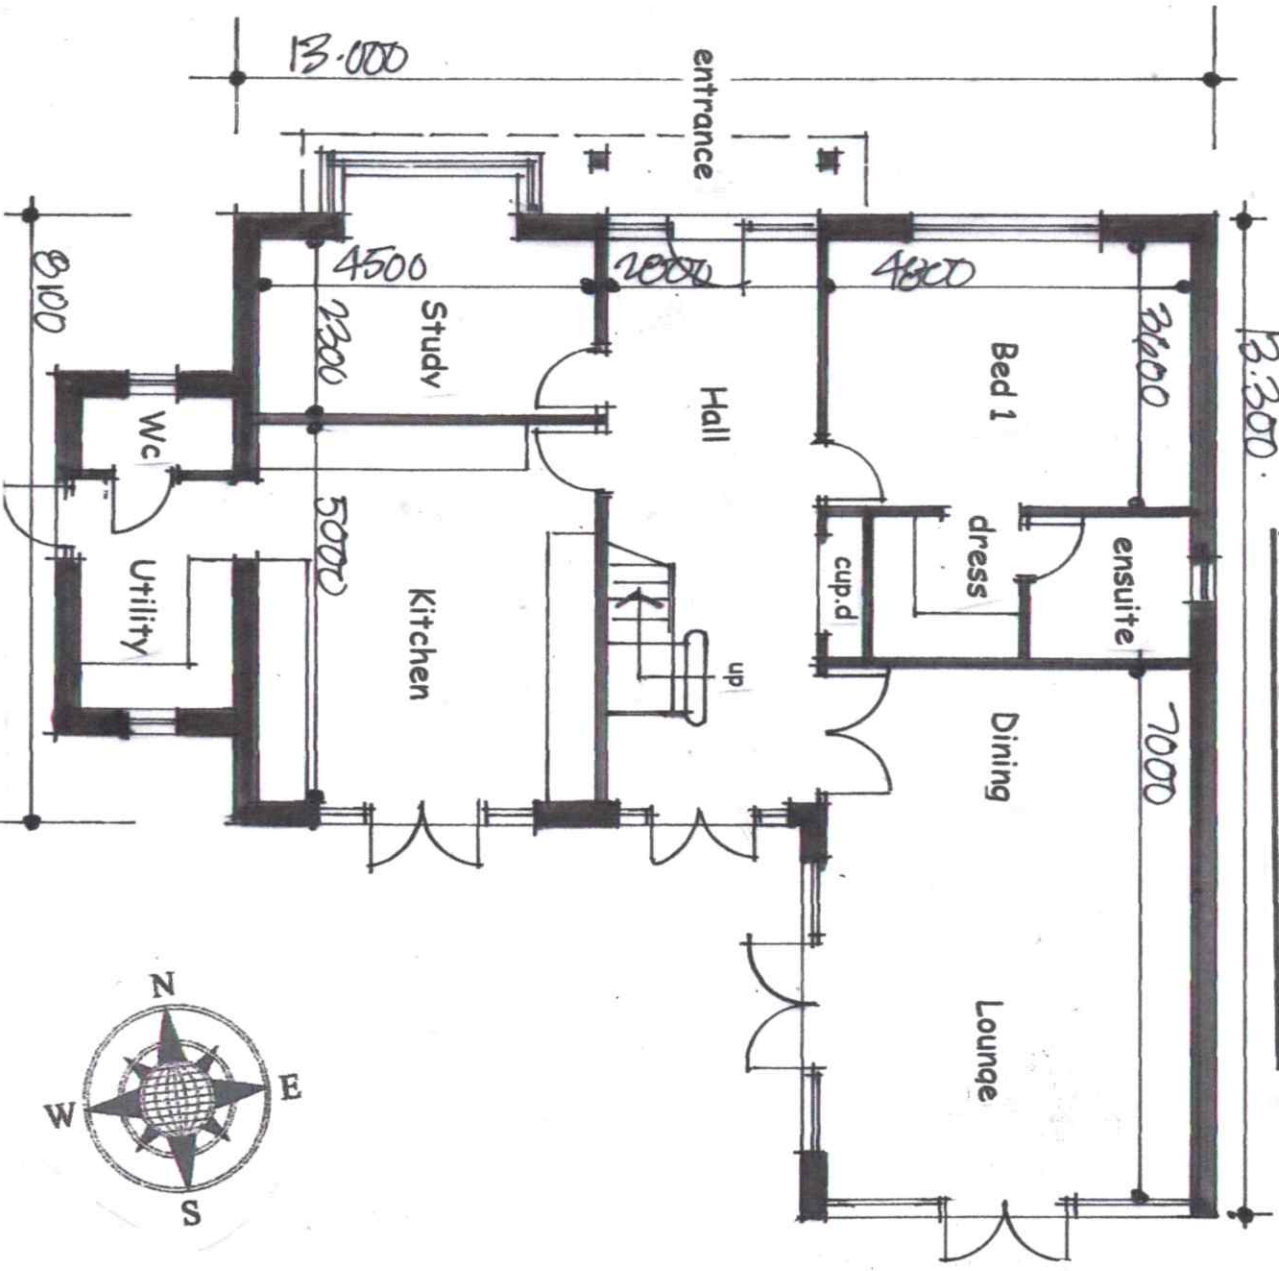

Ground Floor Plan

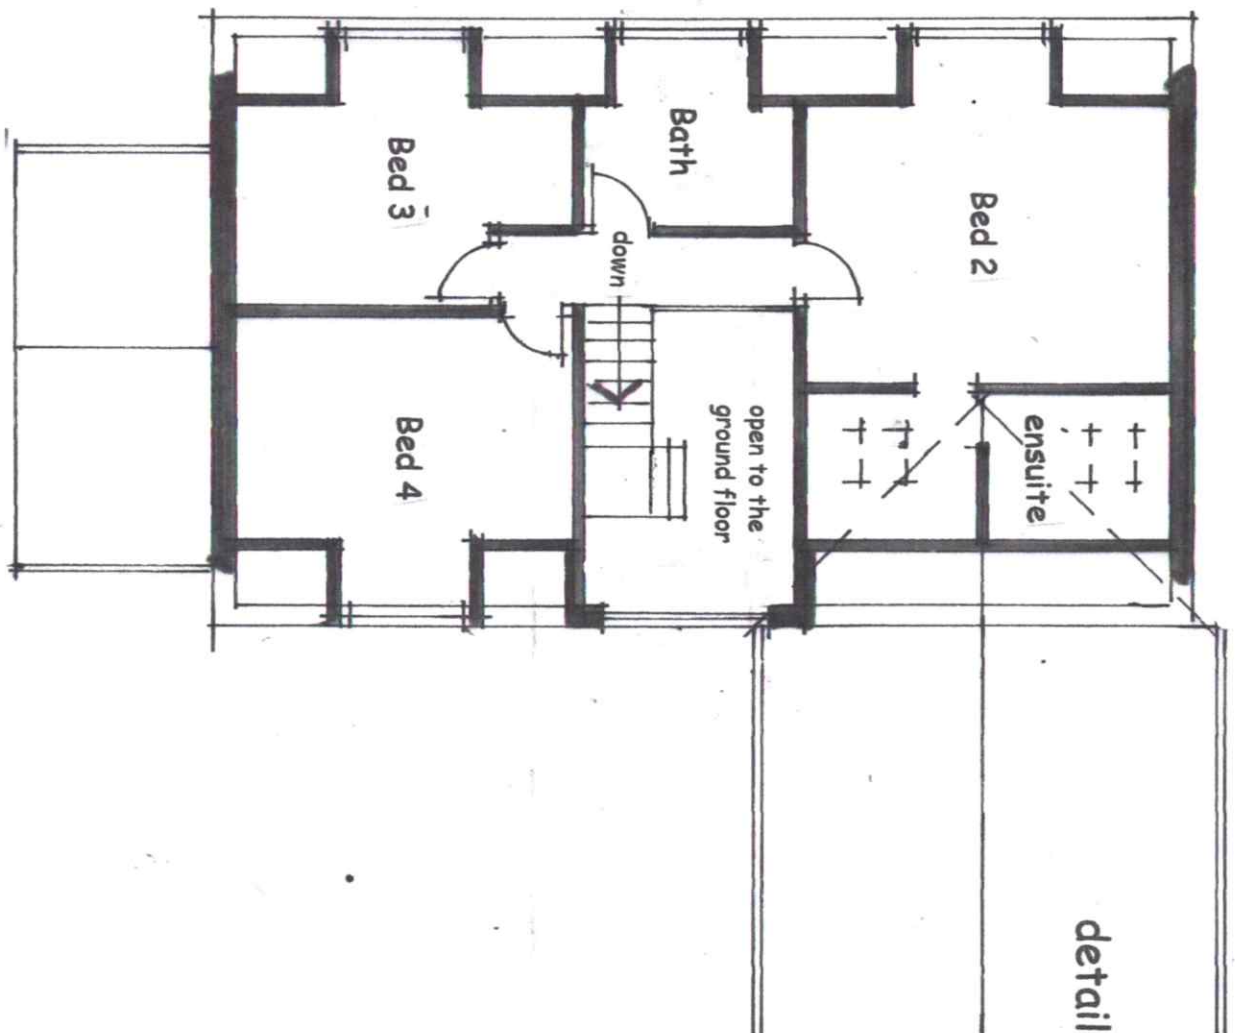

First Floor Plan