


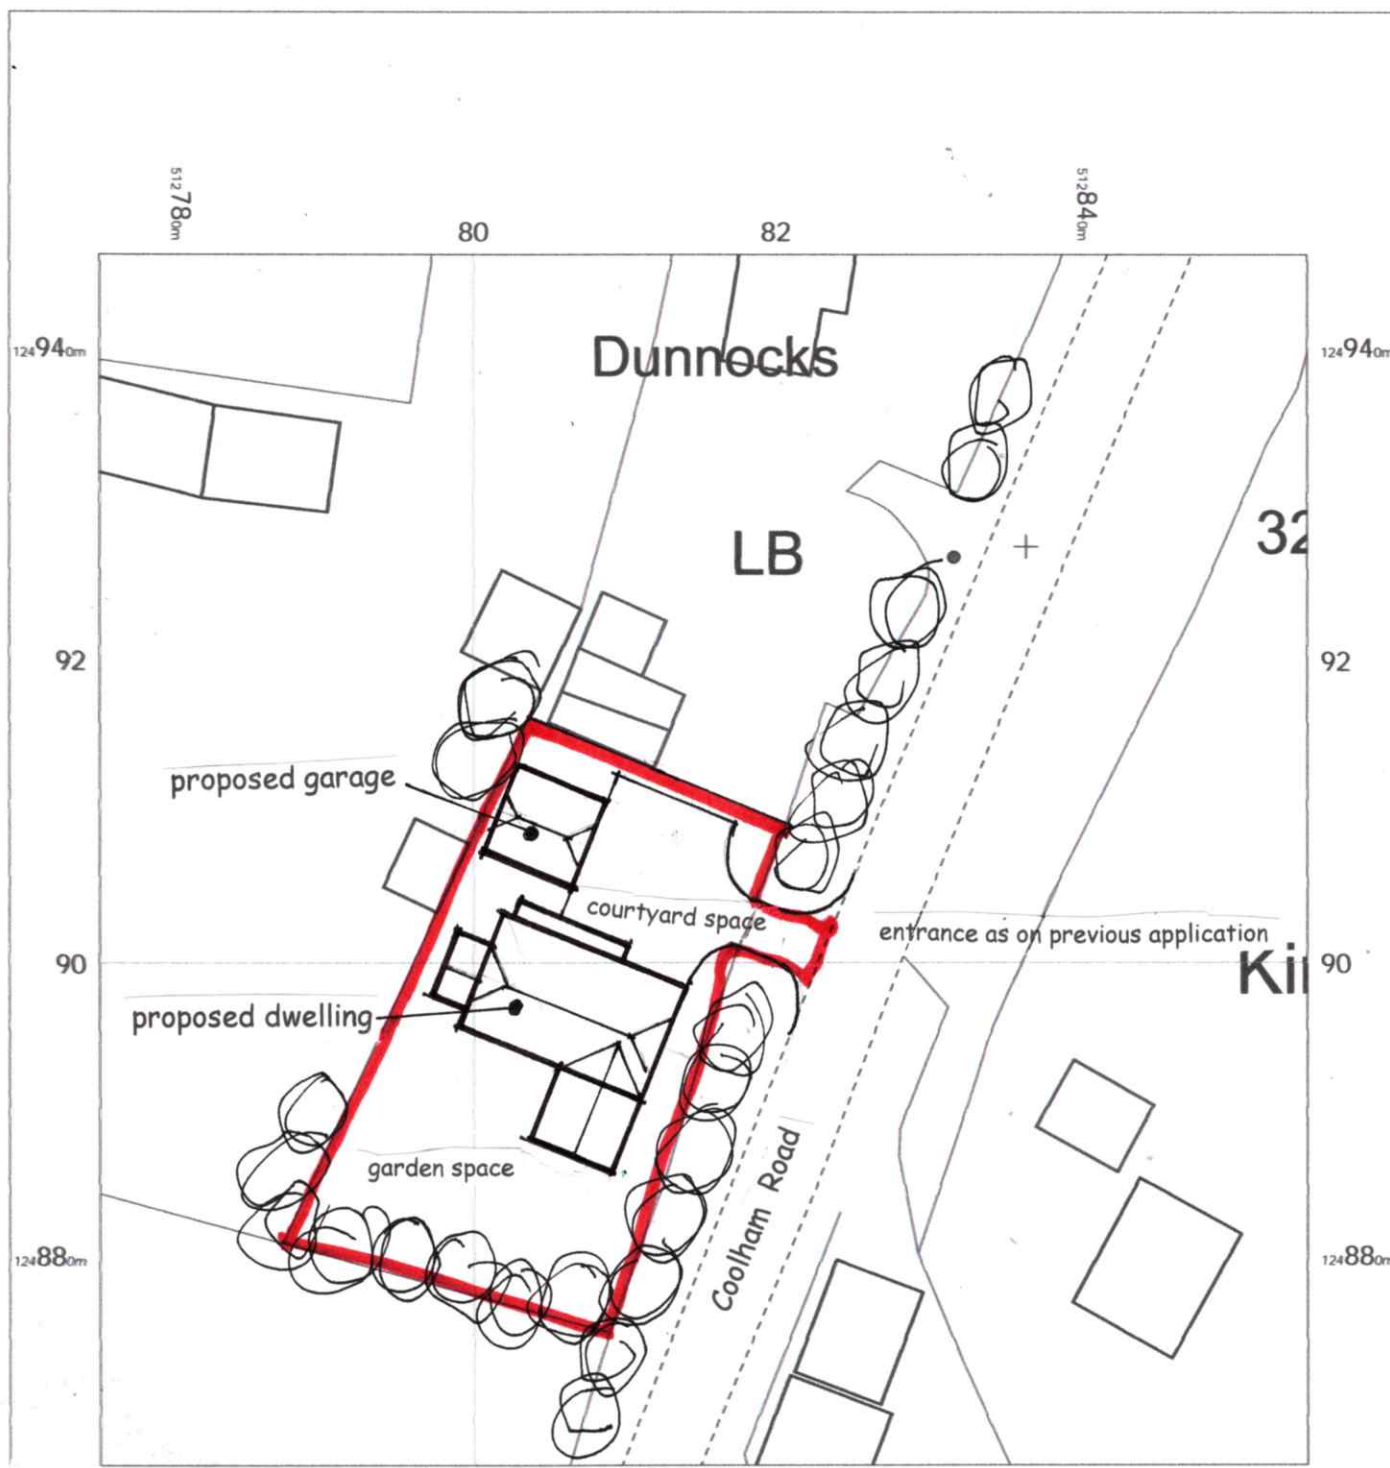

Application site area of some 0.13 ha



SCALE 1:500



OS MasterMap 1250/2500/10000 scale
Friday, September 5, 2025, ID: MPMBW-01240155
www.blackwellmapping.co.uk

1:500 scale print at A4, Centre: 512815 E, 124907 N

©Crown Copyright Ordnance Survey. Licence no.
100041041

David Liversidge design

Architecture and Planning
259 Rossendale Road, Burnley, Lancs. BB11 5BZ
and at Haywards Heath, West Sussex, RH16 4DZ

07977 463 496
davidliversidge01@gmail.com

Proposed Dwelling
PIP APPLICATION
BLOCK PLAN/SITE PLAN

Dunnocks, Emms Lane, Brooks Green,
Horsham, West Sussex, RH13 0TR
for Mr. and Mrs. Osbourne

scale: 1/500th @A4

date: Sept. 2025

drawing no

25/74/2