


Proposed Front Elevation (Scale 1:100)



Proposed Side Elevation (Scale 1:100)

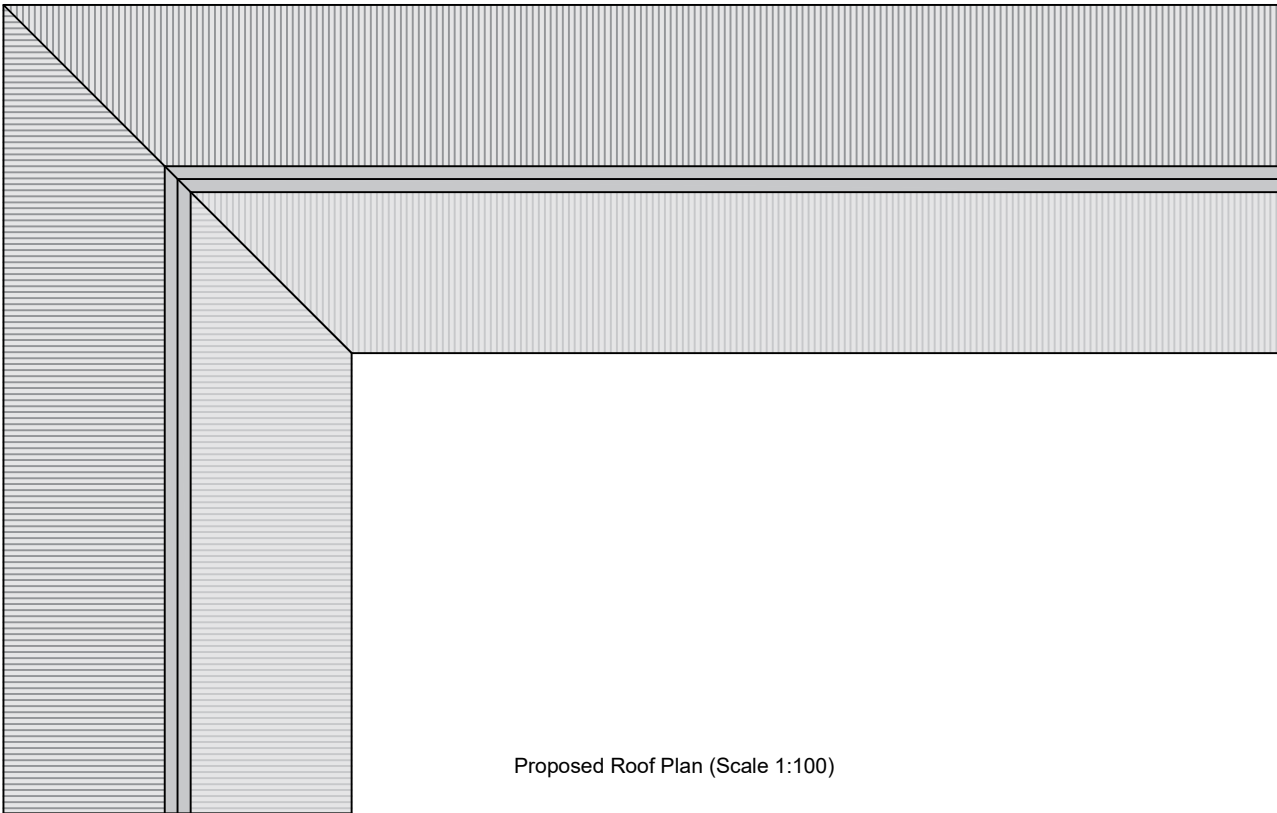


Proposed Roof Plan (Scale 1:100)



Proposed Side Elevation (Scale 1:100)



Proposed Rear Elevation (Scale 1:100)

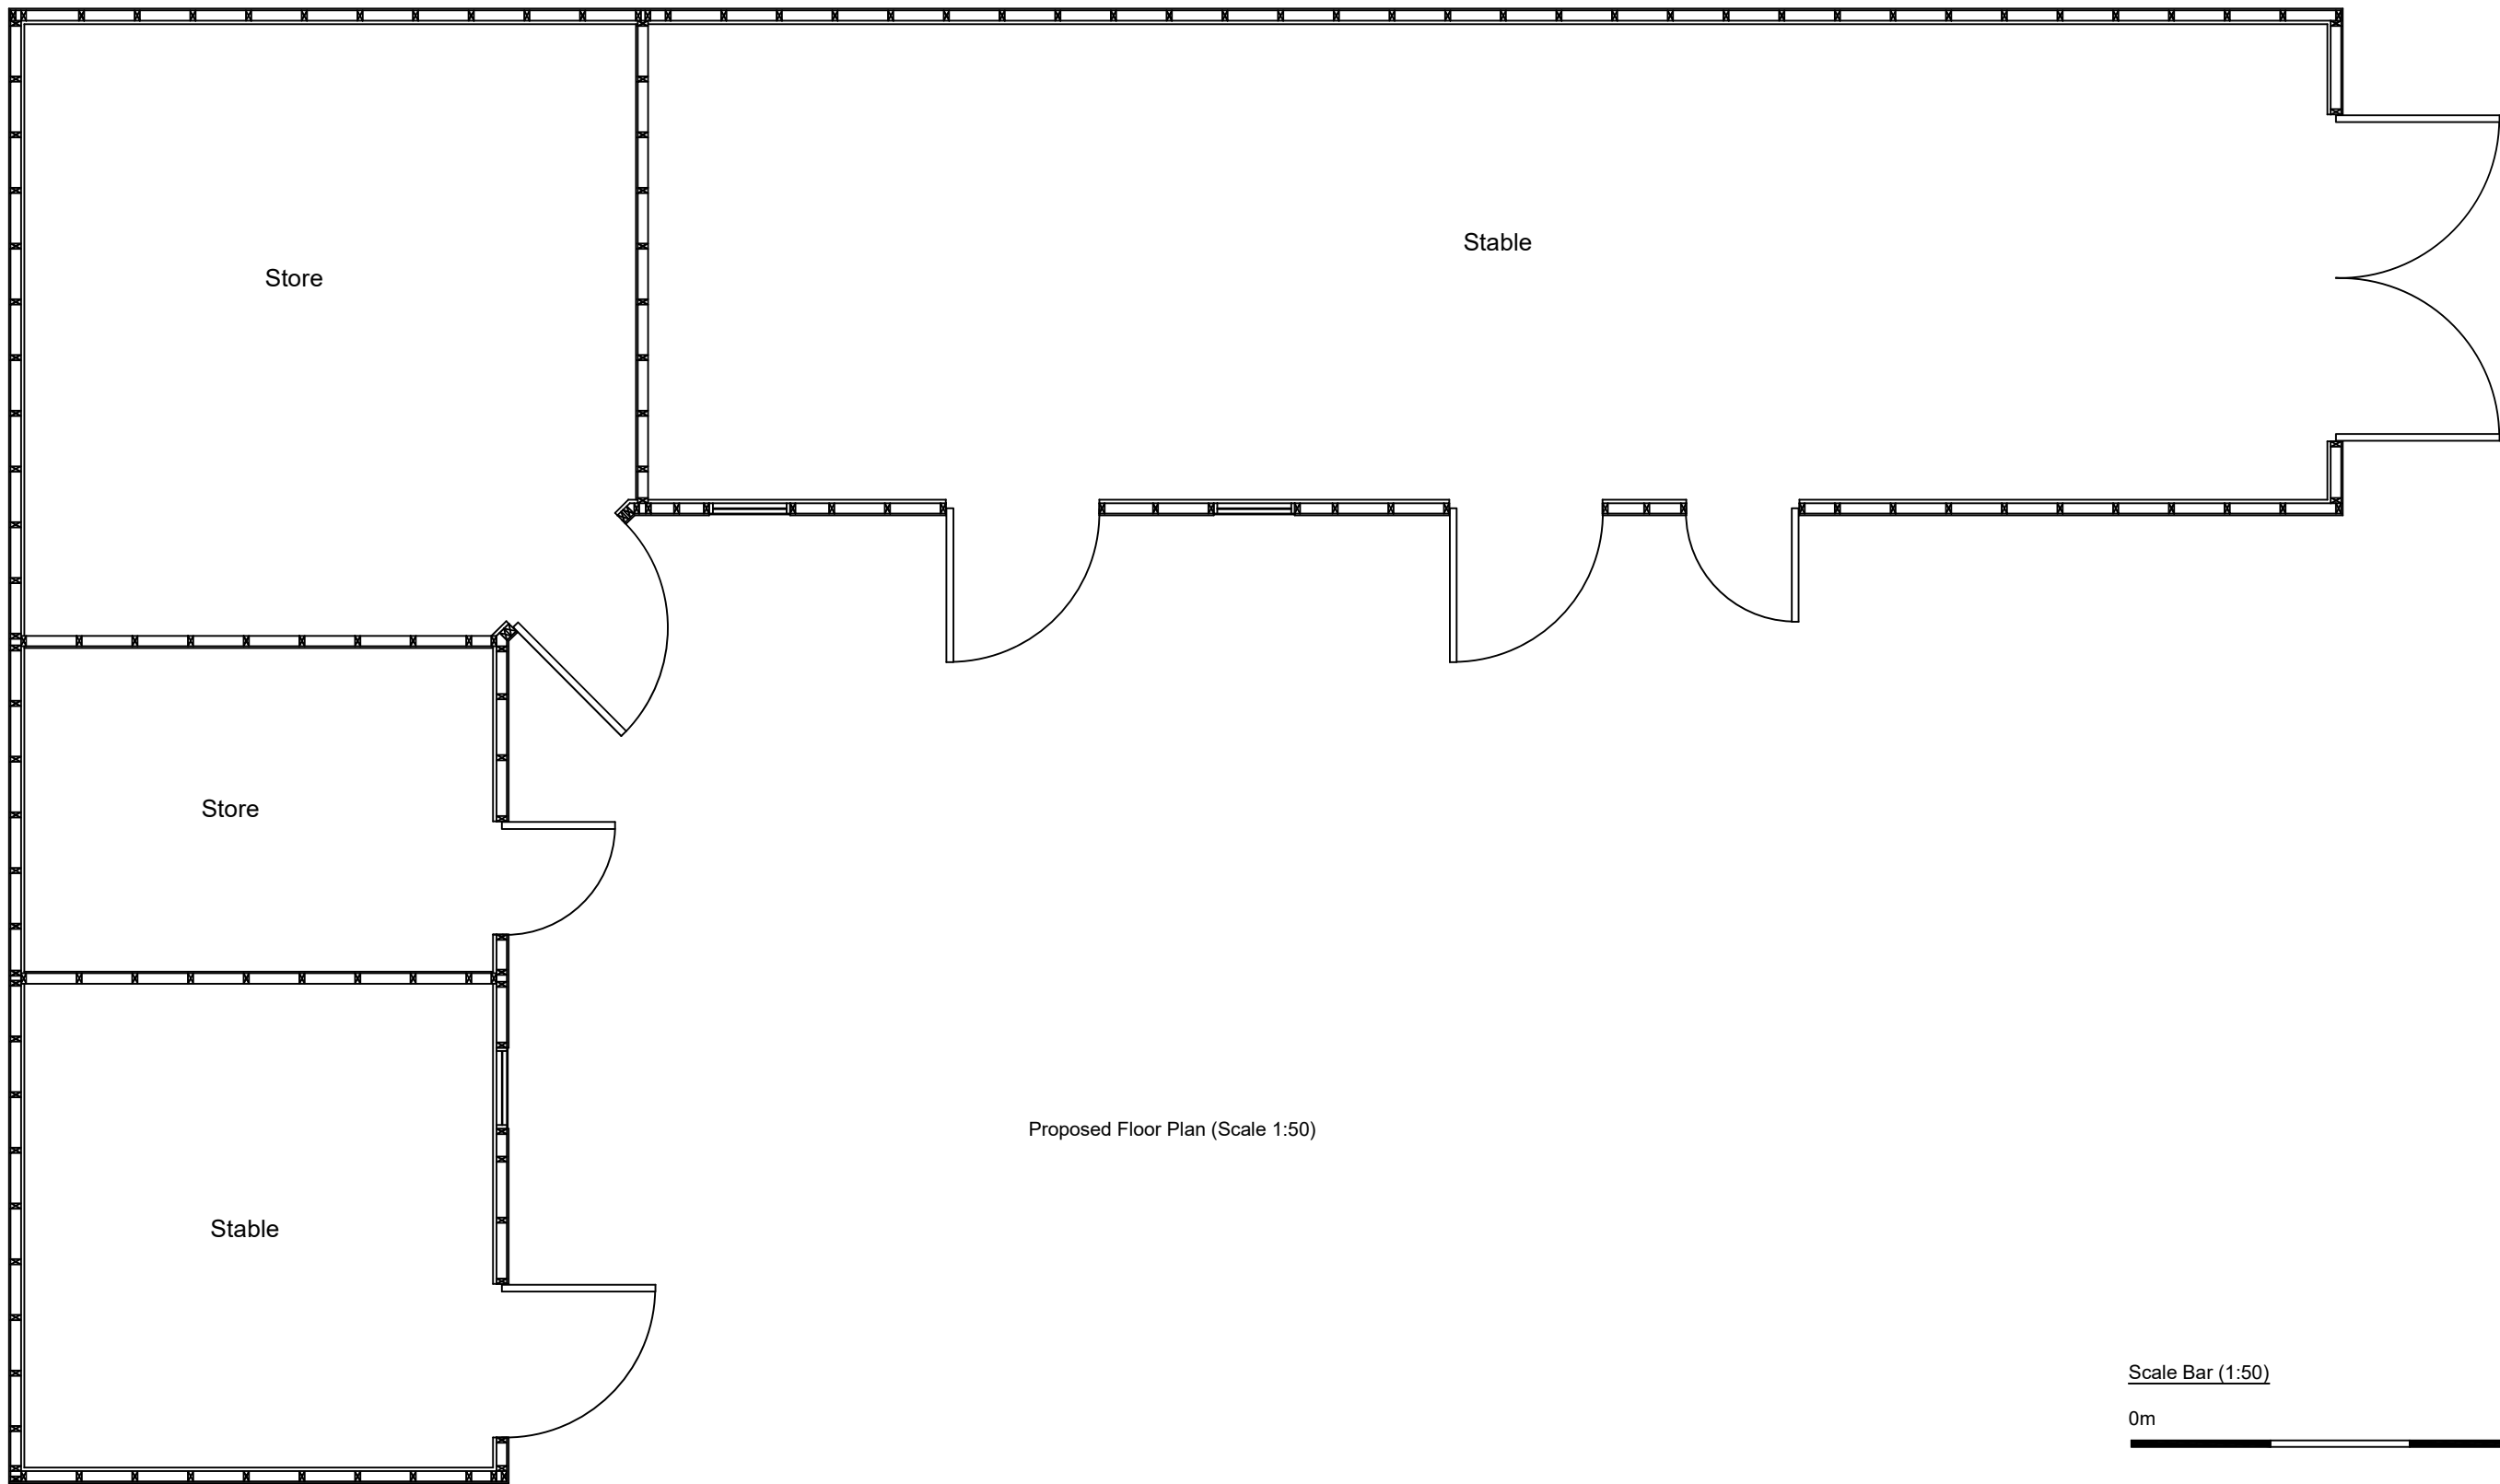


Proposed Floor Plan (Scale 1:50)

Scale Bar (1:50)



Scale Bar (1:100)

 

A	March 2026	Scale bar added
revisions		
Downsview Associates Chartered Surveyors Little Acorns, Hampers Lane, Slorrington, West Sussex, RH20 3HZ Tel: 01903 743427 Fax: 7525 54955 Email: mail@downsview-surveyors.co.uk RICS		
address The Green Peacocks Lane Thurkham RH20 2LW		
project Proposed conversion of stable		
title Existing layouts and elevations		
scale: As noted @ A2	date: March 2026	revision: A
drawing number 2026.499.01		