



Proposed Front Elevation (Scale 1:100)




Proposed Side Elevation (Scale 1:100)

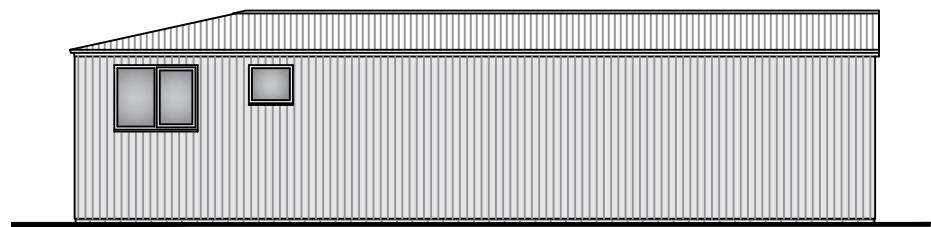


Proposed Side Elevation (Scale 1:100)

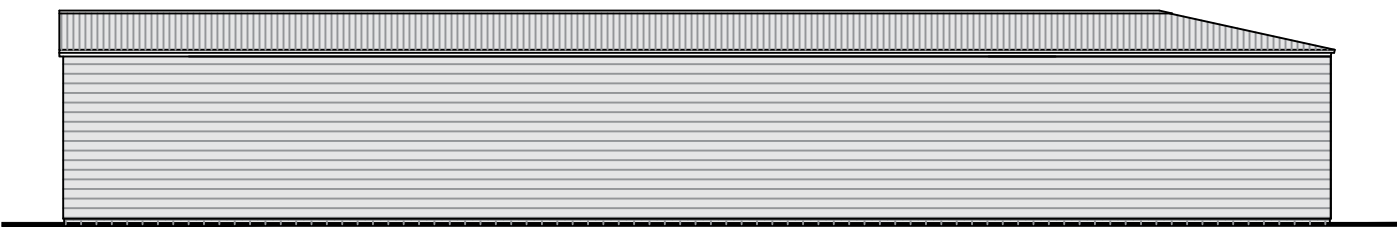

Proposed Rear Elevation (Scale 1:100)

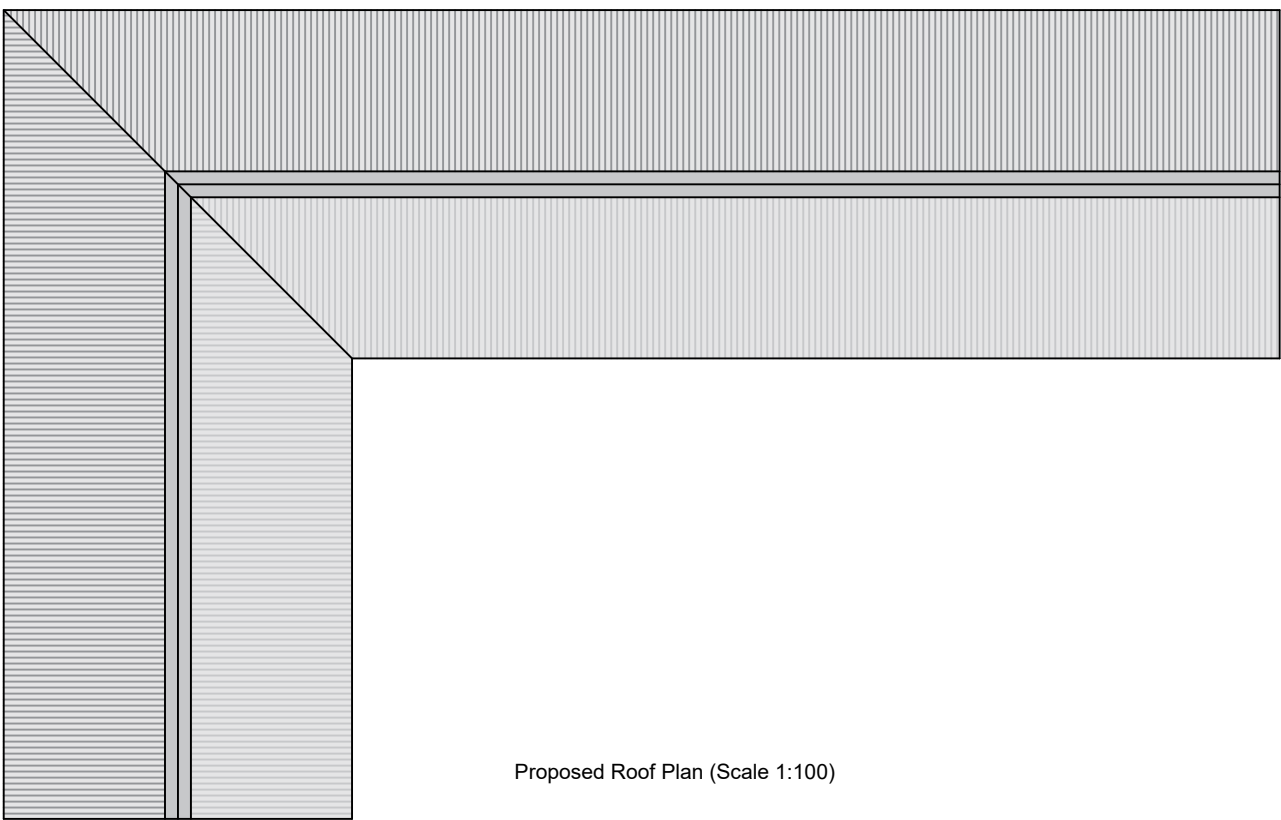

Proposed Roof Plan (Scale 1:100)

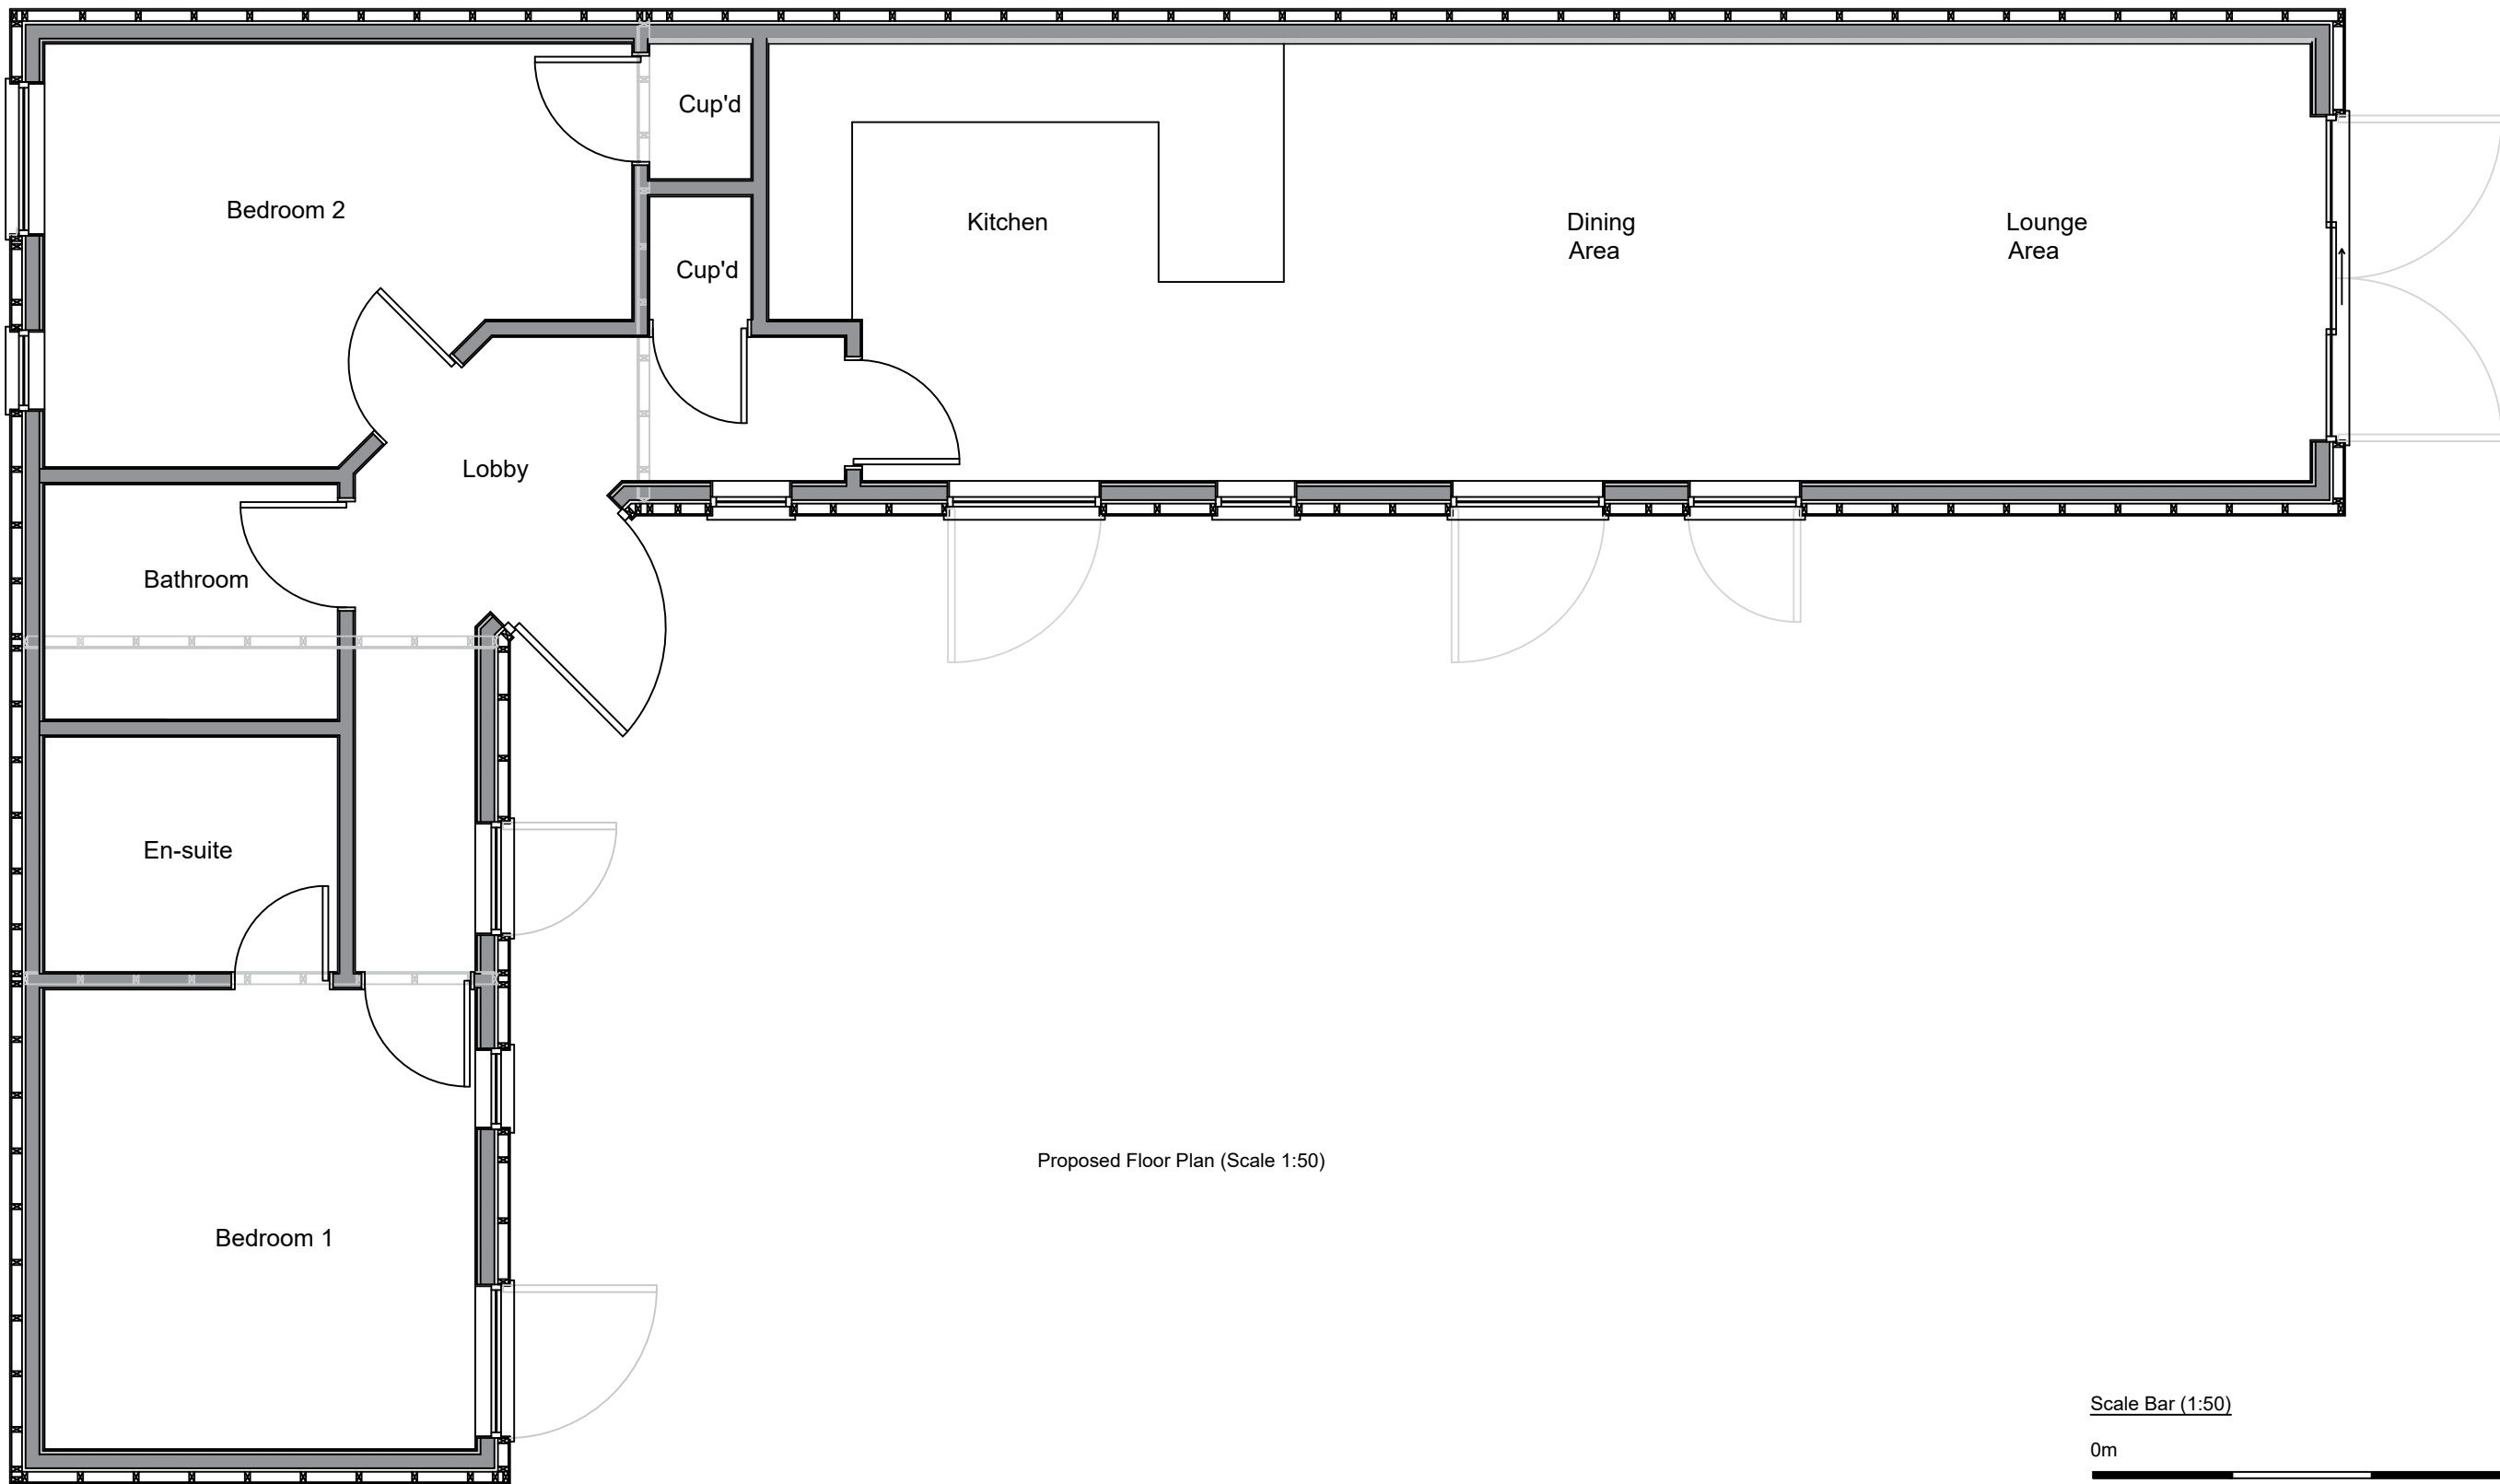


Proposed Floor Plan (Scale 1:50)

Scale Bar (1:50)



Scale Bar (1:100)

 

A		March 2026	Scale bar added
revisions			
Downsview Associates Chartered Surveyors Little Acorns, Hampden Lane, Storrington, West Sussex, RH20 3HZ Tel: 01323 745557 Fax: 01323 565655 Email: info@downsview-surveyors.co.uk RICS RICS			
address			
The Green Peacocks Lane Trillickham RH20 2LW			
project			
Proposed conversion of stable			
title			
Proposed layouts and elevations			
scale	As noted @ A2	date	March 2026
revision			A
drawing number			
2026.499.02			