



CDM 2015 Health & Safety Information


This information relates only to 'Significant Hazards' identified on this drawing and is to be read in conjunction with the Designer's Hazard Register.

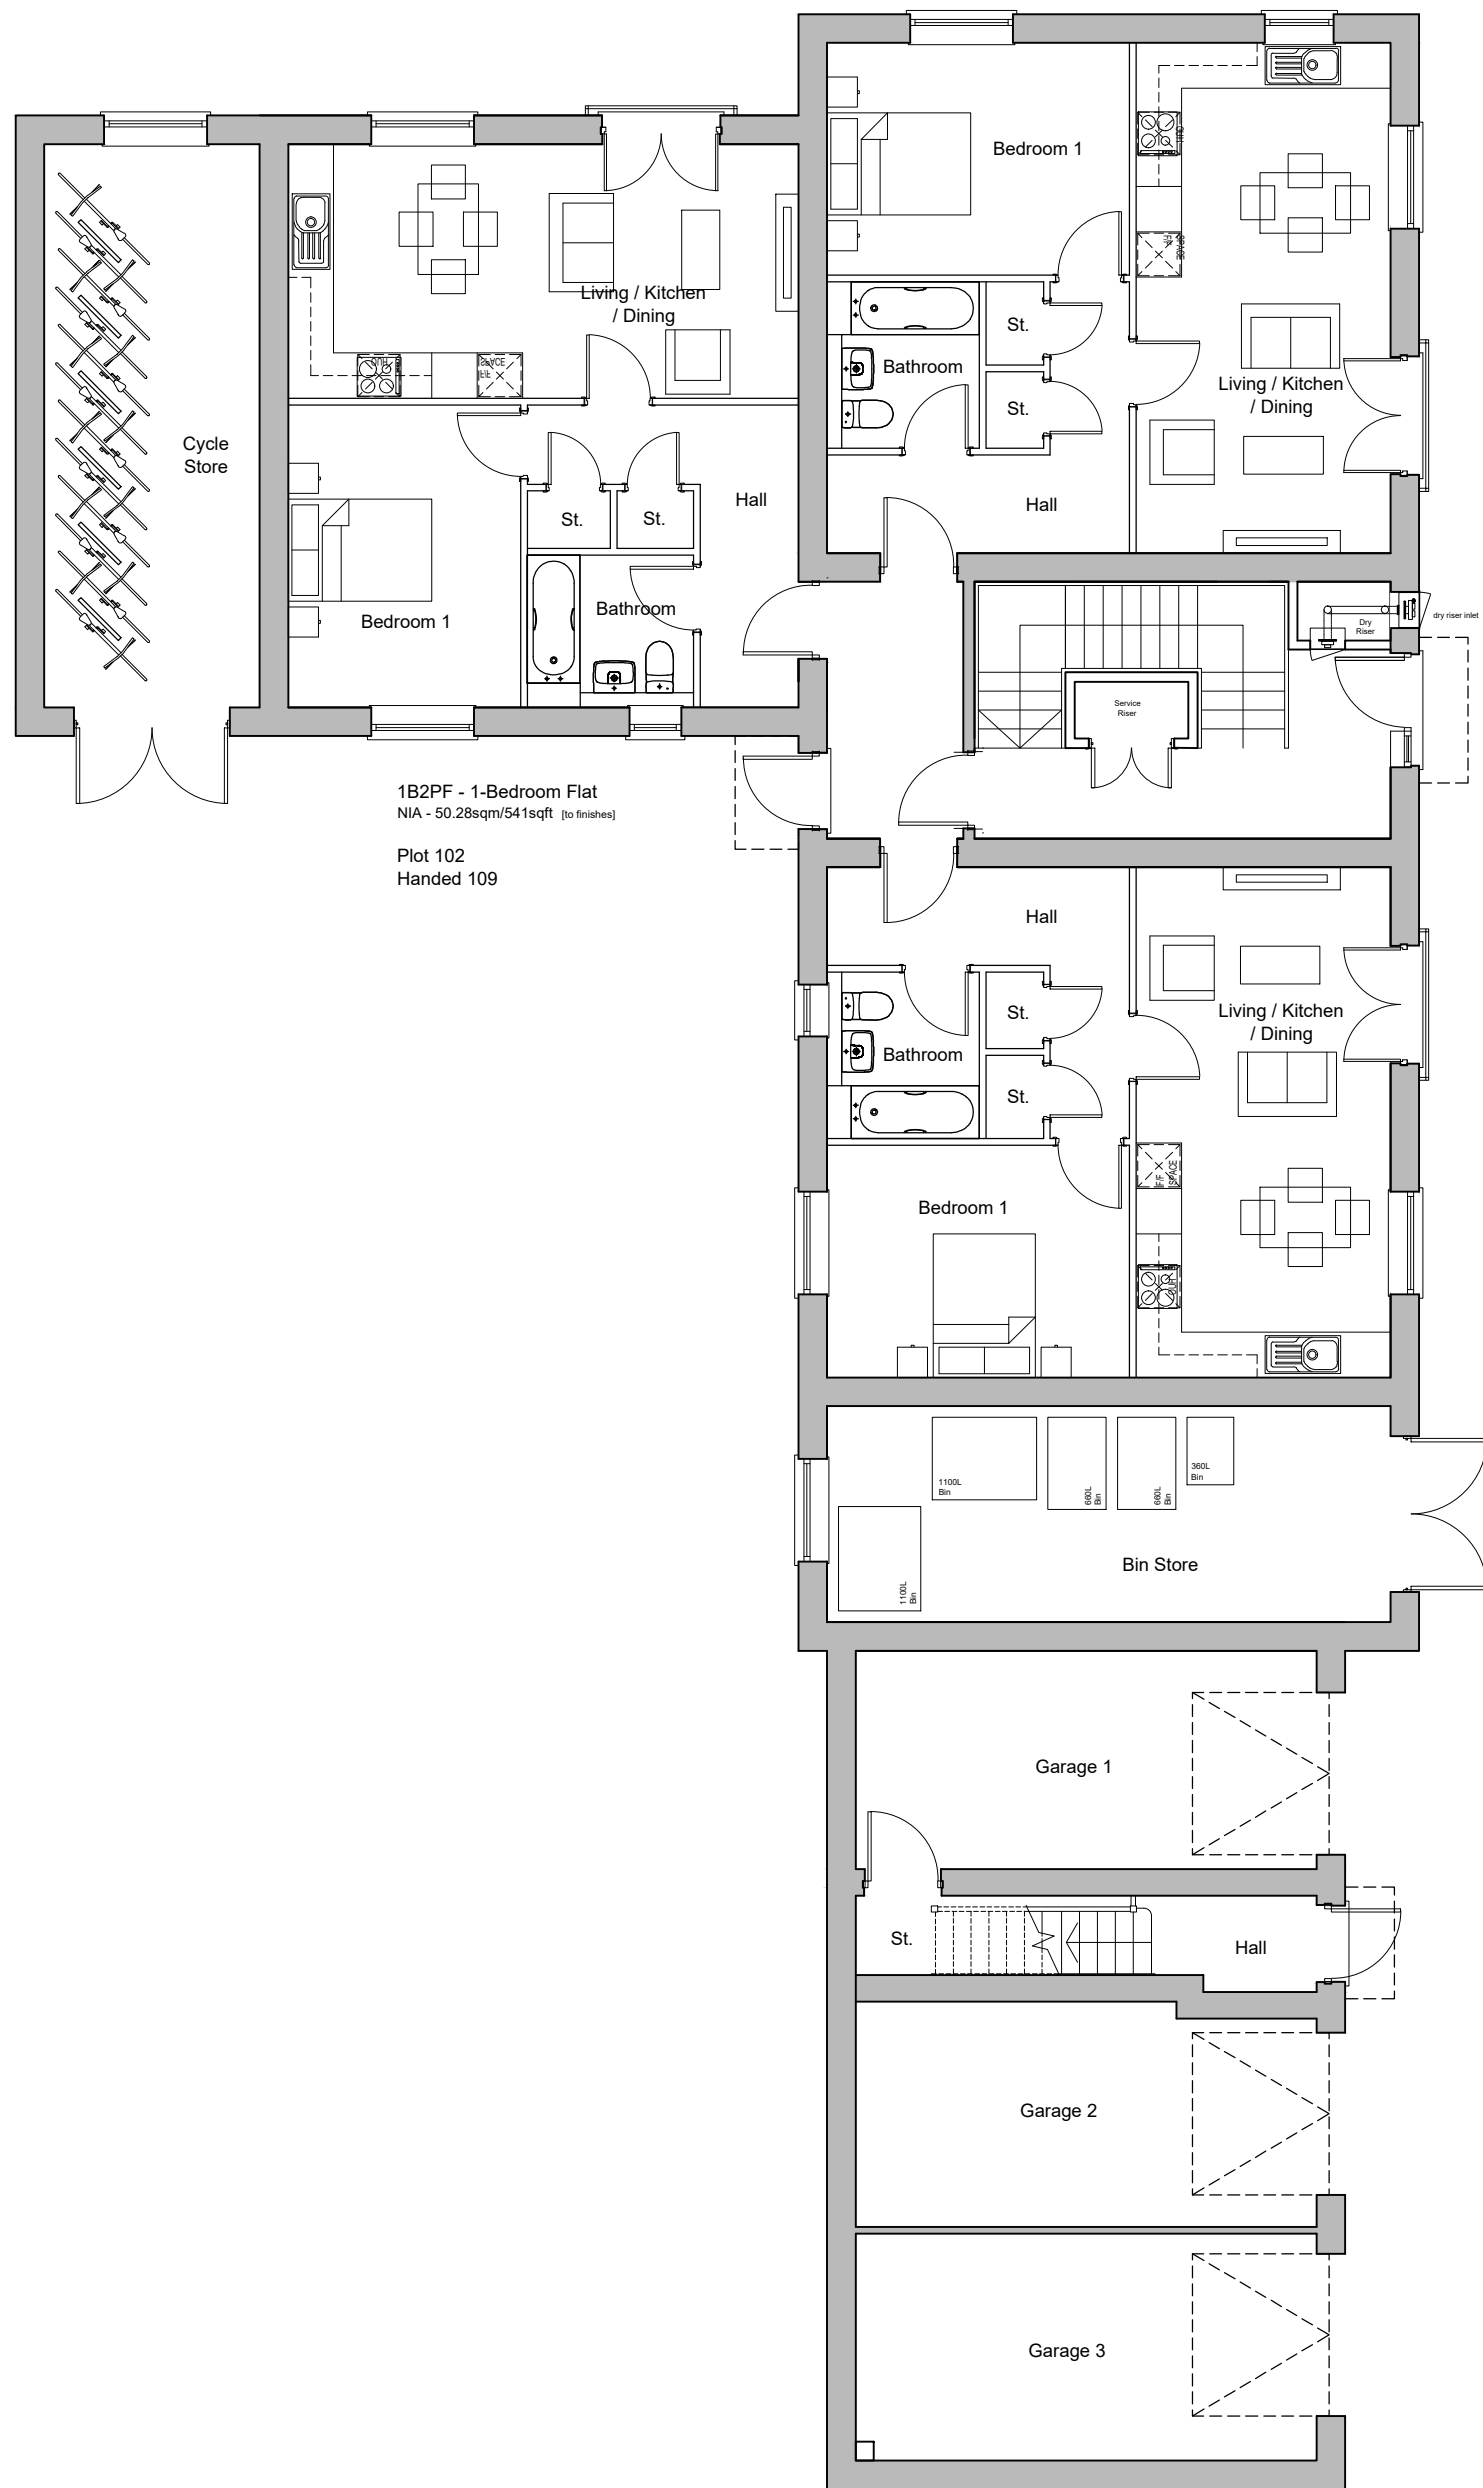

Ground Floor Plan

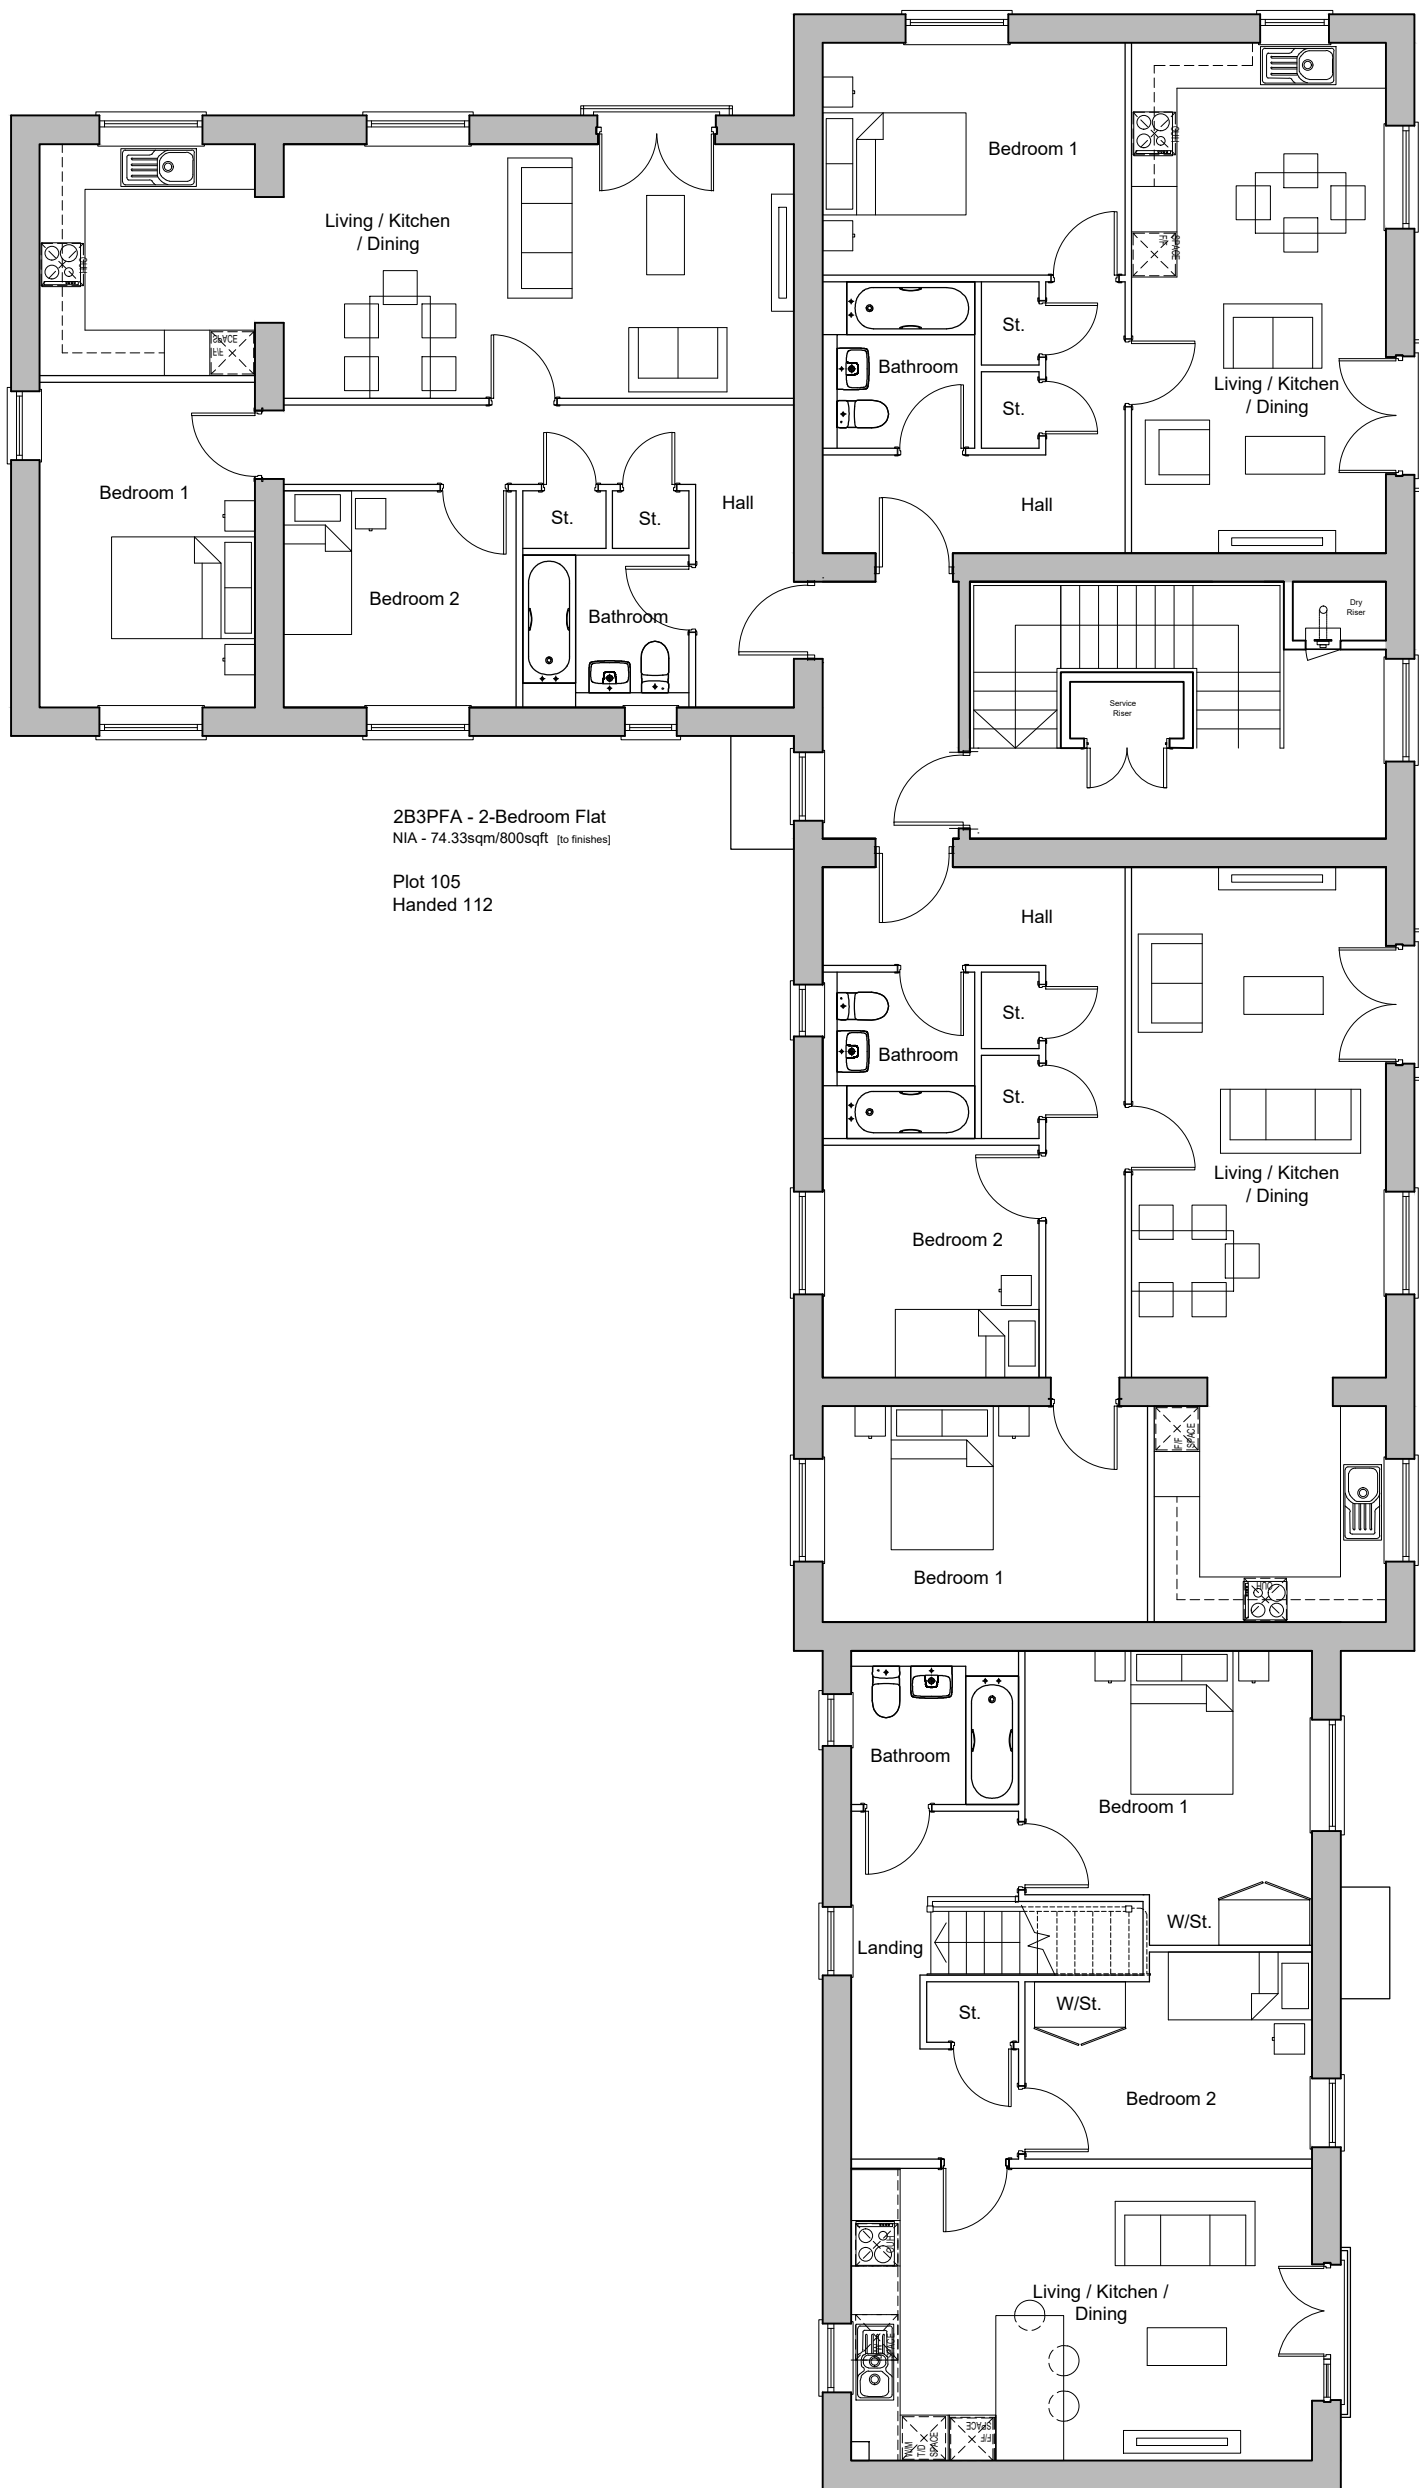

First Floor Plan

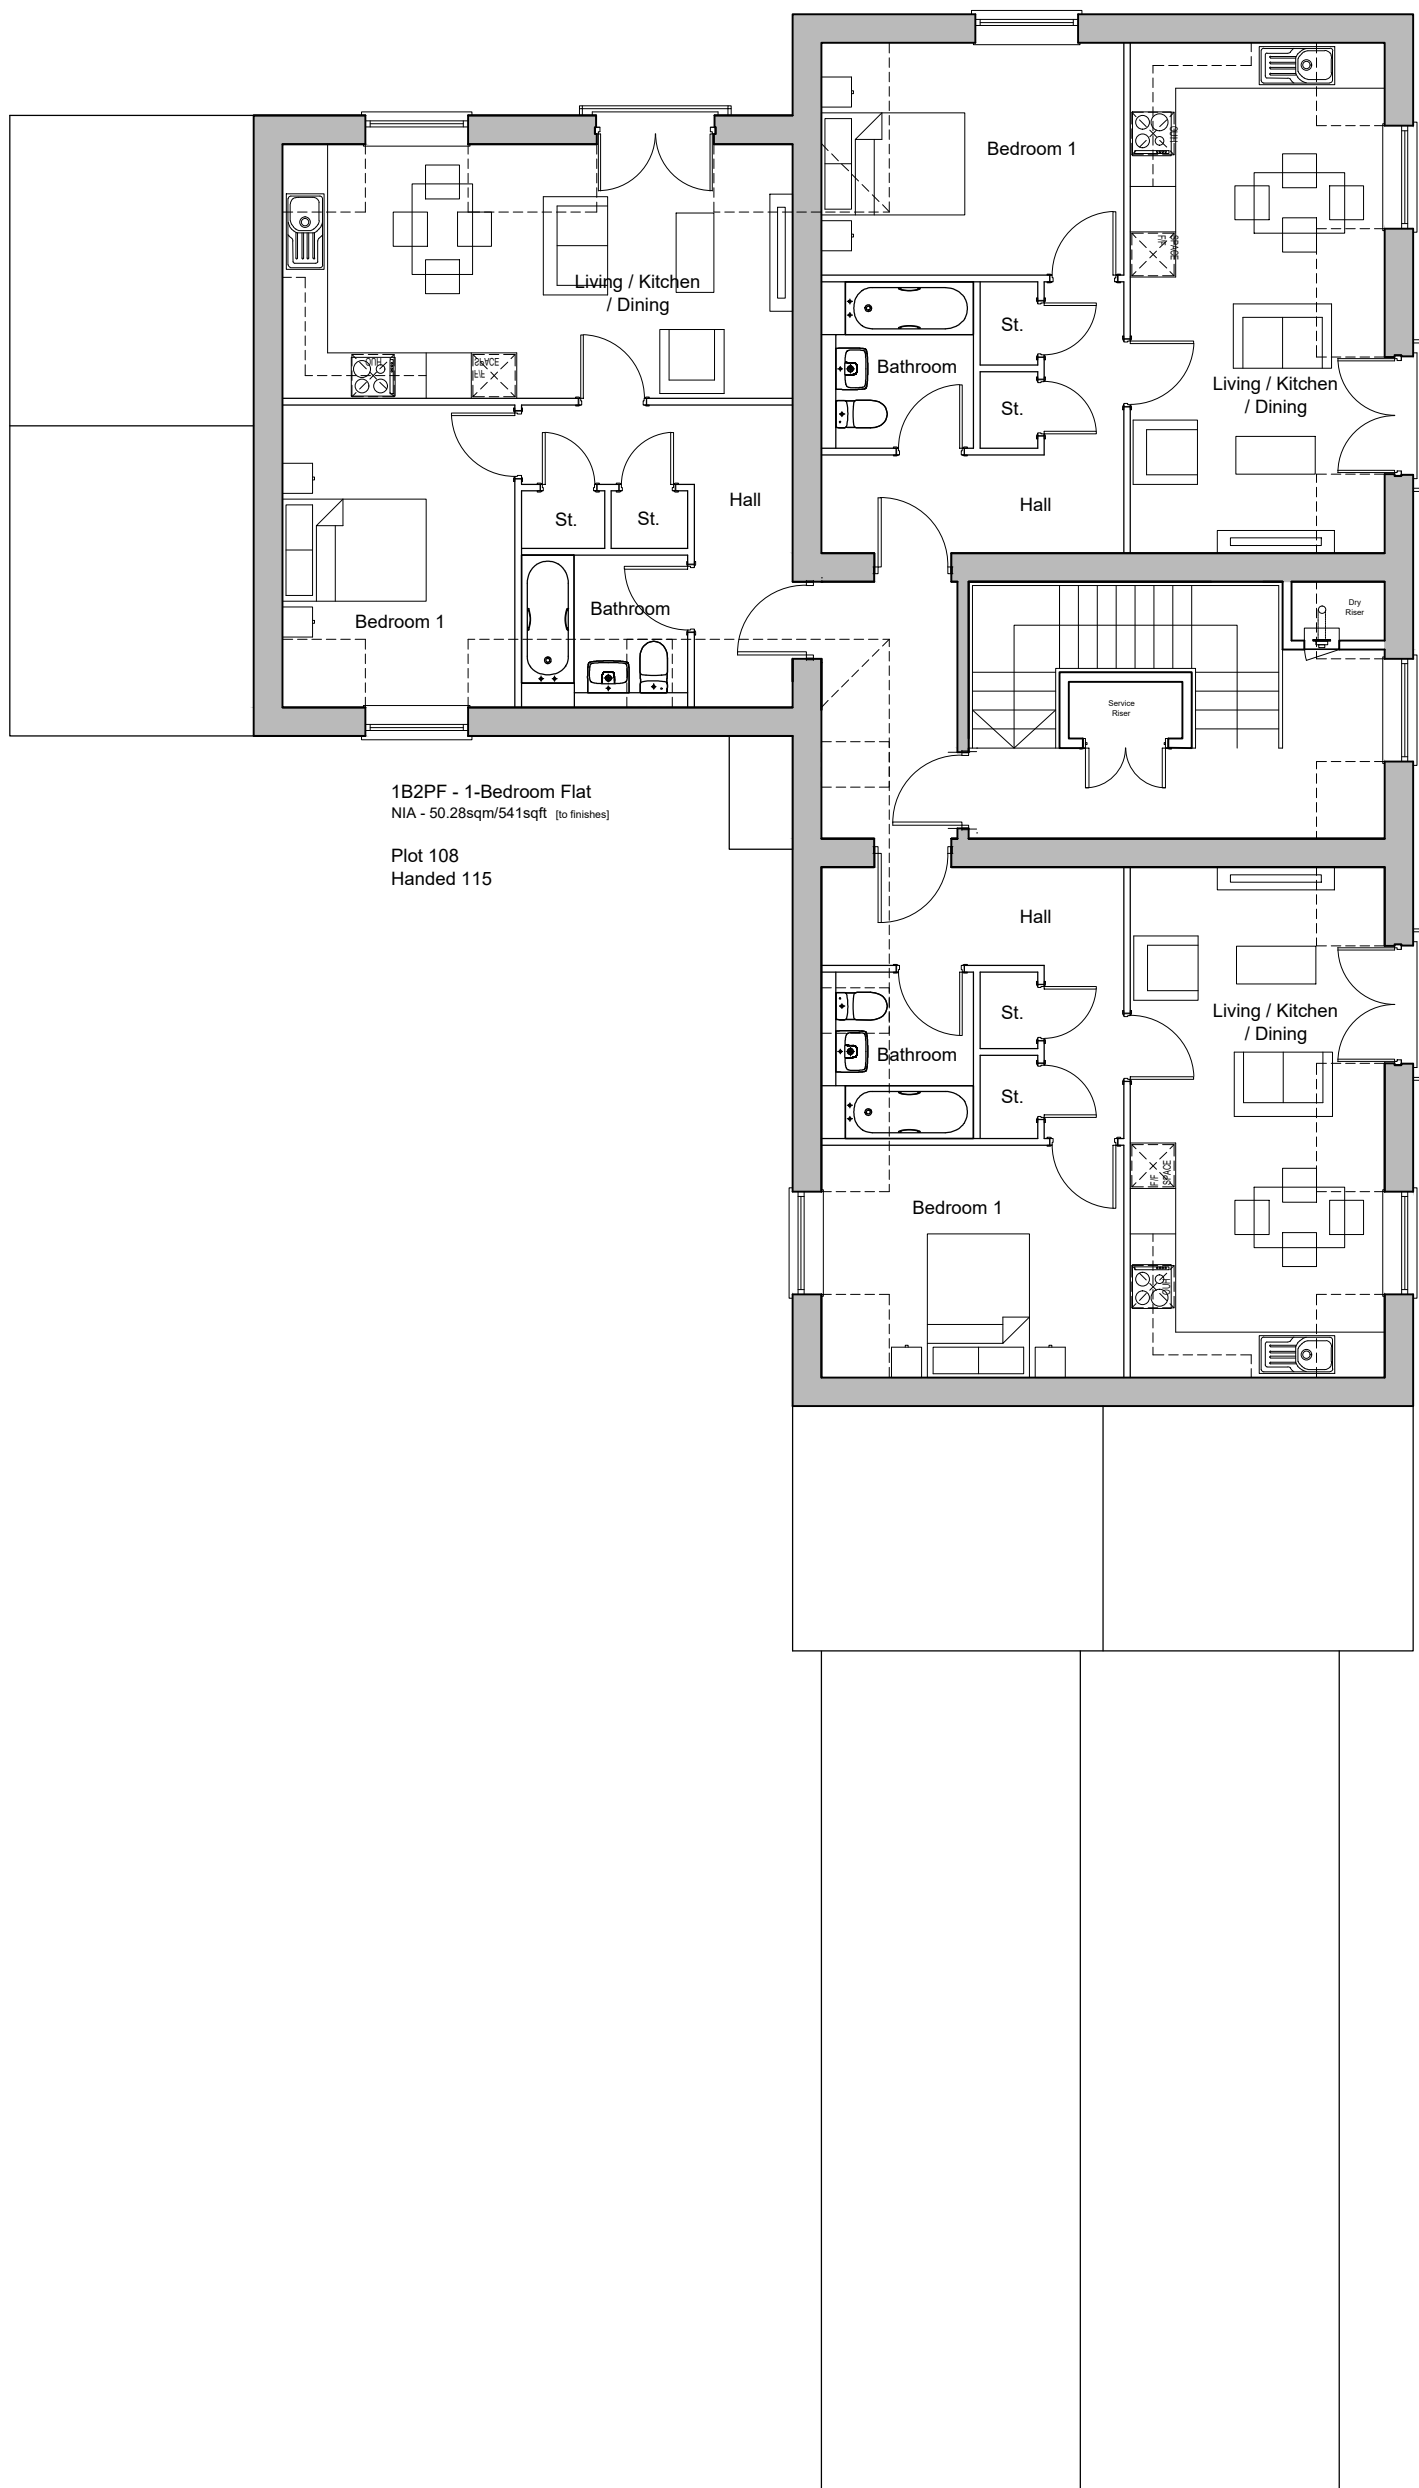

Second Floor Plan

D	08.04.26	Floor Plan Adjusted	MC	KE
C	18.03.26	Stairs handed, dry riser adjusted	KA	KE
B	17.03.26	Updated Plot Numbers	MC	KE
A	06.03.26	Amended Plot Numbers	MC	KE
Rev	Date	Revision Details	Dr	Ch



E hello@ecearchitecture.com Creativity. Quality. Commerciality.
W ecearchitecture.com Rethink what's possible

Client's Name
Taylor Wimpey South Thames

Job Title
Lower Broadbridge Farm,
Broadbridge Heath

Drawing Title
Proposed Plans
Flat Blocks Sheet 1

Scale
1:100 @ A1 / 1:200 @ A3



Drawn	Checked	Date
KE/KB	KE	24.02.26

Job No	Drawing No	Rev
7564	PL-60	D

Status
APPROVAL