





Front Elevation

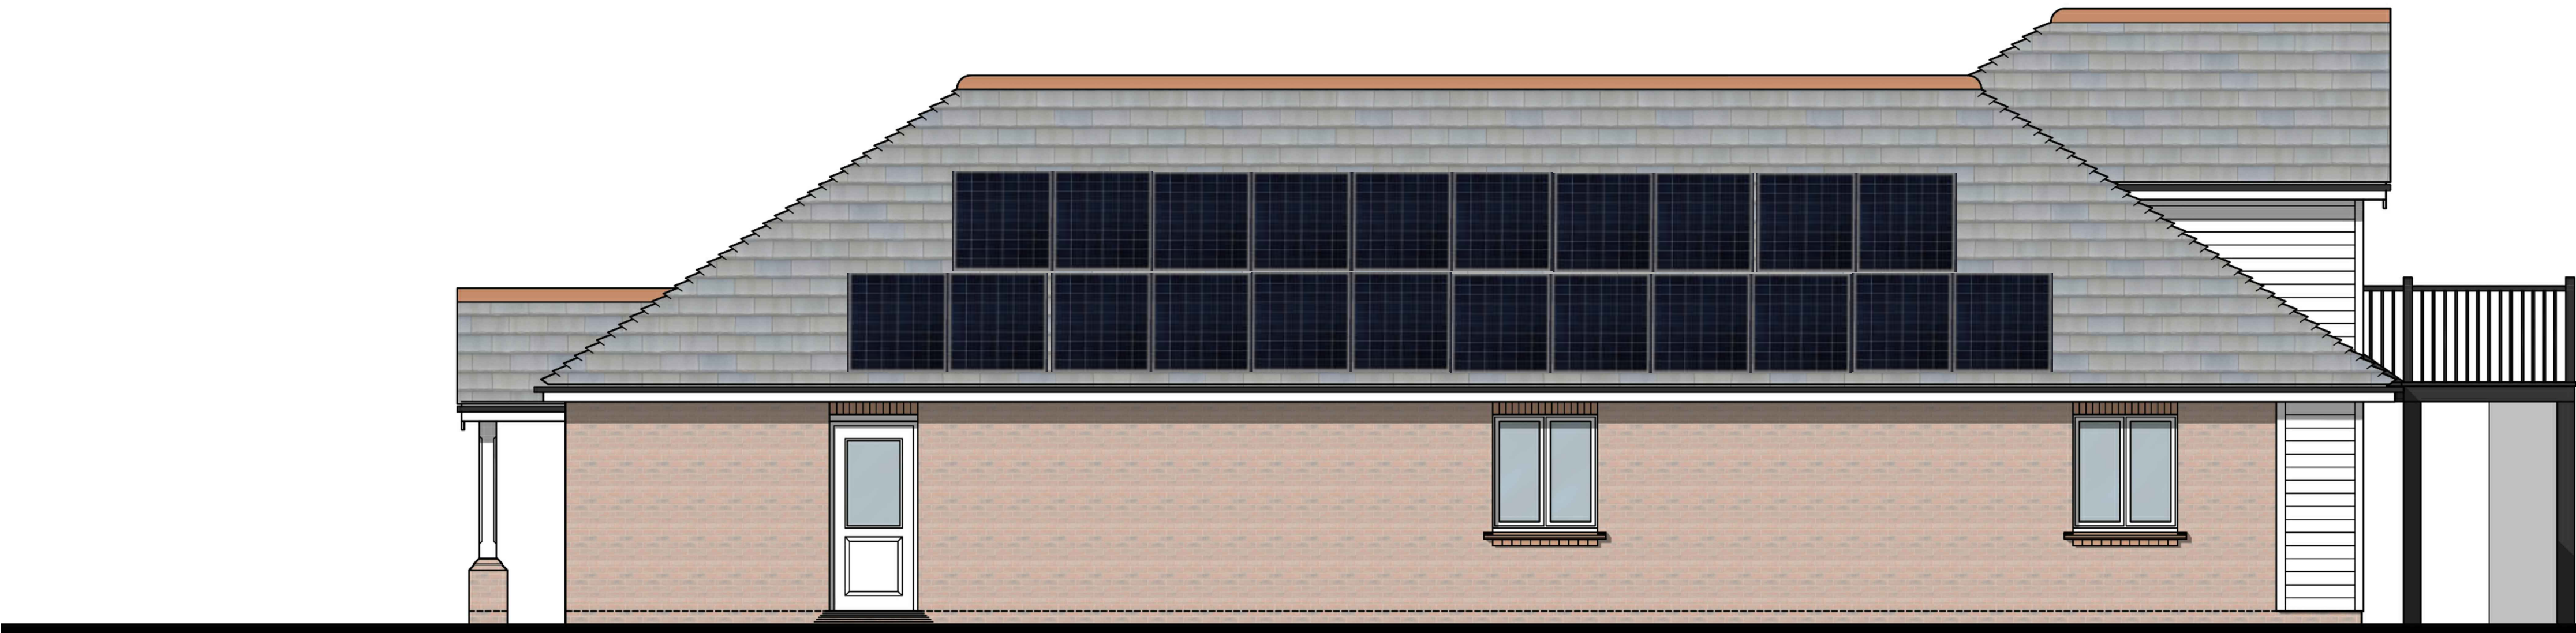

Side Elevation

Side Elevation

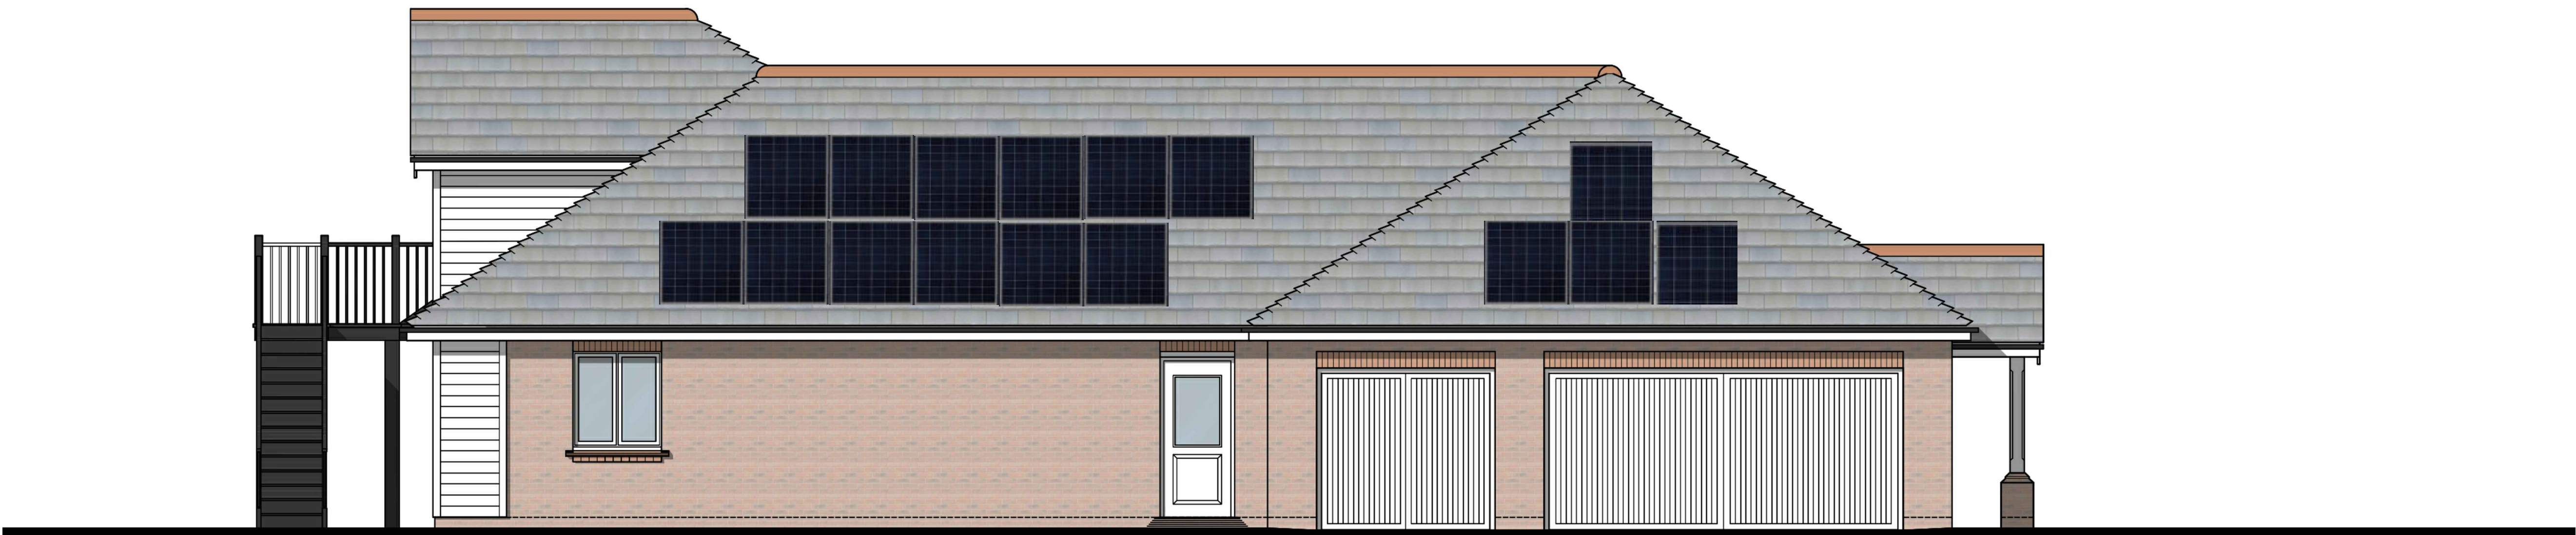

Side Elevation



Rear Elevation

REF	DATE	REVISION
DEVELOPMENT PHASE 1 SOUTHWATER WEST SUSSEX		
DRAWING TITLE SPORTS BUILDING ELEVATIONS		
Berkeley Designed for life Berkeley Homes (Southern) Limited Berkeley House, Bay Tree Avenue Leatherhead Surrey, KT22 7UE Tel: (01372) 370400		
DRAWN RW		CHECKED
DATE FEBRUARY 2016		SCALE 1:50@A0
PROJECT NO. S831/SB/OP3/03		REV.