
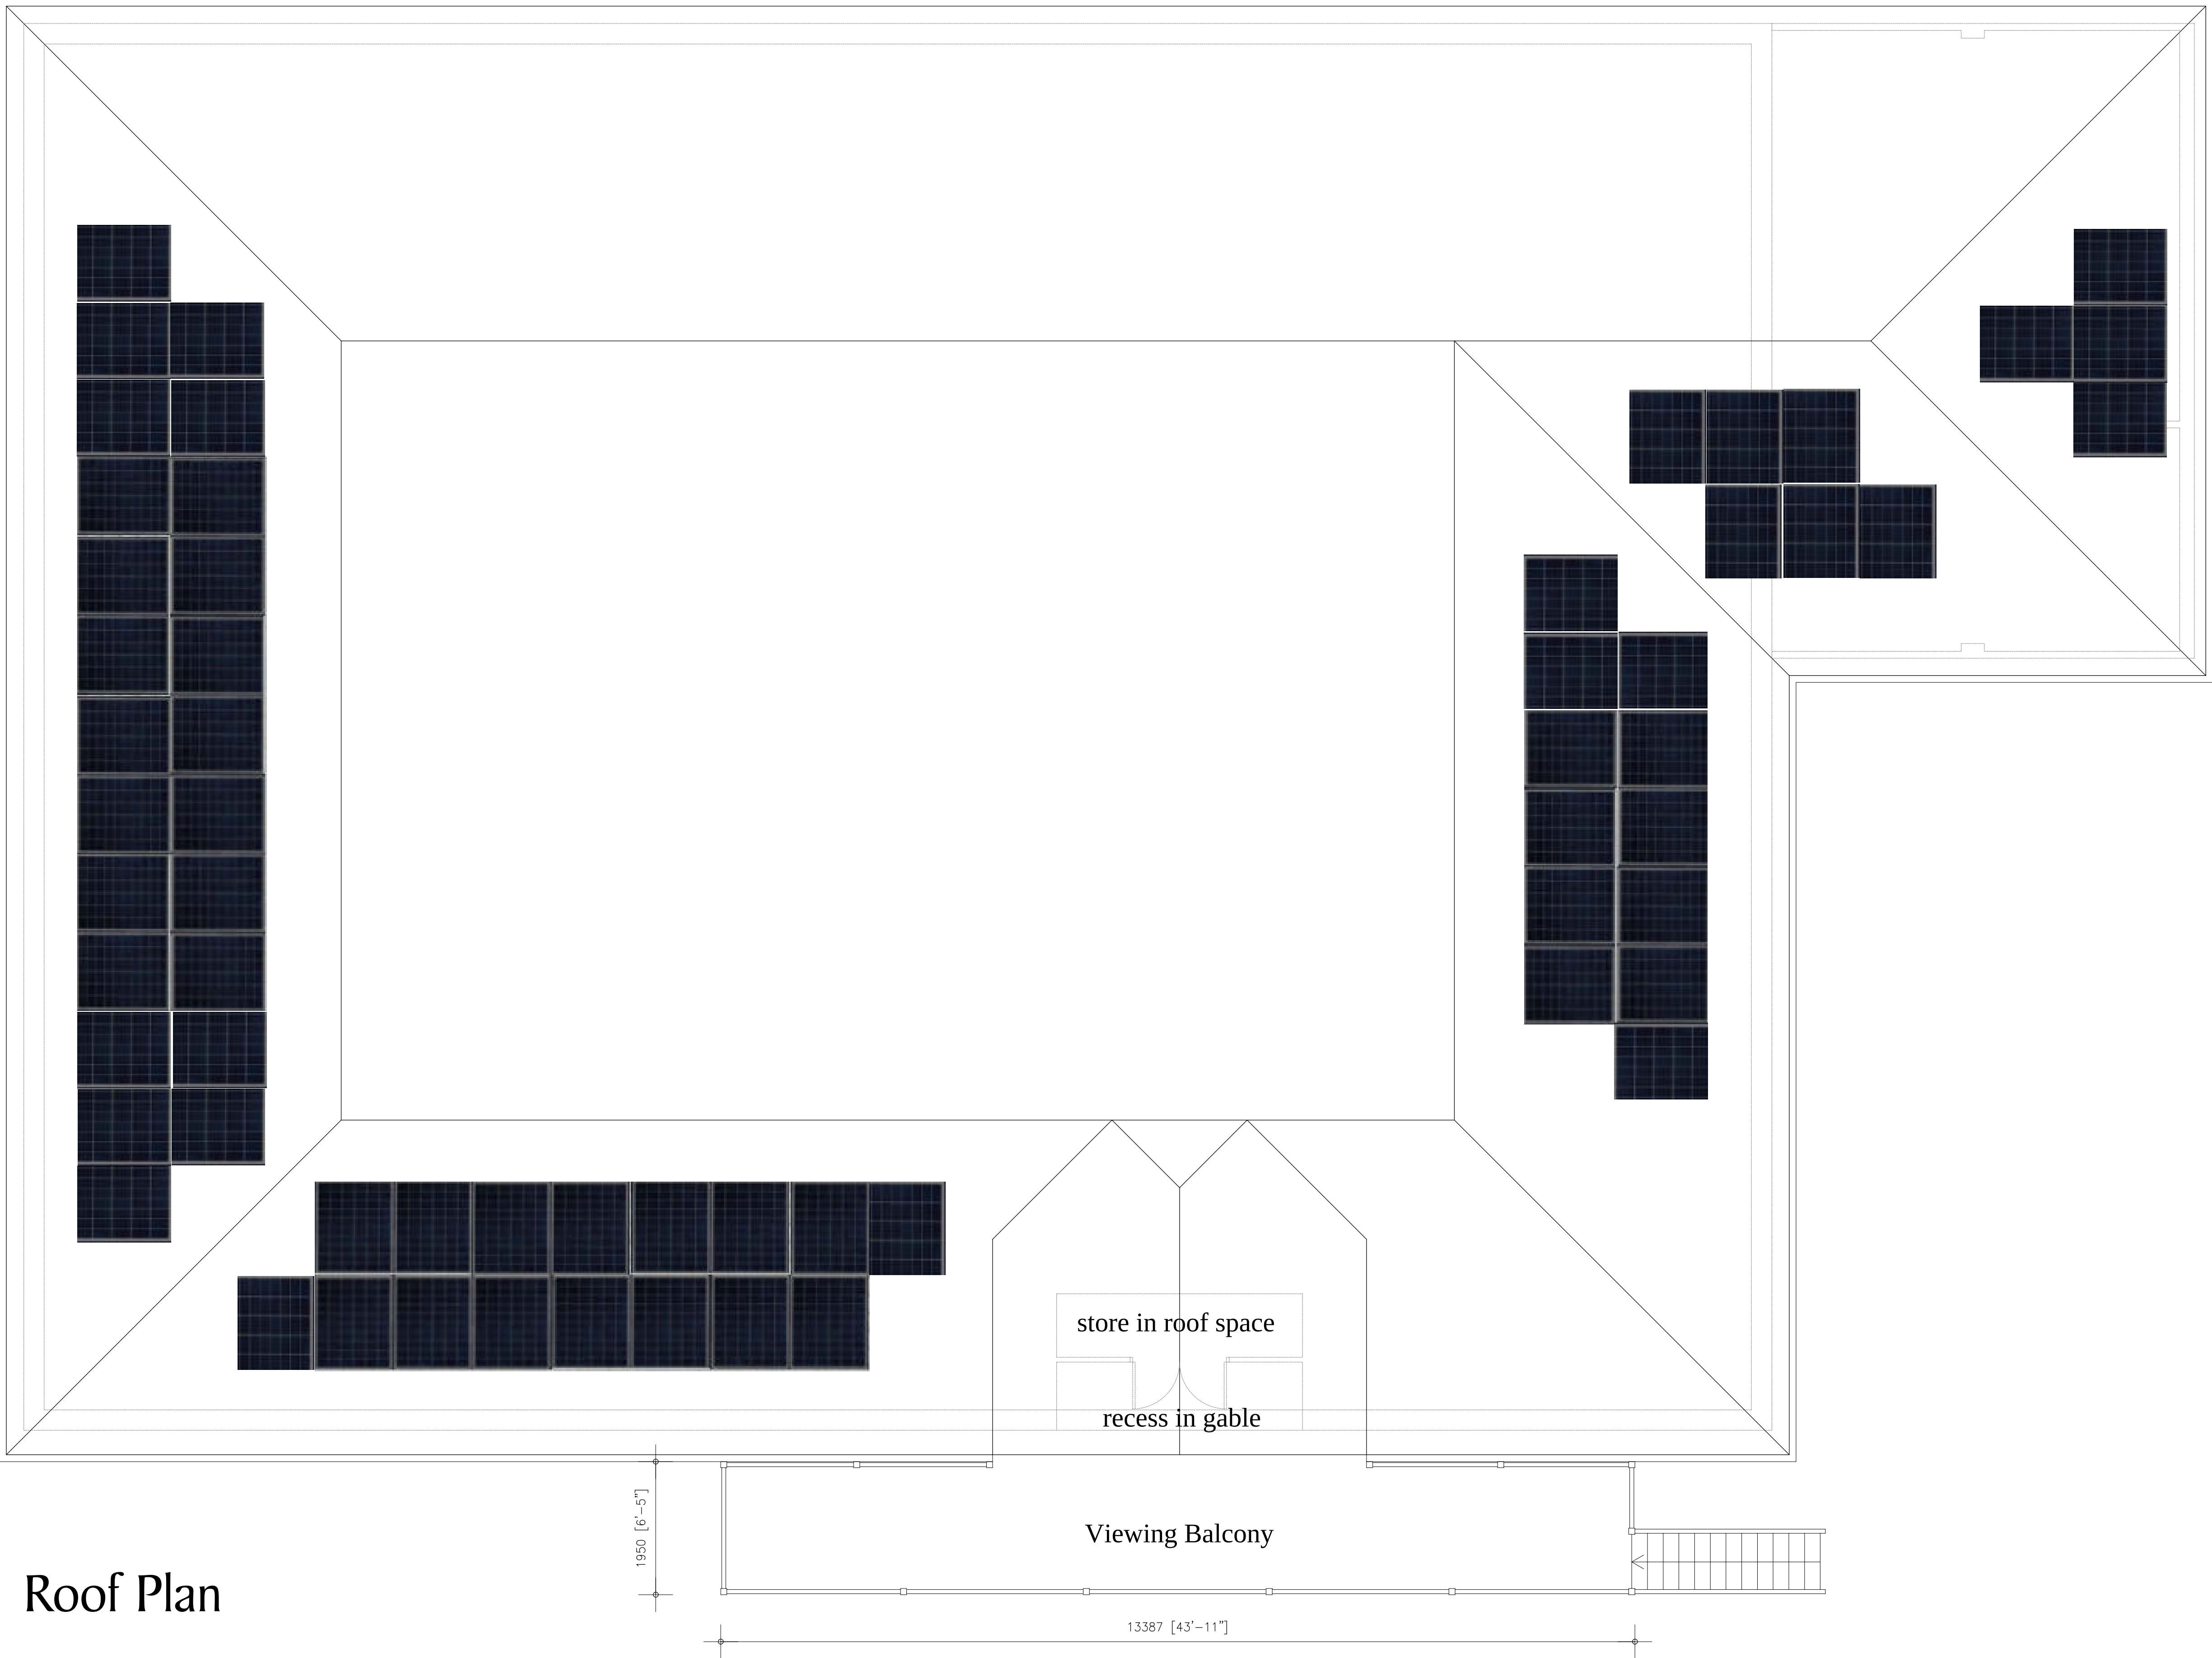


 

Roof Plan

| REF | DATE | REVISION |
|-----|------|----------|
|-----|------|----------|

|                                                     |
|-----------------------------------------------------|
| DEVELOPMENT<br>PHASE 1<br>SOUTHWATER<br>WEST SUSSEX |
|-----------------------------------------------------|

|                                                             |
|-------------------------------------------------------------|
| DRAWING TITLE<br>SPORTS BUILDING OPTION 3<br>ROOF PLAN PLAN |
|-------------------------------------------------------------|

**Berkeley**  
Designed for life

Berkeley Homes (Southern) Limited  
Berkeley House, Bay Tree Avenue  
Leatherhead  
Surrey, KT22 7UE  
Tel: (01372) 370400

|                       |                  |
|-----------------------|------------------|
| DRAWN<br>RIW          | CHECKED          |
| DATE<br>FEBRUARY 2016 | SCALE<br>1:50@A1 |

|                            |      |
|----------------------------|------|
| DRG. No.<br>S831/SB/OP3/02 | REV. |
|----------------------------|------|