




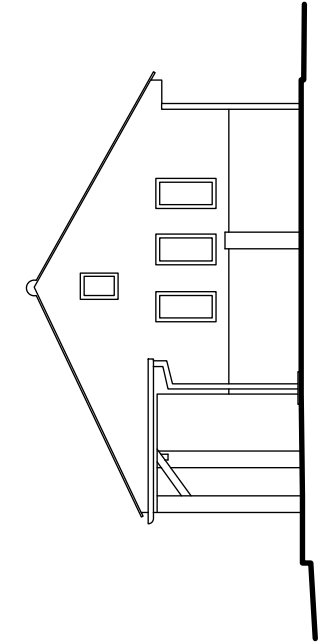


SOUTH ELEVATION

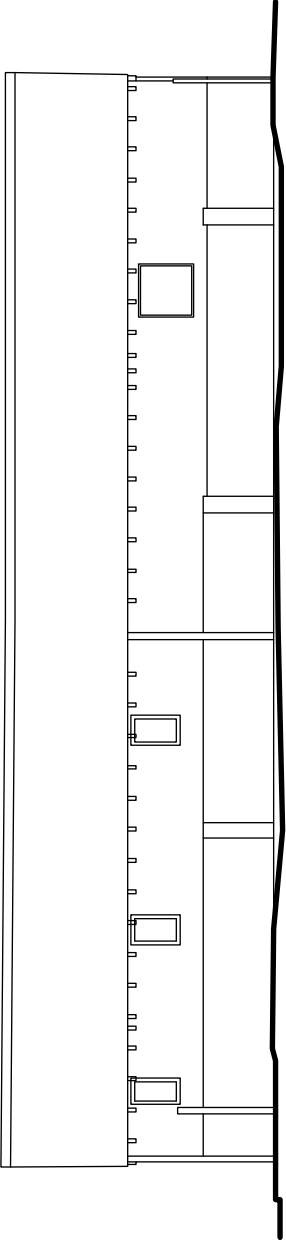


EAST ELEVATION

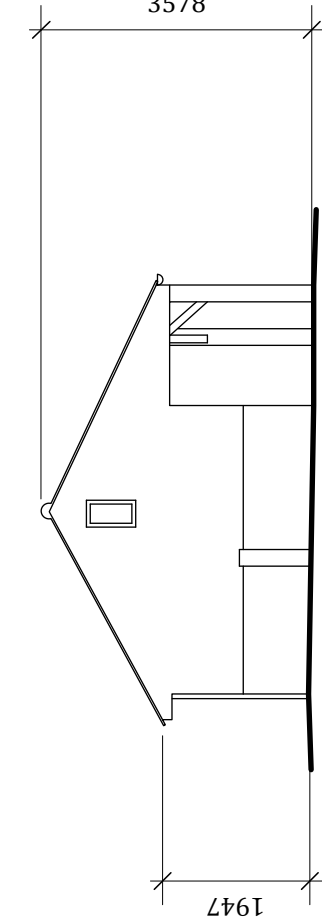

NORTH ELEVATION

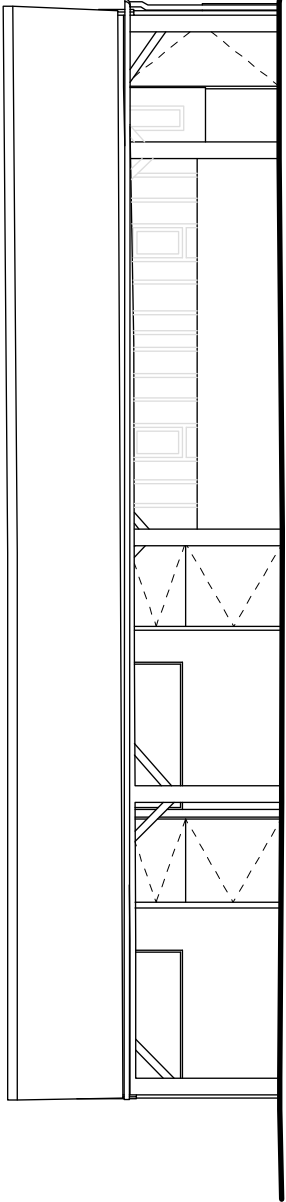

WEST ELEVATION

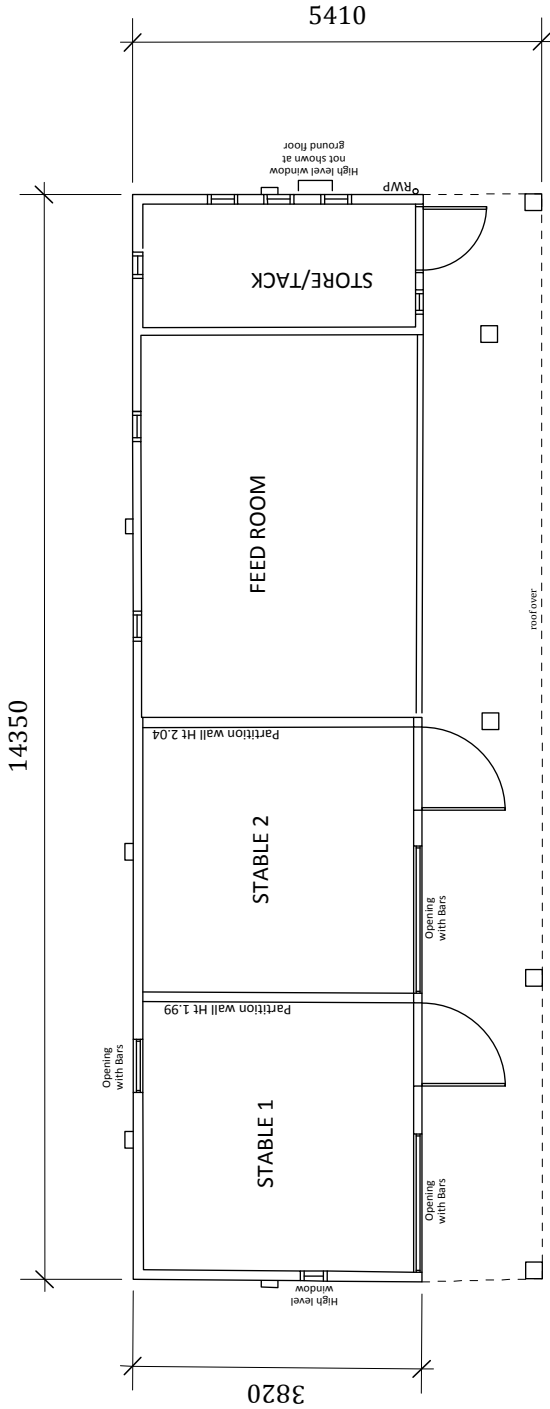



FLOOR PLAN

SCALE 1:100

10cm = 250 Metres at scale 1:2500
10cm = 125 Metres at scale 1:1250

10cm = 50 Metres at scale 1:500
10cm = 25 Metres at scale 1:250

10cm = 10/20 Metres at scale 1:100/1:200
10cm = 5 Metres at scale 1:50

  

BRETT INCORPORATED

Planning and Development Services

LIMITED

18 Seal Road, Selsey, Chichester, West Sussex, PO20 0HW
TEL: 01403 288800 MOBILE: 07710 624420 E-MAIL: office@brettinc.co.uk
MANAGING DIRECTOR SIMON BRETT M.R.T.P.I.
REGD OFFICE: 18 SEAL ROAD, SELSEY, CHICHESTER, WEST SUSSEX, PO20 0HW
REGD IN THE UK No. 4685163 VAT REG No. 823 8236 44
www.brettinc.co.uk

Client: Mr & Mrs S Matthews

Project: Maplenut Farm, Maplehurst Road, West Grinstead

Drawing: Floor plan and elevations of Building C

Drg No: 1895.2/04

Date: December 2025

Scales: 1:100

Original Plan Size A3

Drawn: Gonzo

This drawing is the copyright of Brett Incorporated Limited. The contractor should ensure that all works are in compliance with the current statutory requirements. Unless otherwise stated, this drawing has been prepared for the purposes applied for.

Any Ordnance Survey plans on this document have been reproduced from the Ordnance Survey website. The Ordnance Survey copyright of Brett Incorporated Limited, 18 Seal Road, Selsey, Chichester, West Sussex PO20 0HW Licence No. 1100793

This drawing is based on a survey carried out and subsequent plans prepared in 2025 by Archidata Ltd, The Design Studio, 94 High Street, Steyning BN44 3RD

The Drawings supporting this application have been produced to be handled and viewed electronically and are best viewed on screen to see fine detail that may not appear on printed versions depending on the type of printer used and the size of print etc, for which Brett Incorporated Ltd accepts no liability.