
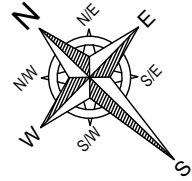


ORIGINAL SIZE OF THIS DRAWING IS A3

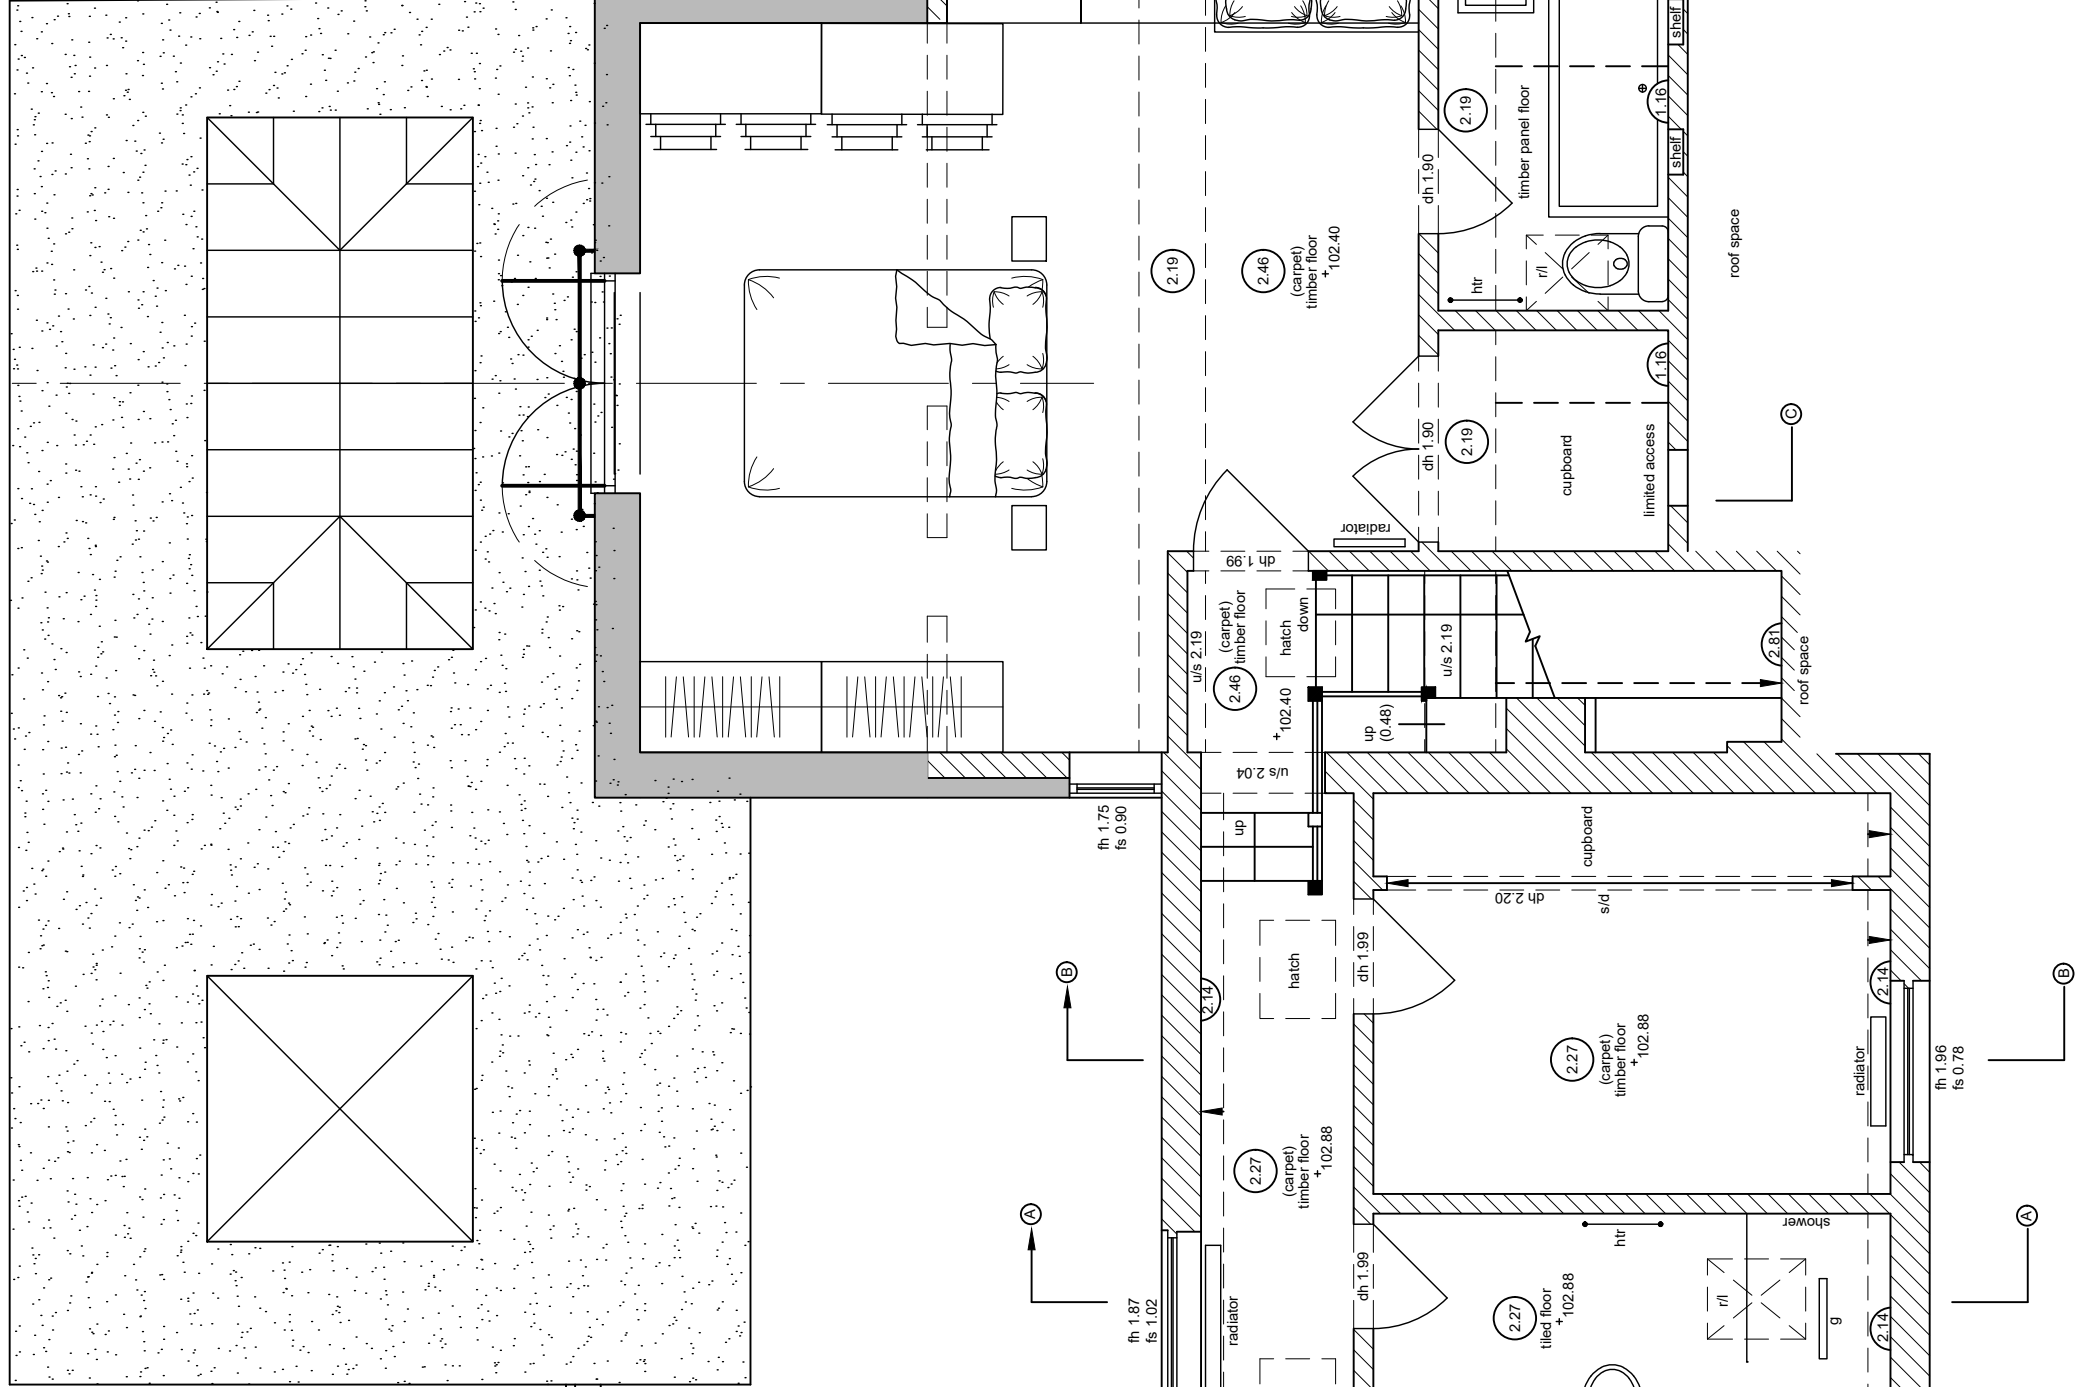

A vertical scale bar with a thick black line. There are two horizontal tick marks. The first tick mark is labeled "1 METRE" and the second tick mark is labeled "5 METRE". The word "SCALE" is written vertically to the left of the bar.

5 METRE

NOTES: 1. DO NOT SCALE FROM THIS DRAWING (EXCEPT FOR PLANNING APPLICATION PURPOSES). 2. ALL DIMENSIONS AND LEVELS TO BE CHECKED ON SITE BEFORE CARRYING OUT WORK.
3. ALL DISCREPANCIES TO BE REPORTED TO THE ARCHITECT BEFORE CARRYING OUT WORK. 4. READ WITH OTHER CONTRACT DOCUMENTS 5. IF IN DOUBT ASK.
COPY RIGHT & OWNERSHIP OF THIS DRAWING AND THE DESIGN OF THE BUILDING SHOWN ON THIS DRAWING IS VESTED IN THE ARCHITECTS WHOSE PRIOR WRITTEN
CONSENT IS REQUIRED FOR ITS USE, REPRODUCTION OR FOR COPYING TO ANY THIRD PARTY.

© COPYRIGHT - ALL RIGHTS RESERVED

PROJECT		CLIENT		
4,Church Farm Courtyard.		Bartlett		
DRAWING TITLE		COMPUTER FILE NAME		
First Floor Plan as Proposed		DWG.DWG		
E-mail michael@admarchitects.co.uk		ORIGINAL SIZE OF THIS DRAWING IS A3		
web site www.admarchitects.co.uk		DRAWING NUMBER		
DRAWN	CHECKED	DATE	SCALE - AS SCALE	RODS
BD	MB	October '25	1:50	
TRINITY, STRETTON, CHICHESTER, WEST SUSSEX, PO18 0LA, UNITED KINGDOM.		PROJECT NUMBER		REVISION
		1908		11
				-
REV.		DATE		REV.
				REVISIONS
				TEL. 01243 771166