



ORIGINAL SIZE OF THIS DRAWING IS A3

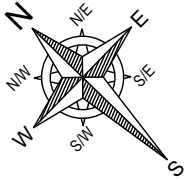

ROOF PLAN

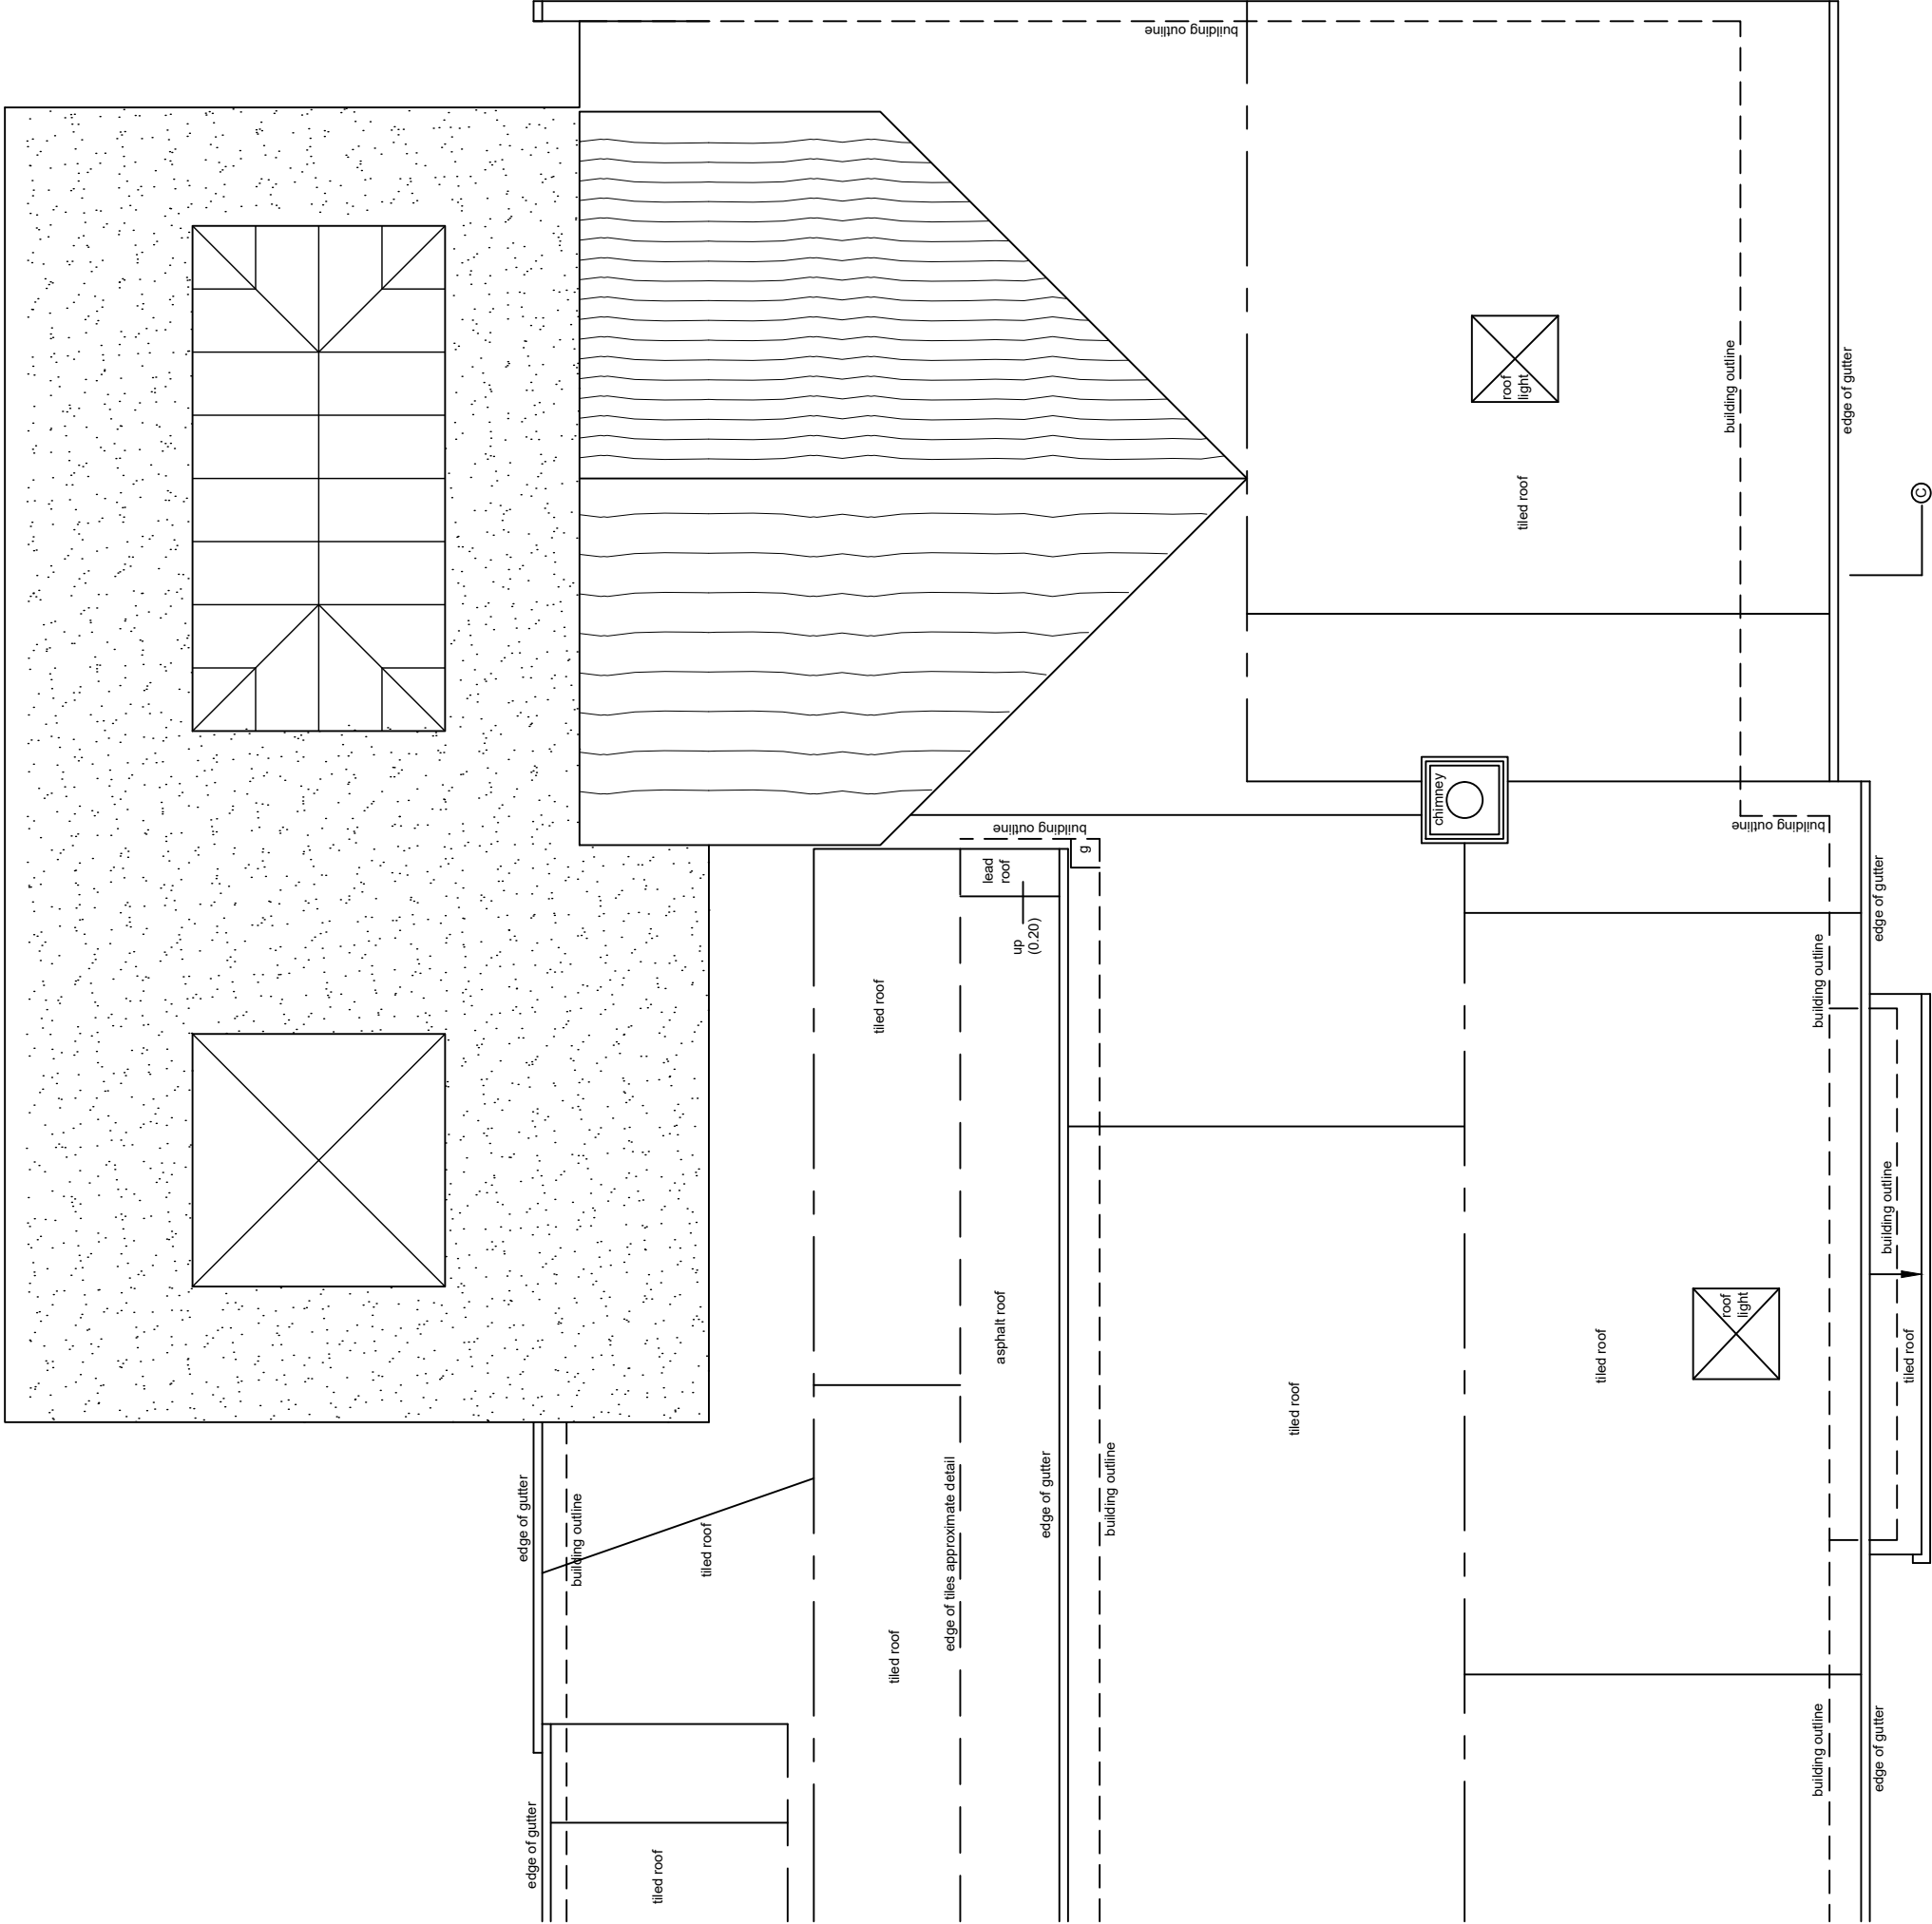

NOTES: 1. DO NOT SCALE FROM THIS DRAWING (EXCEPT FOR PLANNING APPLICATION PURPOSES). 2. ALL DIMENSIONS AND LEVELS TO BE CHECKED ON SITE BEFORE CARRYING OUT WORK.
3. ALL DISCREPANCIES TO BE REPORTED TO THE ARCHITECT BEFORE CARRYING OUT WORK. 4. READ WITH OTHER CONTRACT DOCUMENTS S.I.F IN DOUBT ASK.
COPY RIGHT & OWNERSHIP OF THIS DRAWING AND THE DESIGN OF THE BUILDING SHOWN ON THIS DRAWING IS VESTED IN THE ARCHITECTS WHOSE PRIOR WRITTEN
CONSENT IS REQUIRED FOR ITS USE, REPRODUCTION OR FOR COPYING TO ANY THIRD PARTY.

© COPYRIGHT - ALL RIGHTS RESERVED

PROJECT		CLIENT	
4,Church Farm Courtyard.		Bartlett	
DRAWING TITLE		COMPUTER FILE NAME	DWG.DWG
		ORIGINAL SIZE OF THIS DRAWING IS A3	
DRAWING NUMBER		PROJECT NUMBER	1908
		ACTUAL DRAWING NUMBER	12
DRAWN		CHECKED	DATE
BD		MB	October '25
SCALE - AS SCALE		RODS	1:50
TRINITY, STRETTON, CHICHESTER, WEST SUSSEX, PO18 0LA, UNITED KINGDOM.		TEL.	01243 771166