
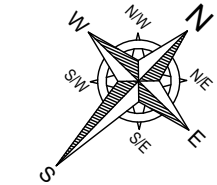


ORIGINAL SIZE OF THIS DRAWING IS A3

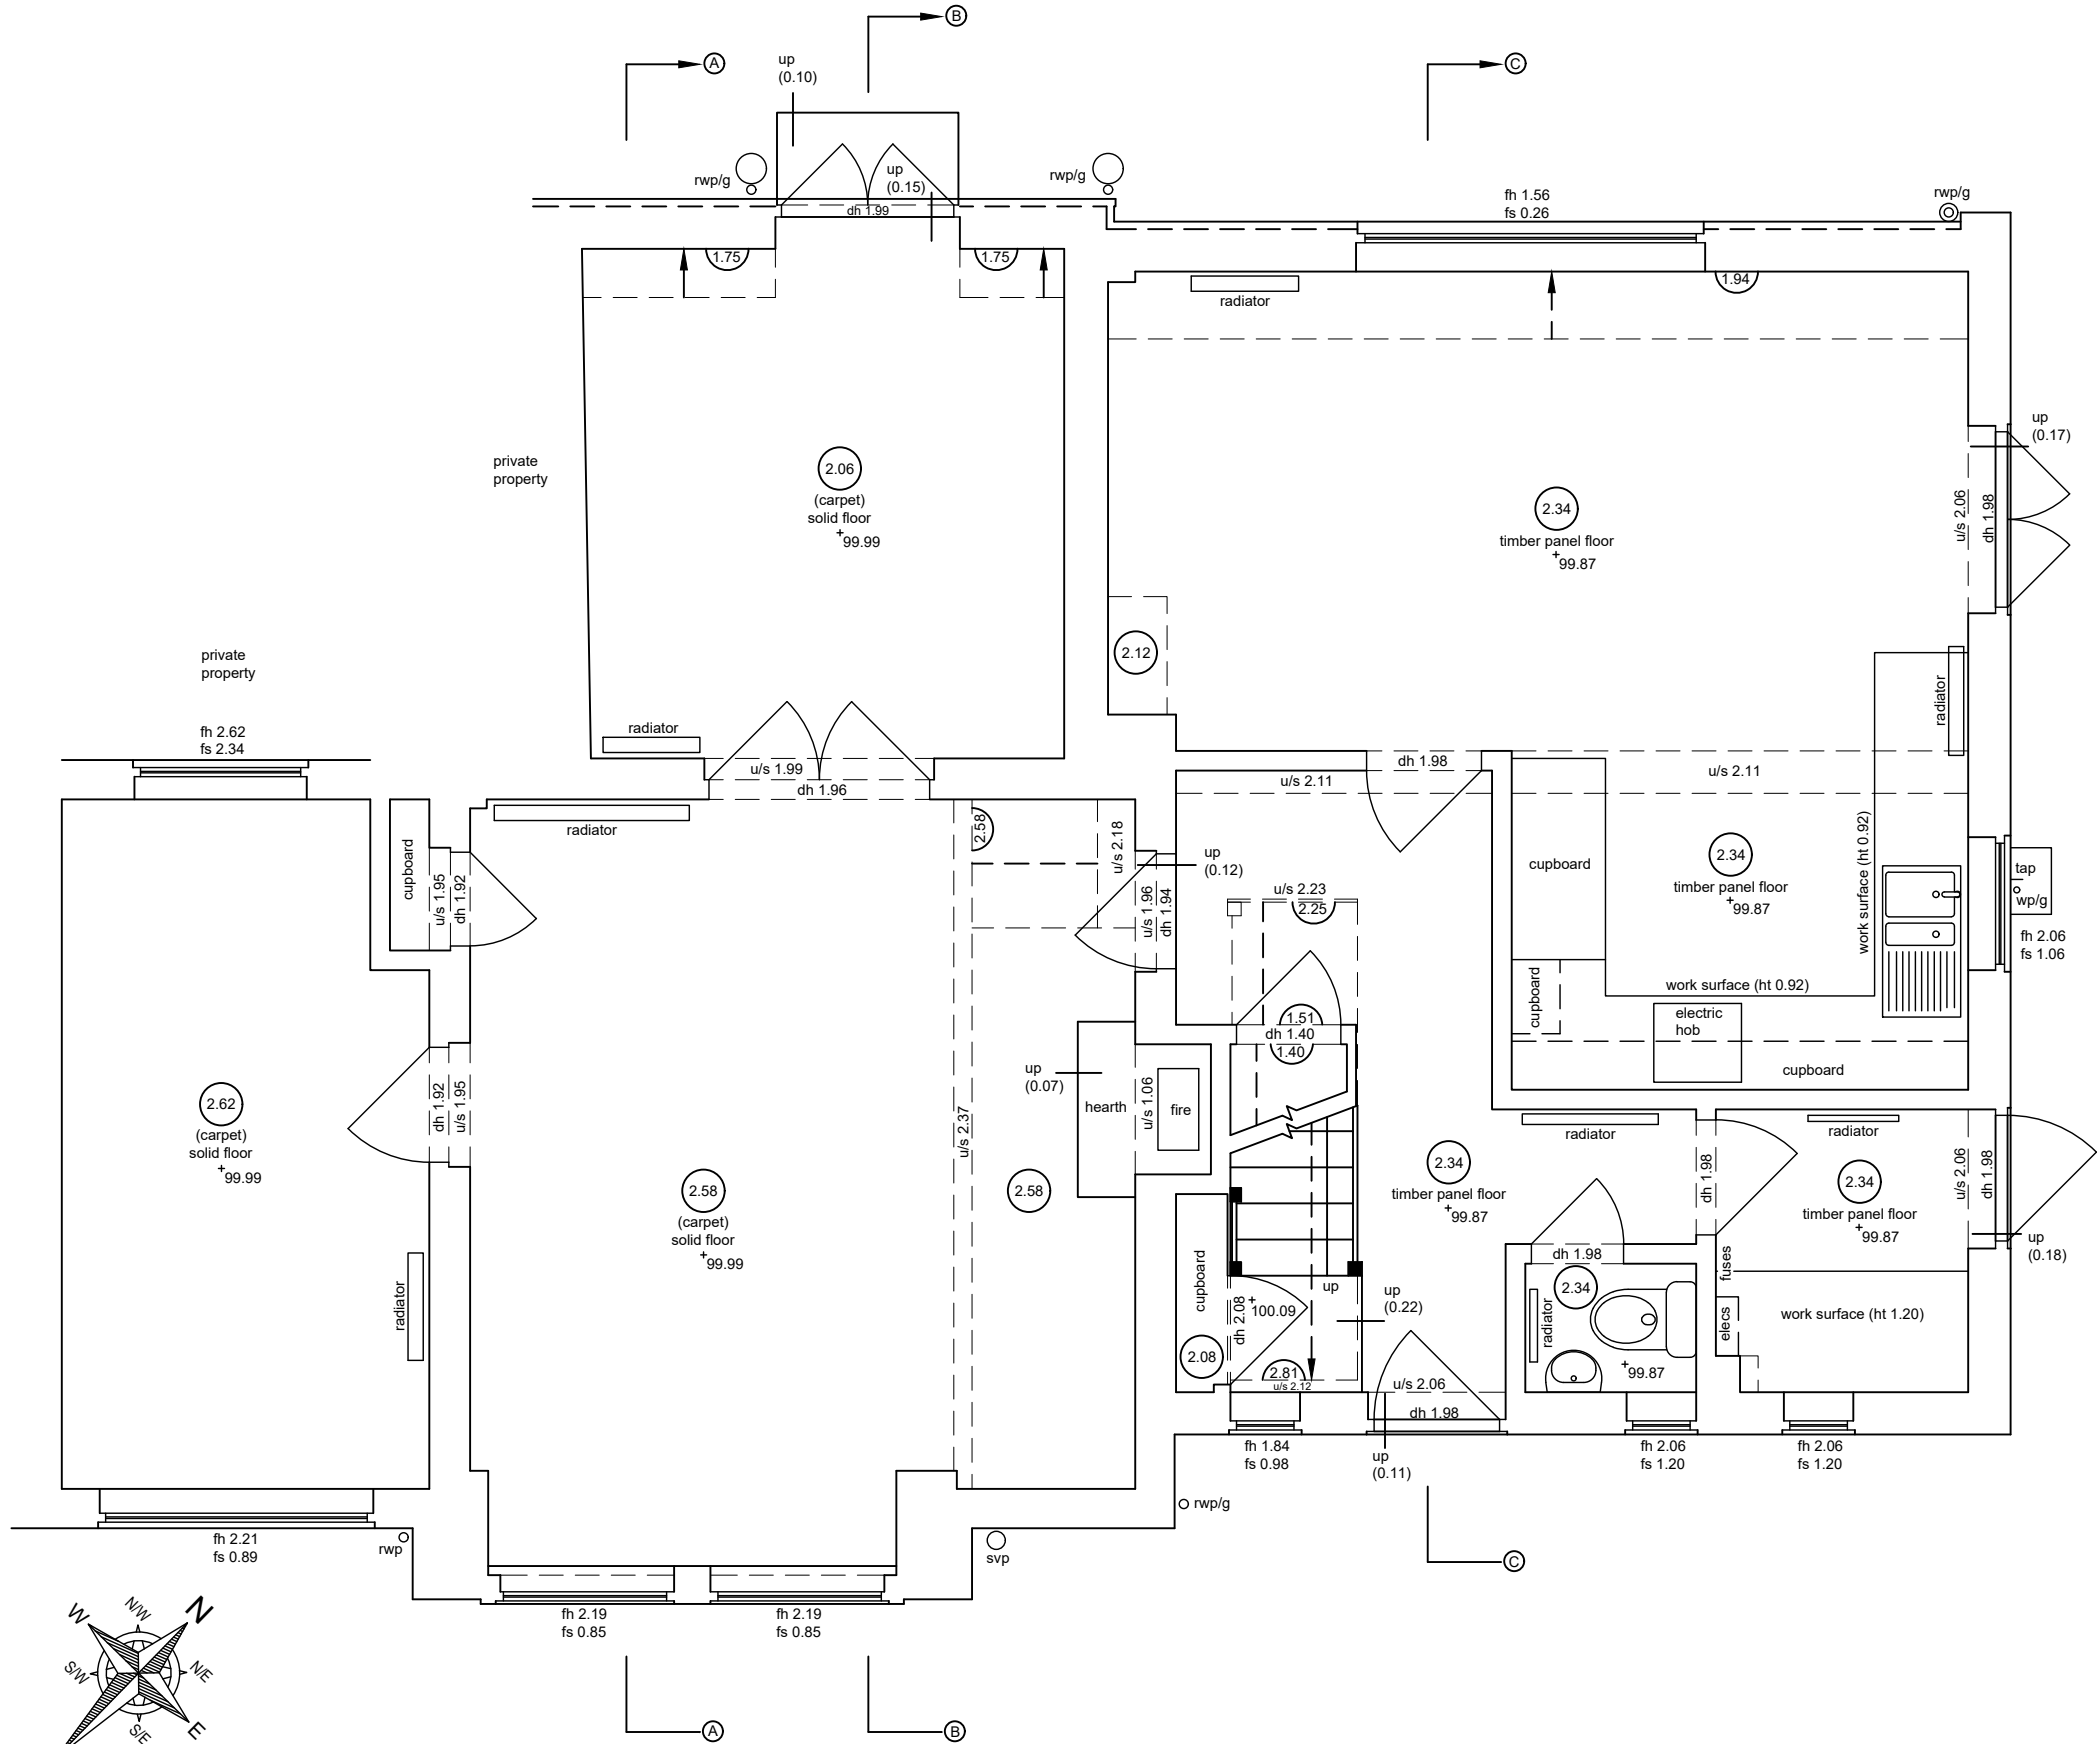

SCALE
1 METRE
5 METRE

E-mail michael@admarchitects.co.uk
web site www.admarchitects.co.uk

PROJECT 4, Church Farm Courtyard.				CLIENT Bartlett		
DRAWING TITLE Ground Floor Plan as Existing				COMPUTER FILE NAME DWG.DWG ORIGINAL SIZE OF THIS DRAWING IS A3		
DRAWN BD				DRAWING NUMBER 1908		
CHECKED MB				ACTUAL DRAWING NUMBER 06		
DATE October '25				REVISION -		
SCALE - AS SCALE RODS 1:50				PROJECT NUMBER 1908		
TRINITY, STRETINGTON, CHICHESTER, WEST SUSSEX, PO18 0LA, UNITED KINGDOM.				TEL. 01243 771166		

© COPYRIGHT - ALL RIGHTS RESERVED

ARCHITECTS
DESIGN
&
MANAGEMENT

REV. | DATE | REVISIONS

NOTES: 1. DO NOT SCALE FROM THIS DRAWING (EXCEPT FOR PLANNING APPLICATION PURPOSES). 2. ALL DIMENSIONS AND LEVELS TO BE CHECKED ON SITE BEFORE CARRYING OUT WORK.
3. ALL DISCREPANCIES TO BE REPORTED TO THE ARCHITECT BEFORE CARRYING OUT WORK. 4. READ WITH OTHER CONTRACT DOCUMENTS 5. IF IN DOUBT ASK.
COPY RIGHT & OWNERSHIP OF THIS DRAWING AND THE DESIGN OF THE BUILDING SHOWN ON THIS DRAWING IS VESTED IN THE ARCHITECTS WHOSE PRIOR WRITTEN
CONSENT IS REQUIRED FOR ITS USE, REPRODUCTION OR FOR COPYING TO ANY THIRD PARTY.