



- NOTES
- DO NOT SCALE OFF THIS DRAWING EXCEPT FOR PLANNING PURPOSES
 - CHECK ALL DIMENSIONS ON SITE BEFORE ANY WORK IS COMMENCED
 - ALL GOODS MATERIALS AND WORKMANSHIP MUST CONFORM WITH CURRENT BUILDING REGULATIONS, BRITISH STANDARDS AND CODES OF PRACTICE
 - COPYRIGHT OF THIS DRAWING IS RETAINED BY THE ARCHITECT AND IT MUST NOT BE REPRODUCED WITHOUT WRITTEN CONSENT

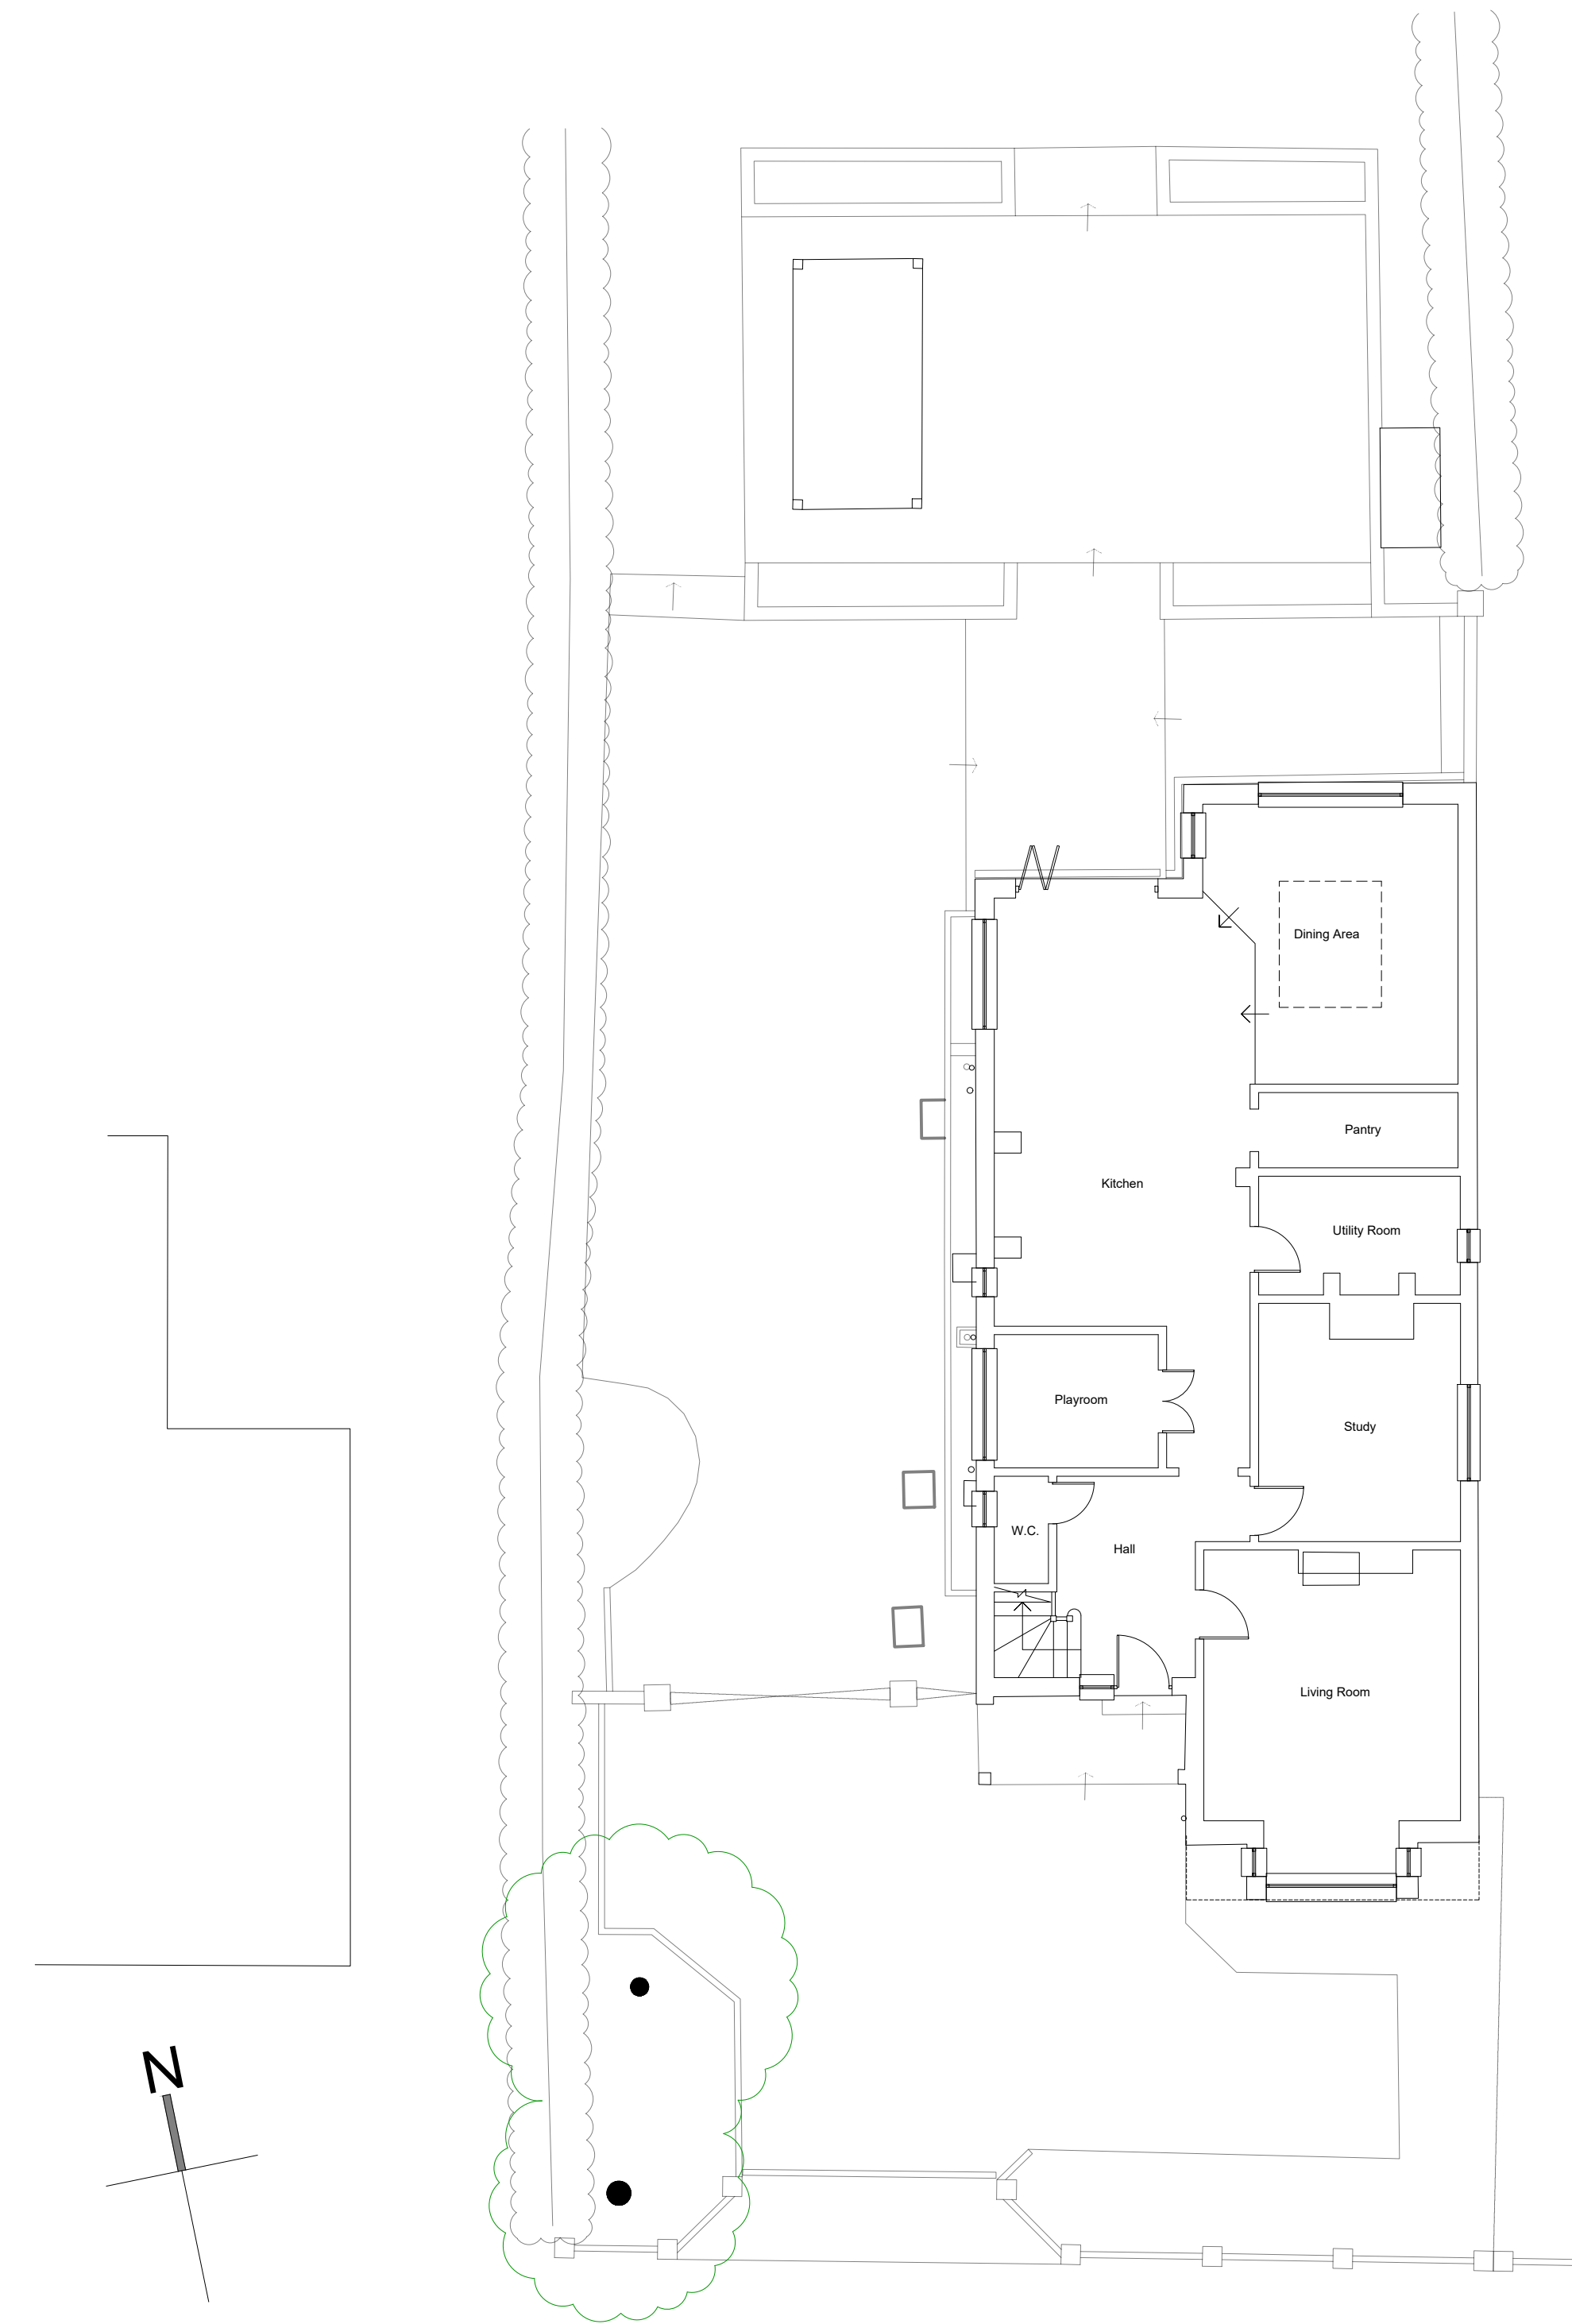

Existing Site Plan @ 1:100




Existing First Floor Plan @ 1:100

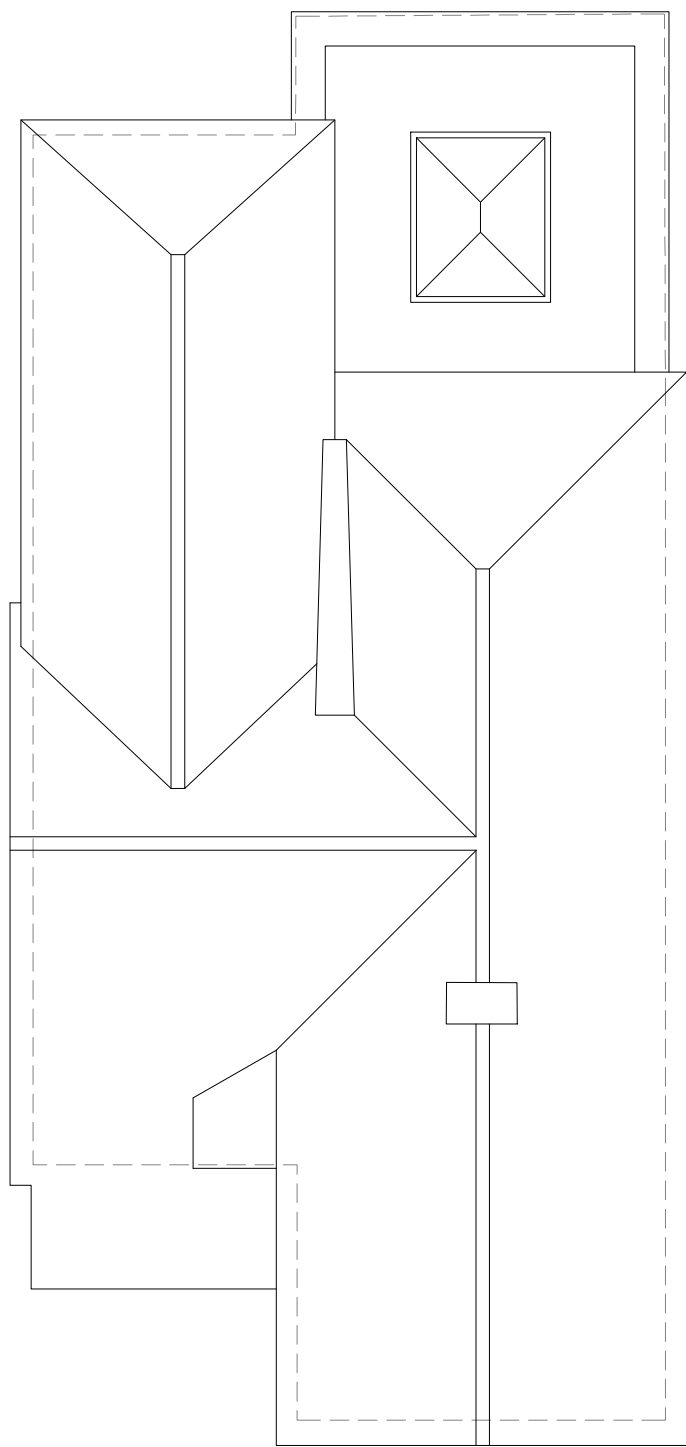

Existing Roof Plan @ 1:100

Scale Bar @ 1:100

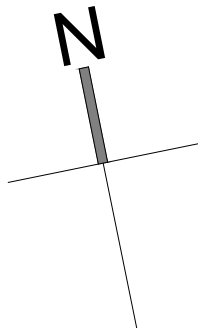

REV	DATE	BY	AMENDMENT
folkes architects 1 01903 89829 info@folkesarchitects.co.uk The Old Forge 6 Church Street Storrington West Sussex RH20 4LA			
CLIENT Kathryn and Suzi Cearns			
JOB TITLE 51 Depot Road Horsham West Sussex RH13 5HE			
DRAWING TITLE Existing Site Plan, First Floor and Roof Plan			
PROJECT STAGE PLANNING			
DRAWING STATUS PLANNING NOT FOR CONSTRUCTION USE UNLESS STATED AS 'CONSTRUCTION'			
DATE JUN '25	SCALE 1:100 @ A1	DRAWN BY HG CHECKED BY MF	
JOB NO. 25027	DRAWING NO. 3.02	REVISION	