


NOTES

- DO NOT SCALE OFF THIS DRAWING EXCEPT FOR PLANNING PURPOSES
- CHECK ALL DIMENSIONS ON SITE BEFORE ANY WORK IS COMMENCED
- ALL GOODS MATERIALS AND WORKMANSHIP MUST CONFORM WITH CURRENT BUILDING REGULATIONS, BRITISH STANDARDS AND CODES OF PRACTICE
- COPYRIGHT OF THIS DRAWING IS RETAINED BY THE ARCHITECT AND IT MUST NOT BE REPRODUCED WITHOUT WRITTEN CONSENT

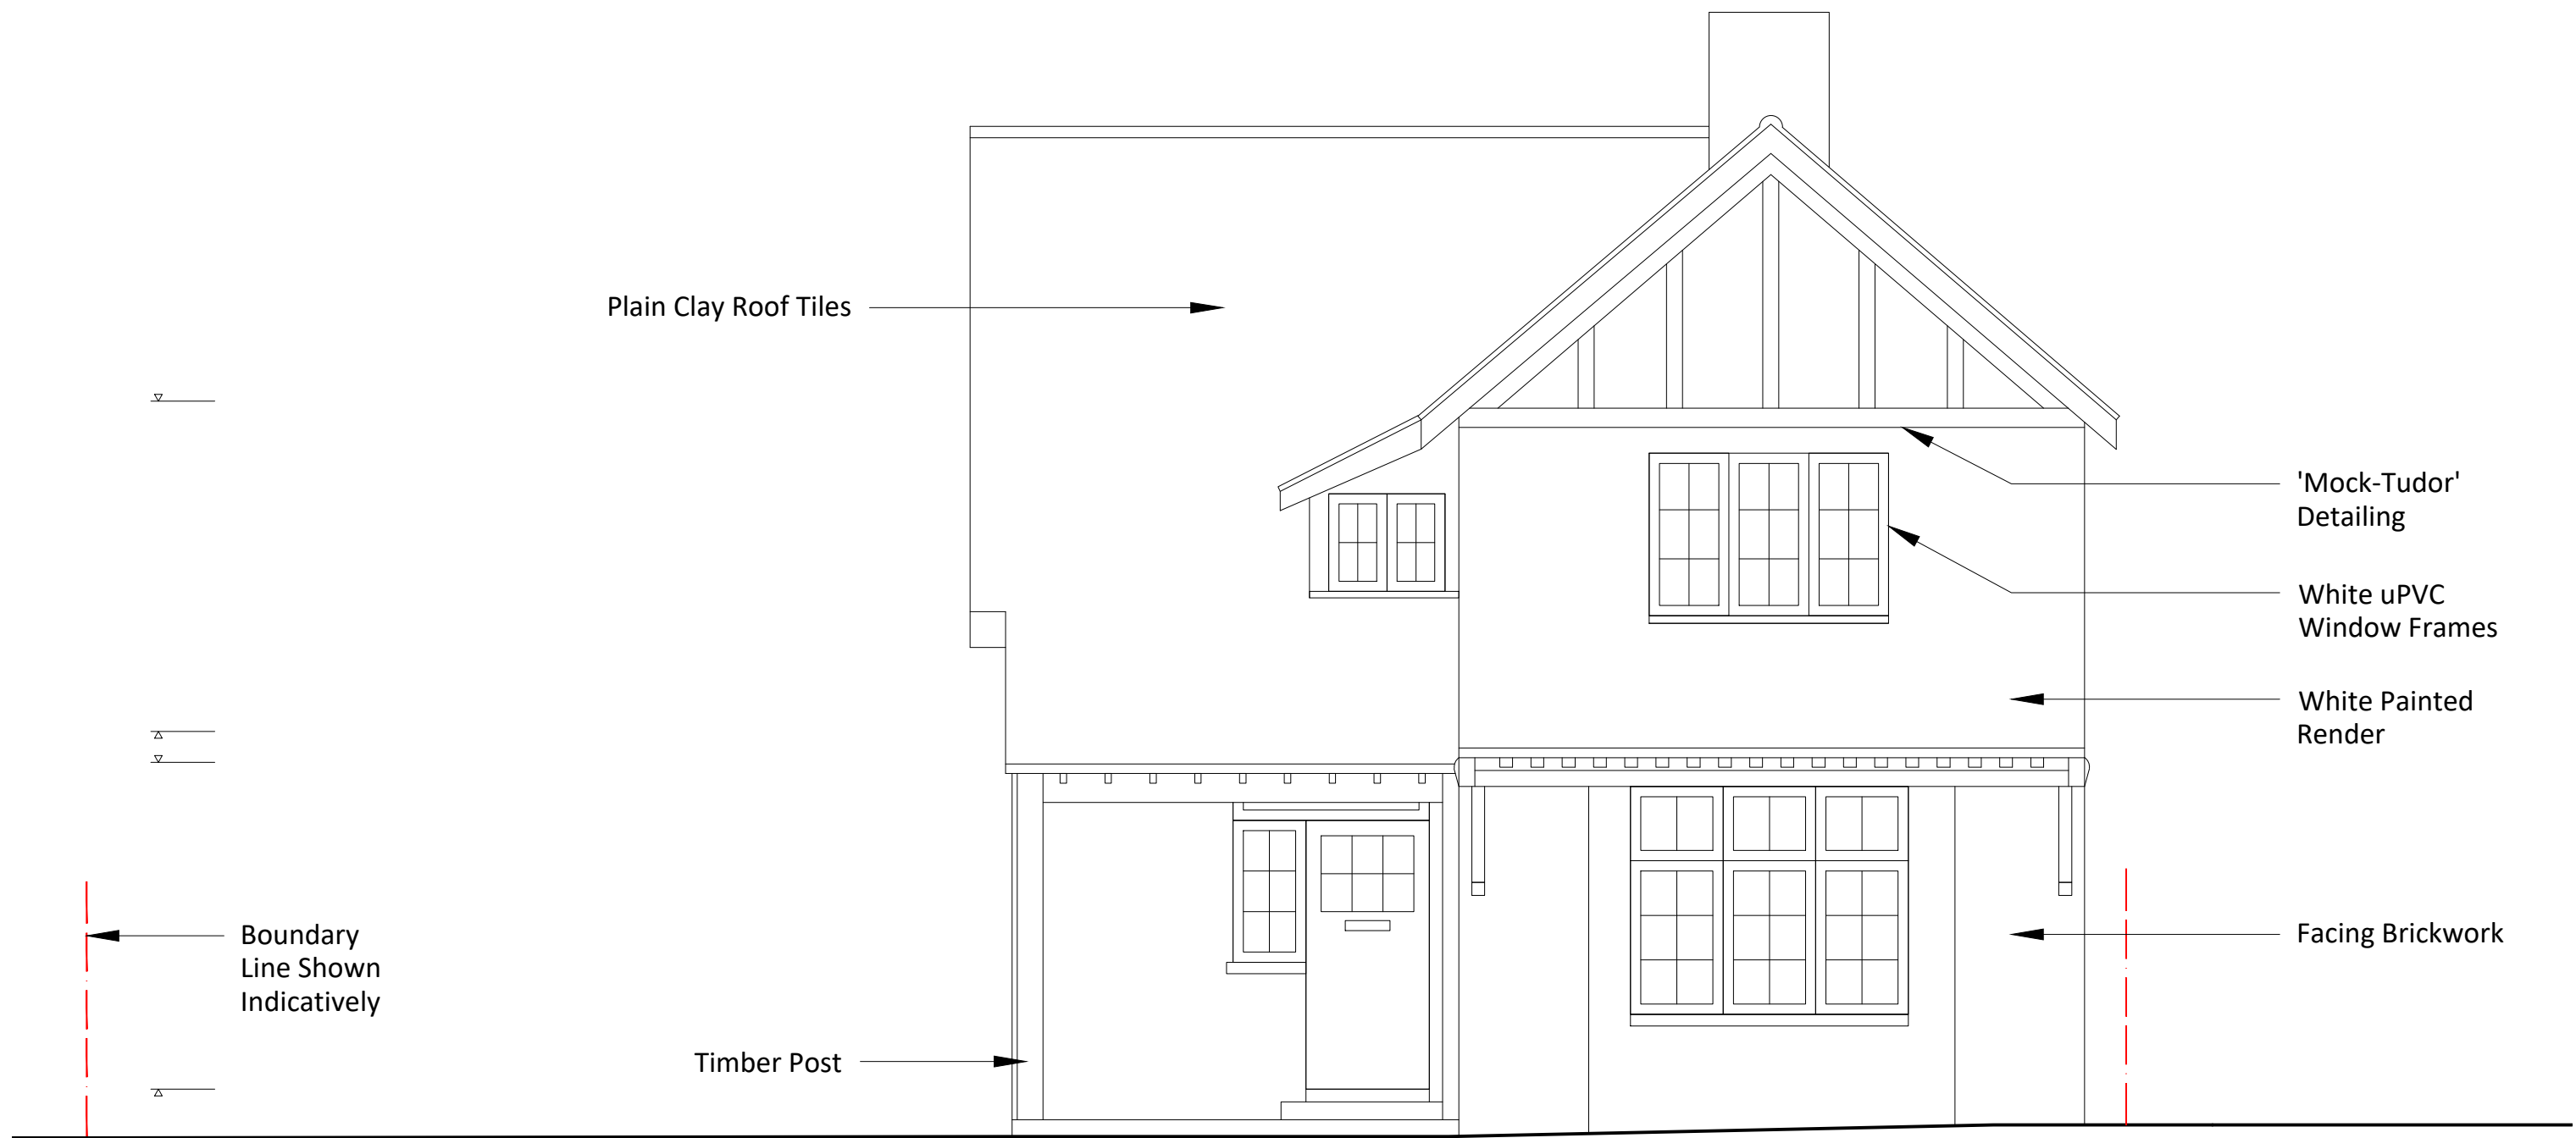

Existing South Elevation @ 1:50



Existing North Elevation @ 1:50



Existing West Elevation @ 1:50




Existing Street Scene Elevation @ 1:100

Scale Bar @ 1:50



Scale Bar @ 1:100

 

REV	DATE	BY	AMENDMENT
 folkes architects 1 01903 89829 info@folkesarchitects.co.uk The Old Forge 6 Church Street Storrington West Sussex RH20 4LA			
CLIENT Kathryn and Suzi Cearns			
JOB TITLE 51 Depot Road Horsham West Sussex RH13 5HE			
DRAWING TITLE Existing Elevations			
PROJECT STAGE PLANNING			
DRAWING STATUS PLANNING NOT FOR CONSTRUCTION USE UNLESS STATED AS 'CONSTRUCTION'			
DATE JUN '25	SCALE SCALES @ A1	DRAWN BY HG	CHECKED BY MF
JOB NO. 25027	DRAWING NO. 3.03	REVISION	