


NOTES

- DO NOT SCALE OFF THIS DRAWING EXCEPT FOR PLANNING PURPOSES
- CHECK ALL DIMENSIONS ON SITE BEFORE ANY WORK IS COMMENCED
- ALL GOODS MATERIALS AND WORKMANSHIP MUST CONFORM WITH CURRENT BUILDING REGULATIONS, BRITISH STANDARDS AND CODES OF PRACTICE
- COPYRIGHT OF THIS DRAWING IS RETAINED BY THE ARCHITECT AND IT MUST NOT BE REPRODUCED WITHOUT WRITTEN CONSENT

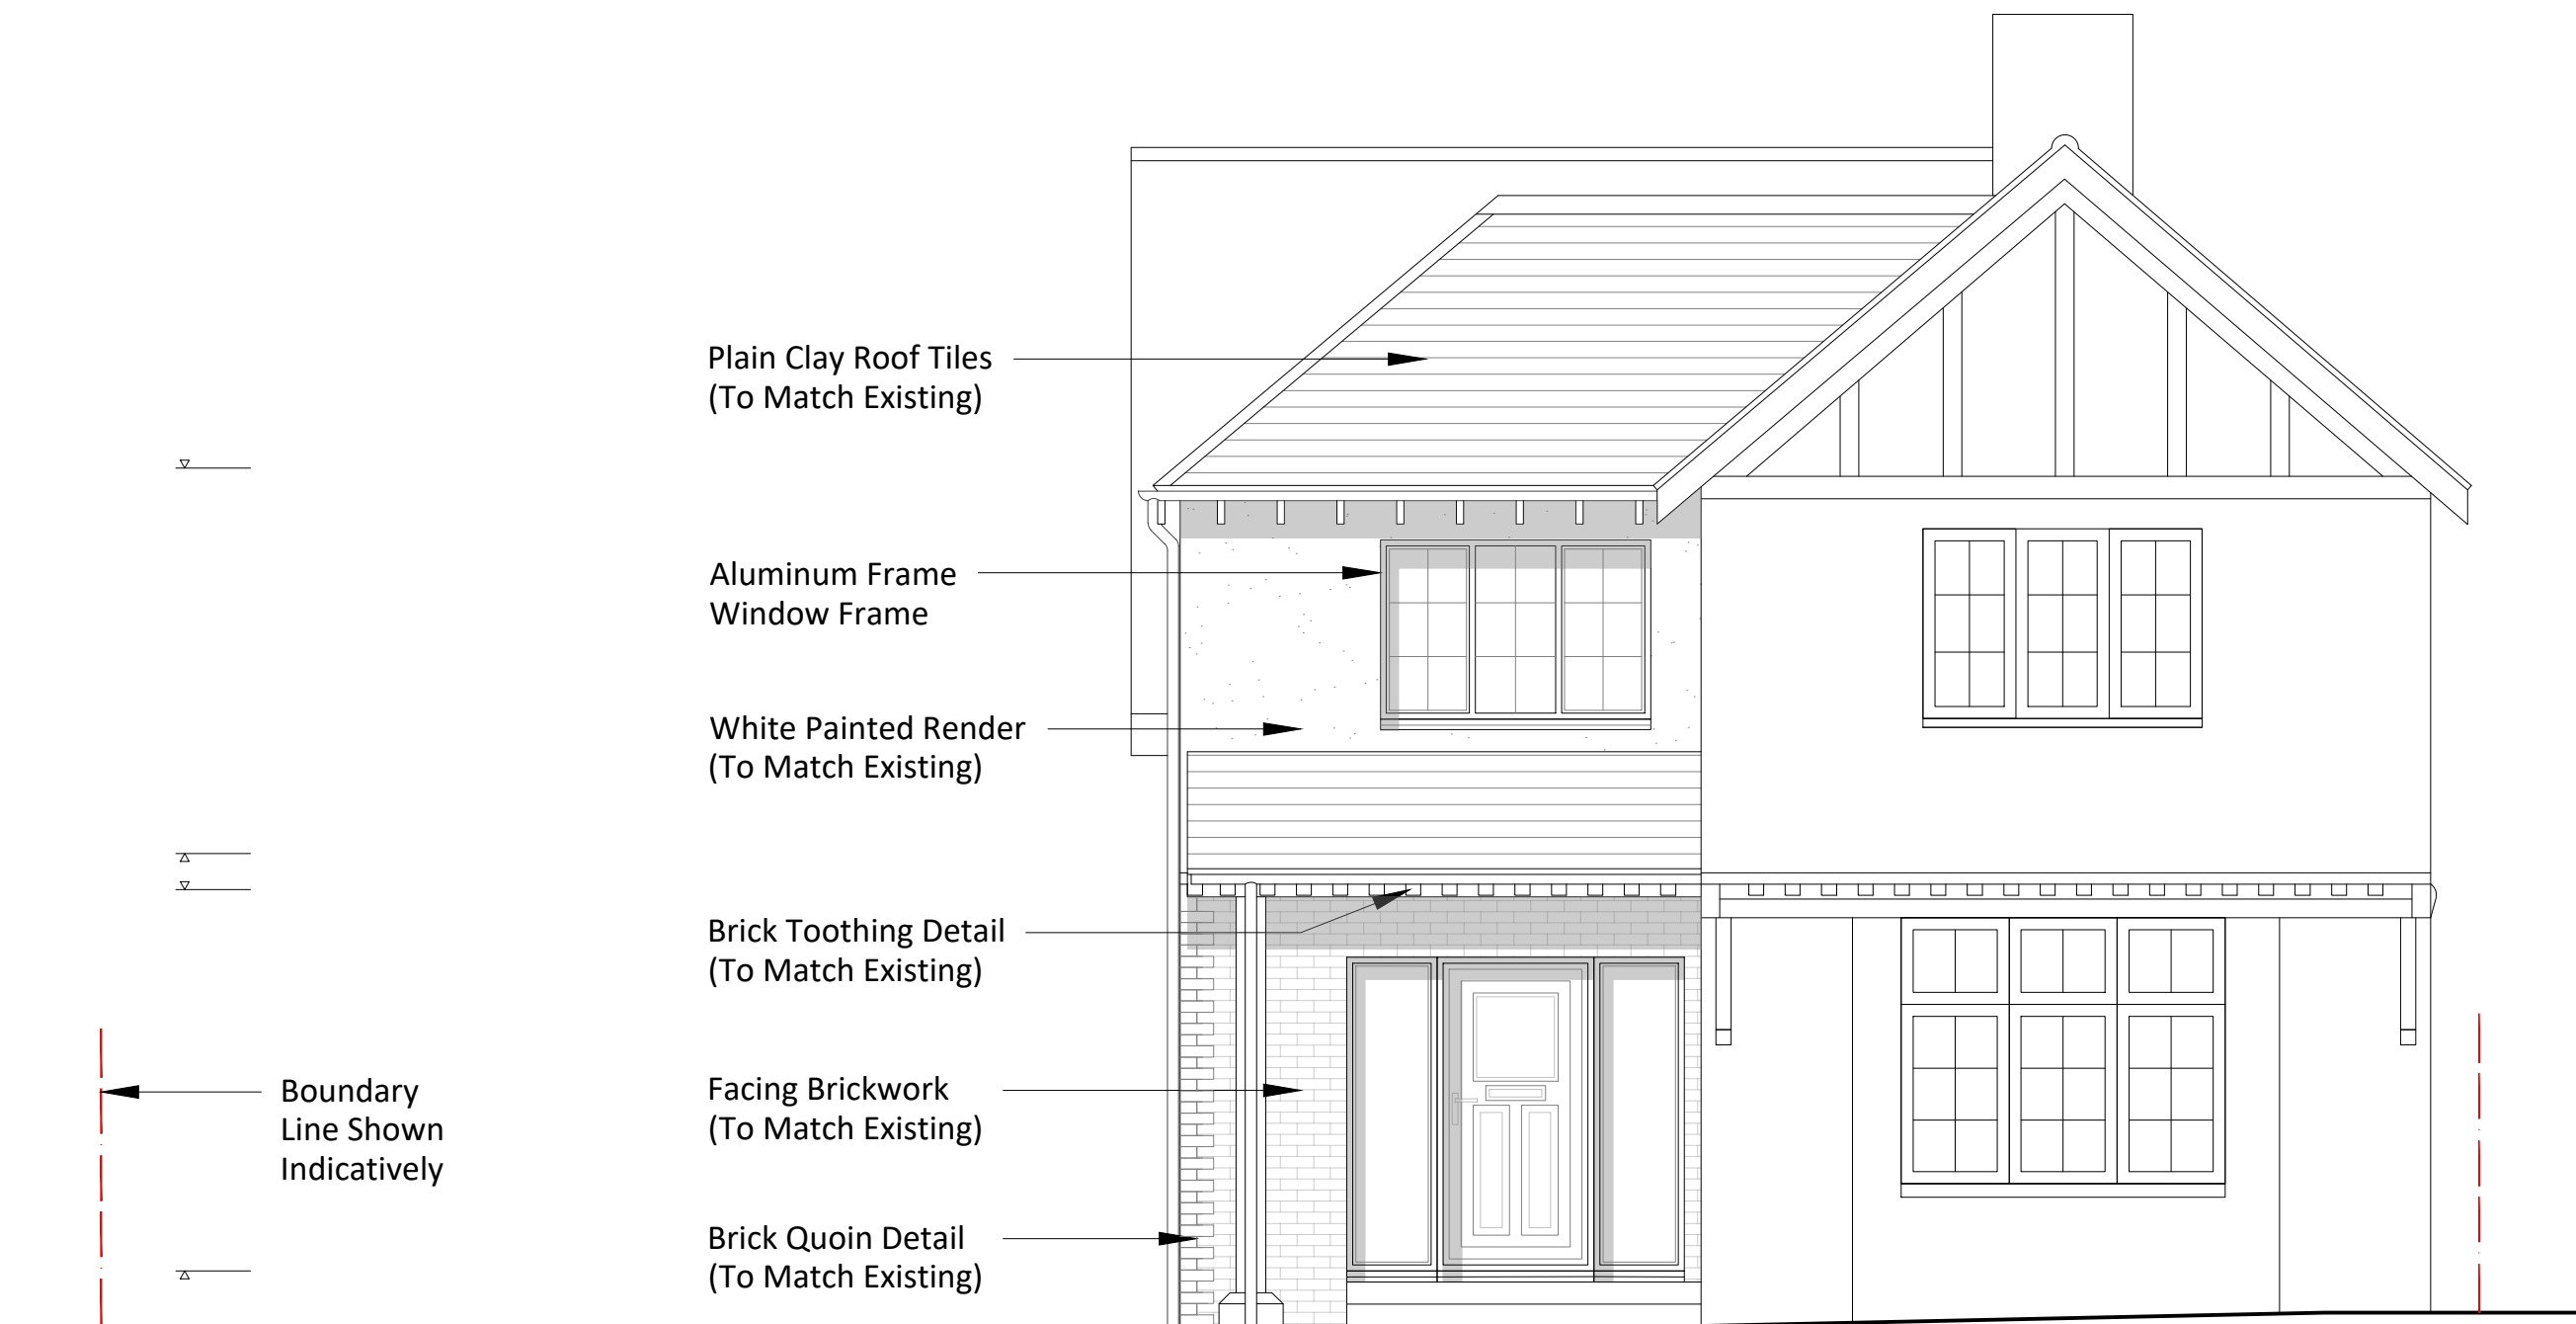

Proposed South Elevation @ 1:50



Proposed North Elevation @ 1:50



Proposed West Elevation @ 1:50



Proposed Street Scene Elevation @ 1:100

Scale Bar @ 1:50



Scale Bar @ 1:100



B	Dec'25	HG	Changes to fenestration
A	Dec'25	HG	Changes to fenestration
REV	DATE	BY	AMENDMENT
 folkes architects 1 01903 89829 info@folkesarchitects.co.uk The Old Forge 6 Church Street Storrington West Sussex RH12 4LA			
CLIENT			
Kathryn and Suzi Cearns			
JOB TITLE			
51 Depot Road			
Horsham			
West Sussex			
RH13 5HE			
DRAWING TITLE			
Proposed Elevations			
PROJECT STAGE			
PLANNING			
DRAWING STATUS			
PLANNING			
NOT FOR CONSTRUCTION USE UNLESS STATED AS 'CONSTRUCTION'			
DATE	NOV '25	SCALE	SCALES @ A1
DRAWN BY	HG	CHECKED BY	MF
JOB NO.	25027	DRAWING NO.	3.05
REVISION	B		