




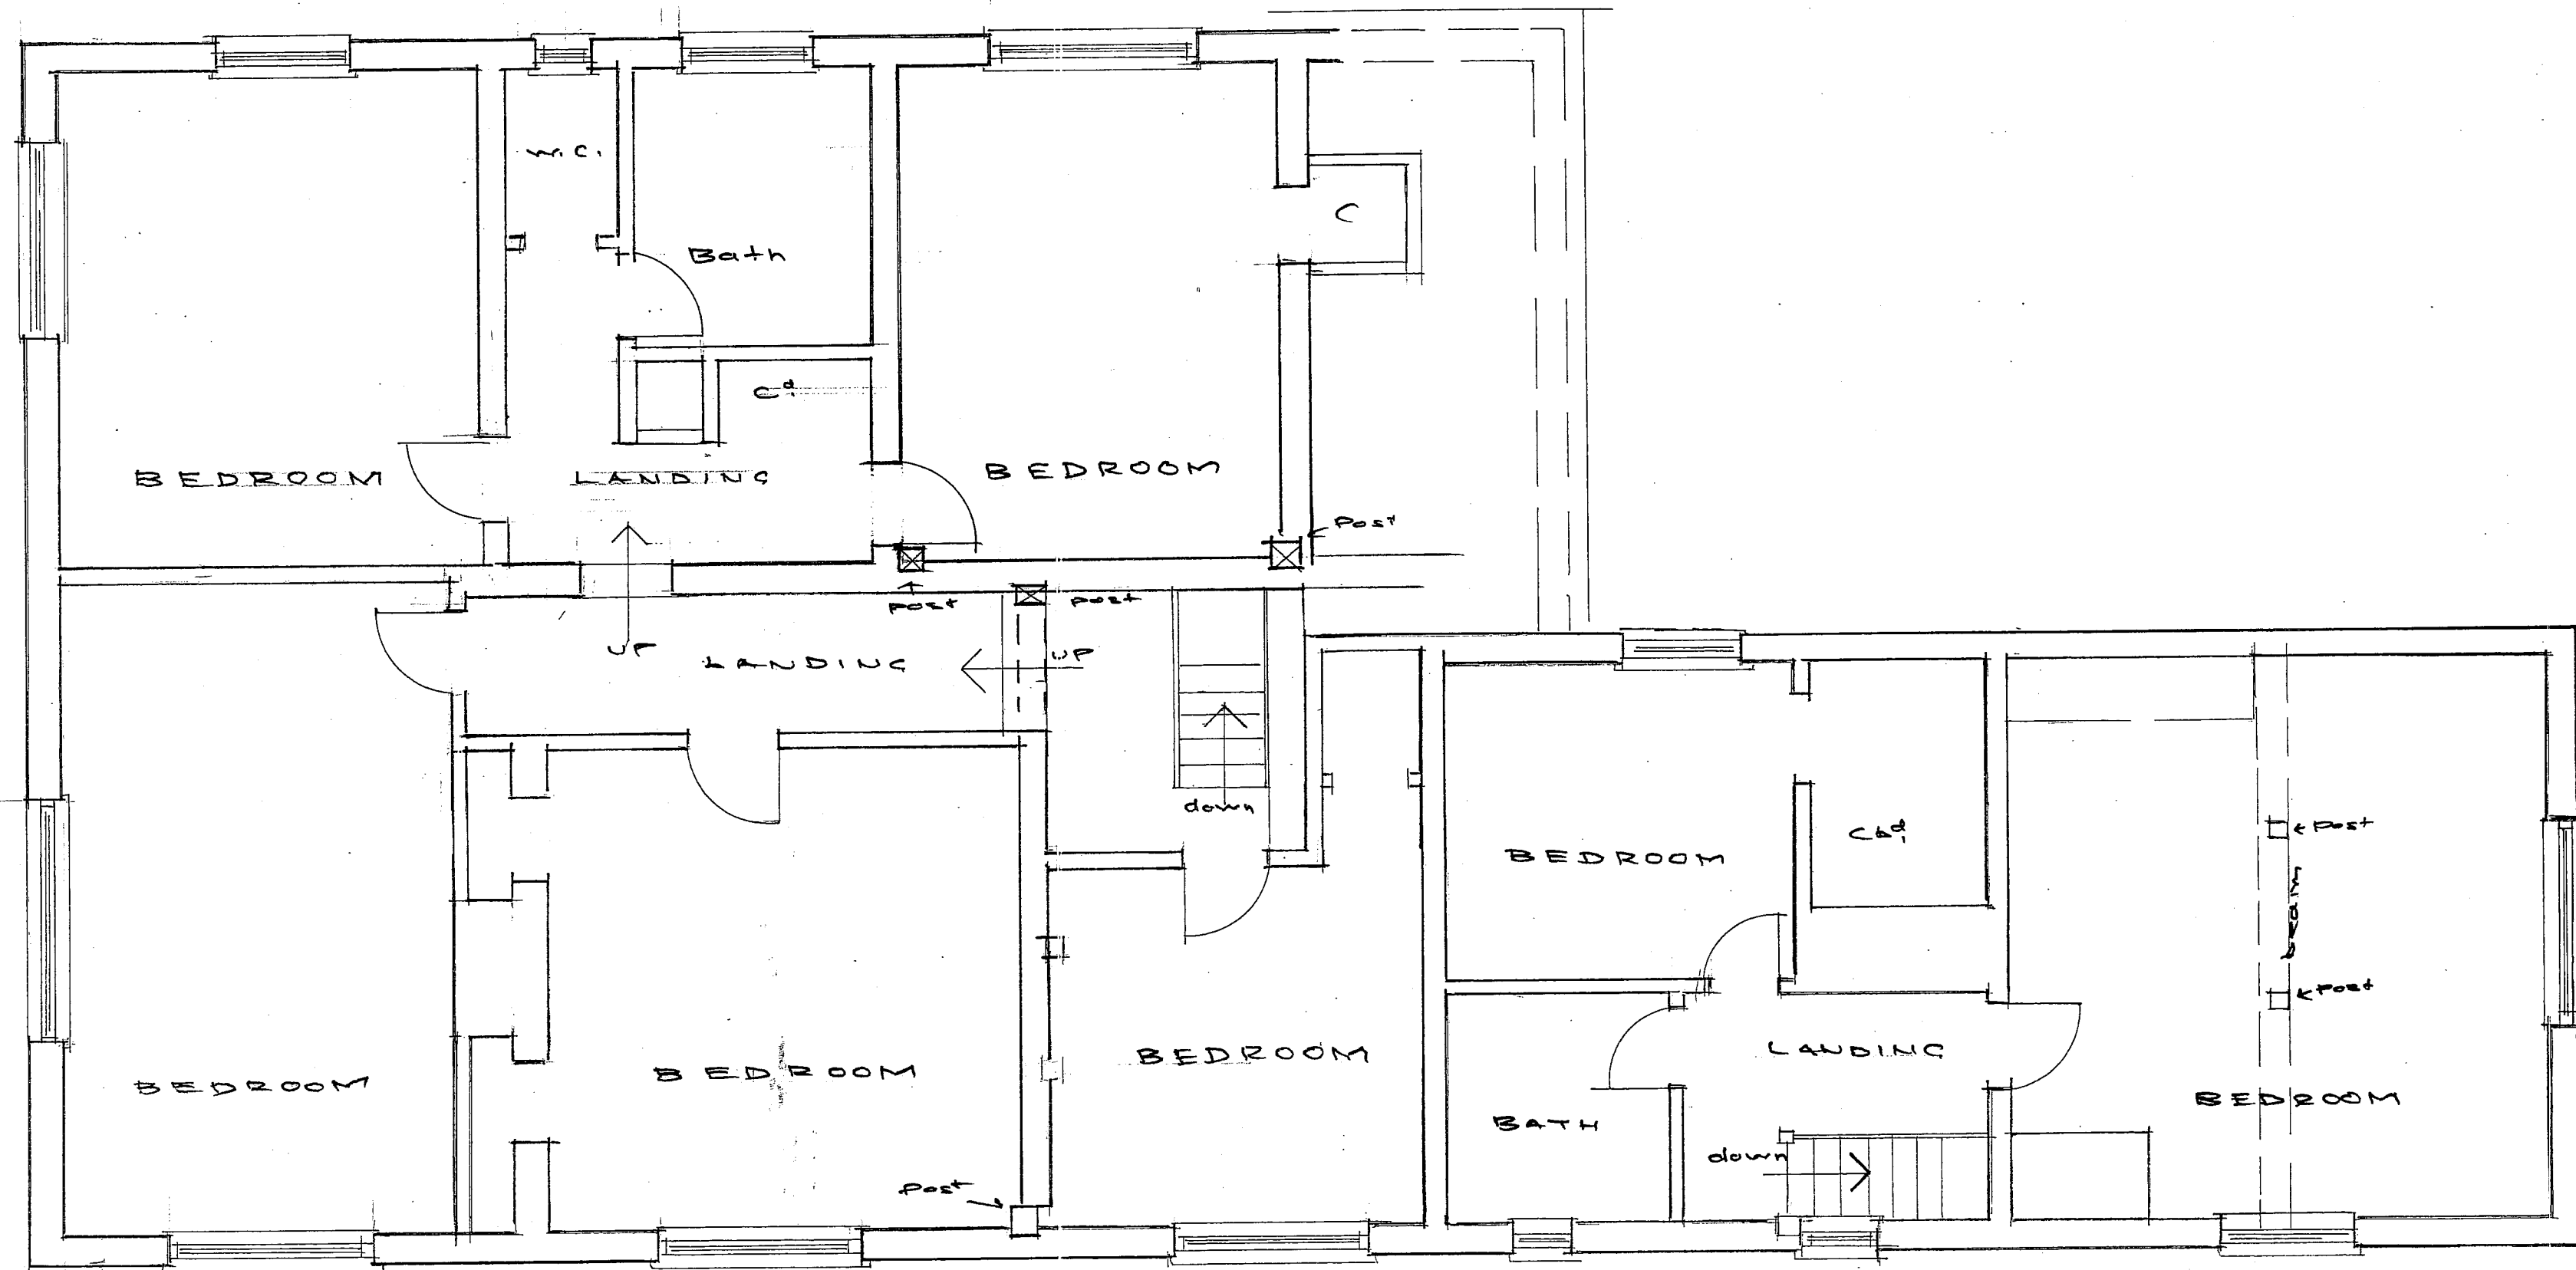


← WYCKHAM FARM HOUSE ————— WYCKHAM FARM COTTAGE →
FIRST FLOOR PLAN

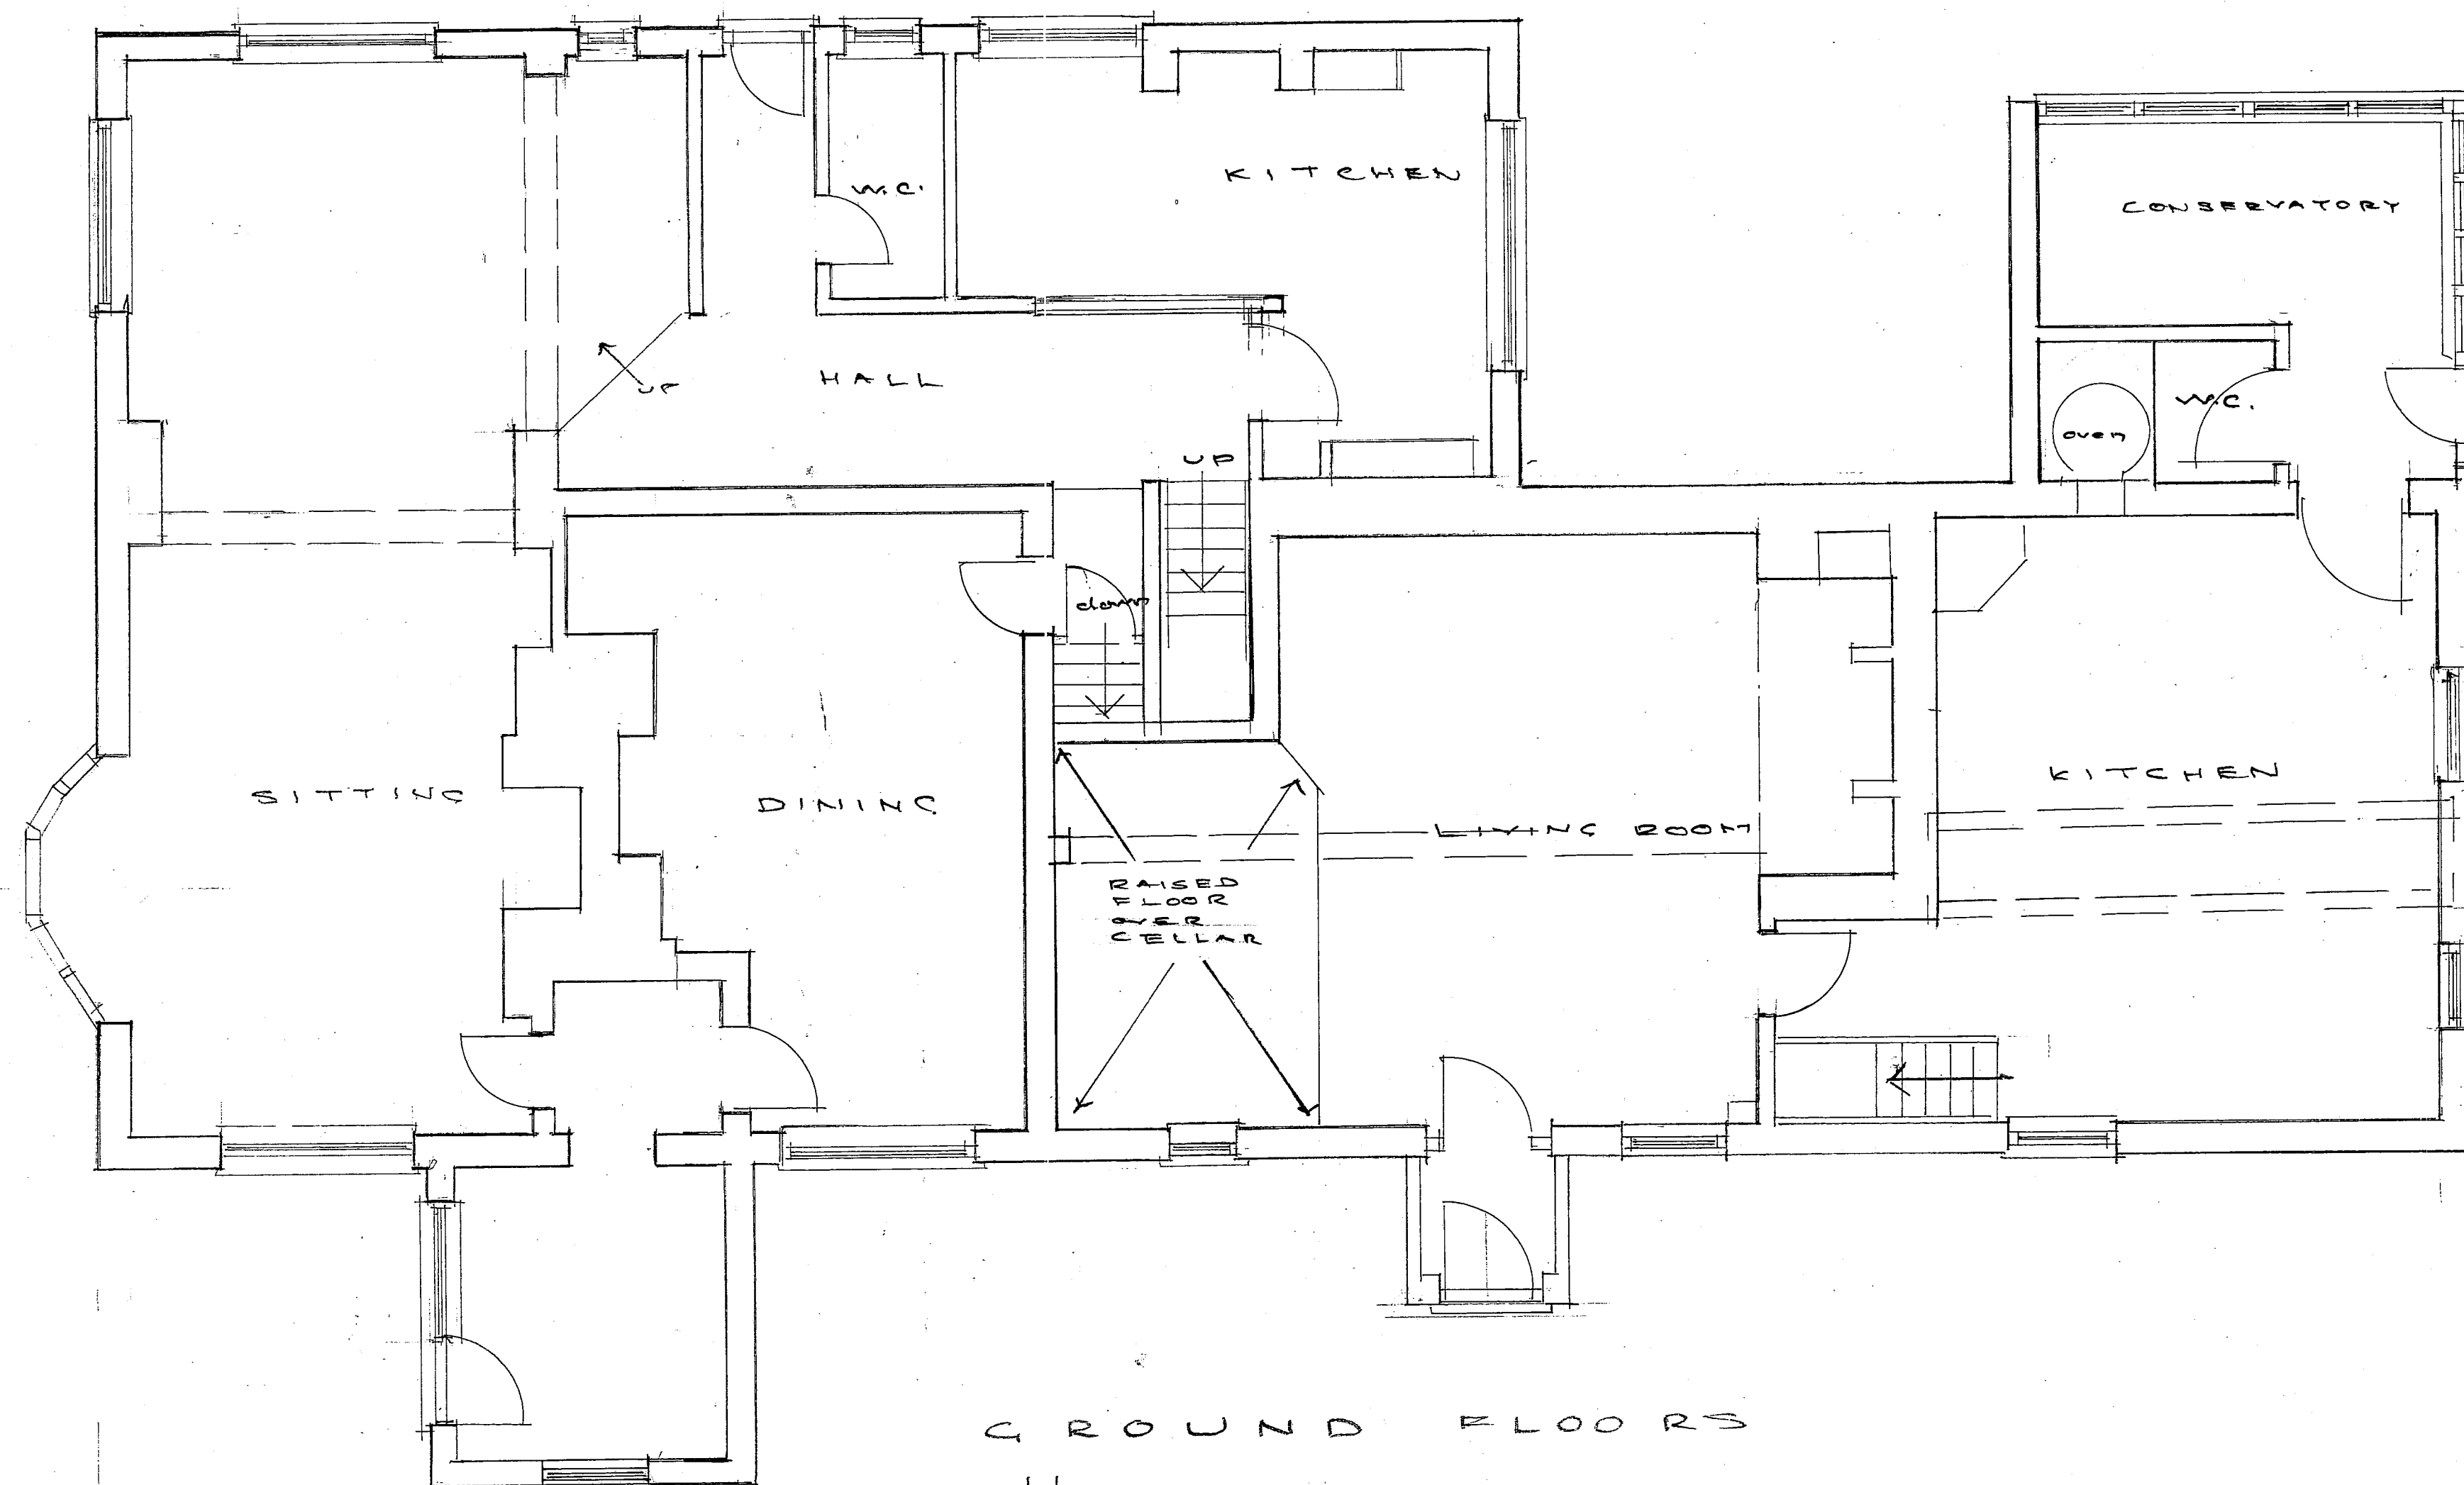

← WYCKHAM FARM HOUSE ————— WYCKHAM FARM COTTAGE →
GROUND FLOORS

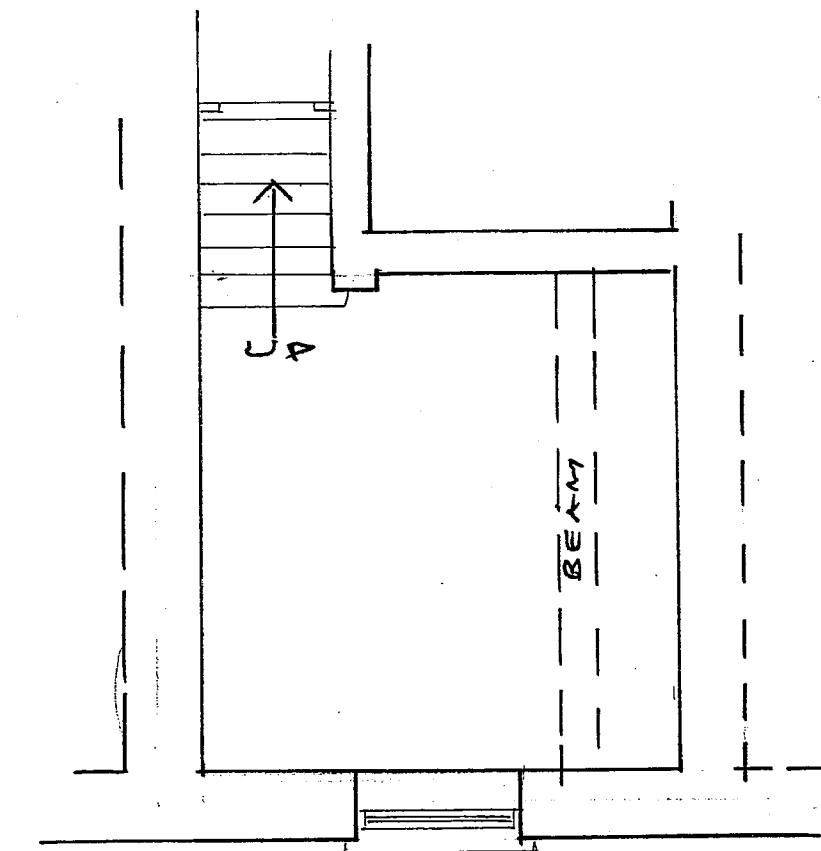

BASEMENT

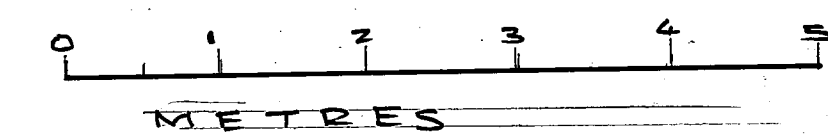

PLANS AS EXISTING			
PROJECT: Alterations to realign party wall to original positions			
Philip J Clay ARCHITECTURAL DESIGN TELEPHONE -01903 815889			
Wyckham Farm Cottage Kings Barn lane Steyning West Sussex BN44 3YW			
CLIENTS: Mr and Mrs Burfield	Scale/plan size 1:50 at A1	DWG No:- 2352 - 1	P.J.Clay Feb. 2026