


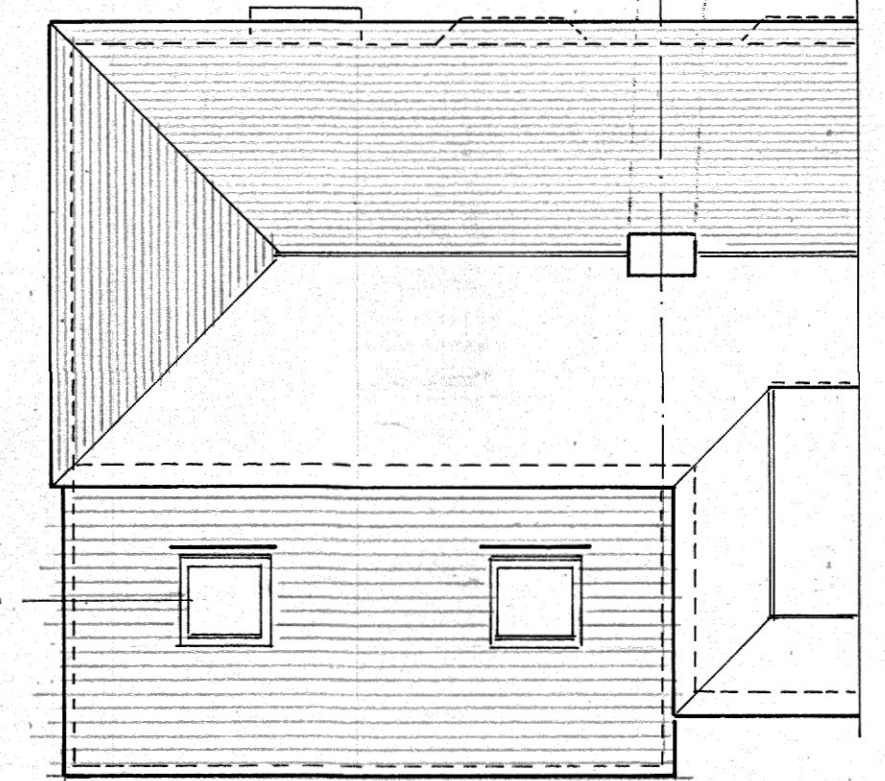


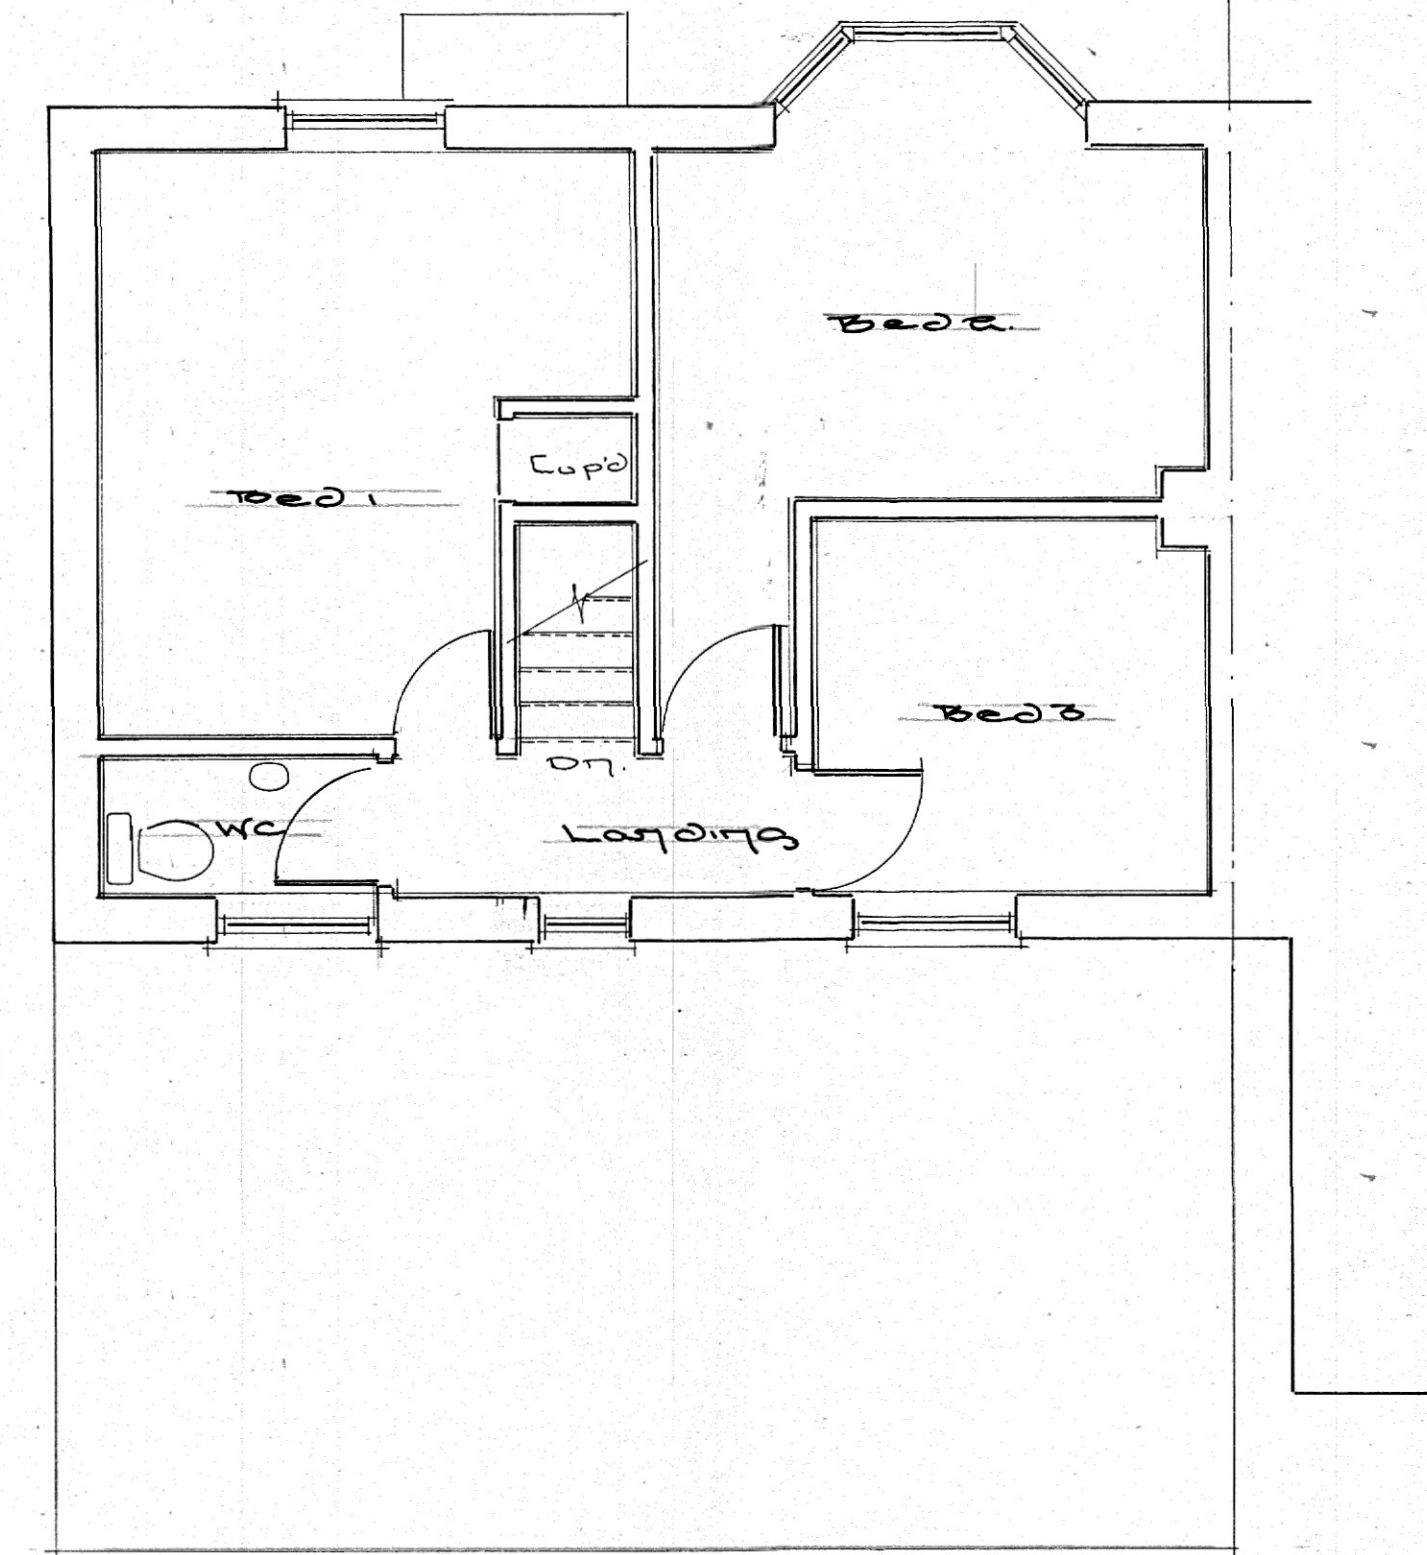

Proposed Roof Plan
Scale - 1:100

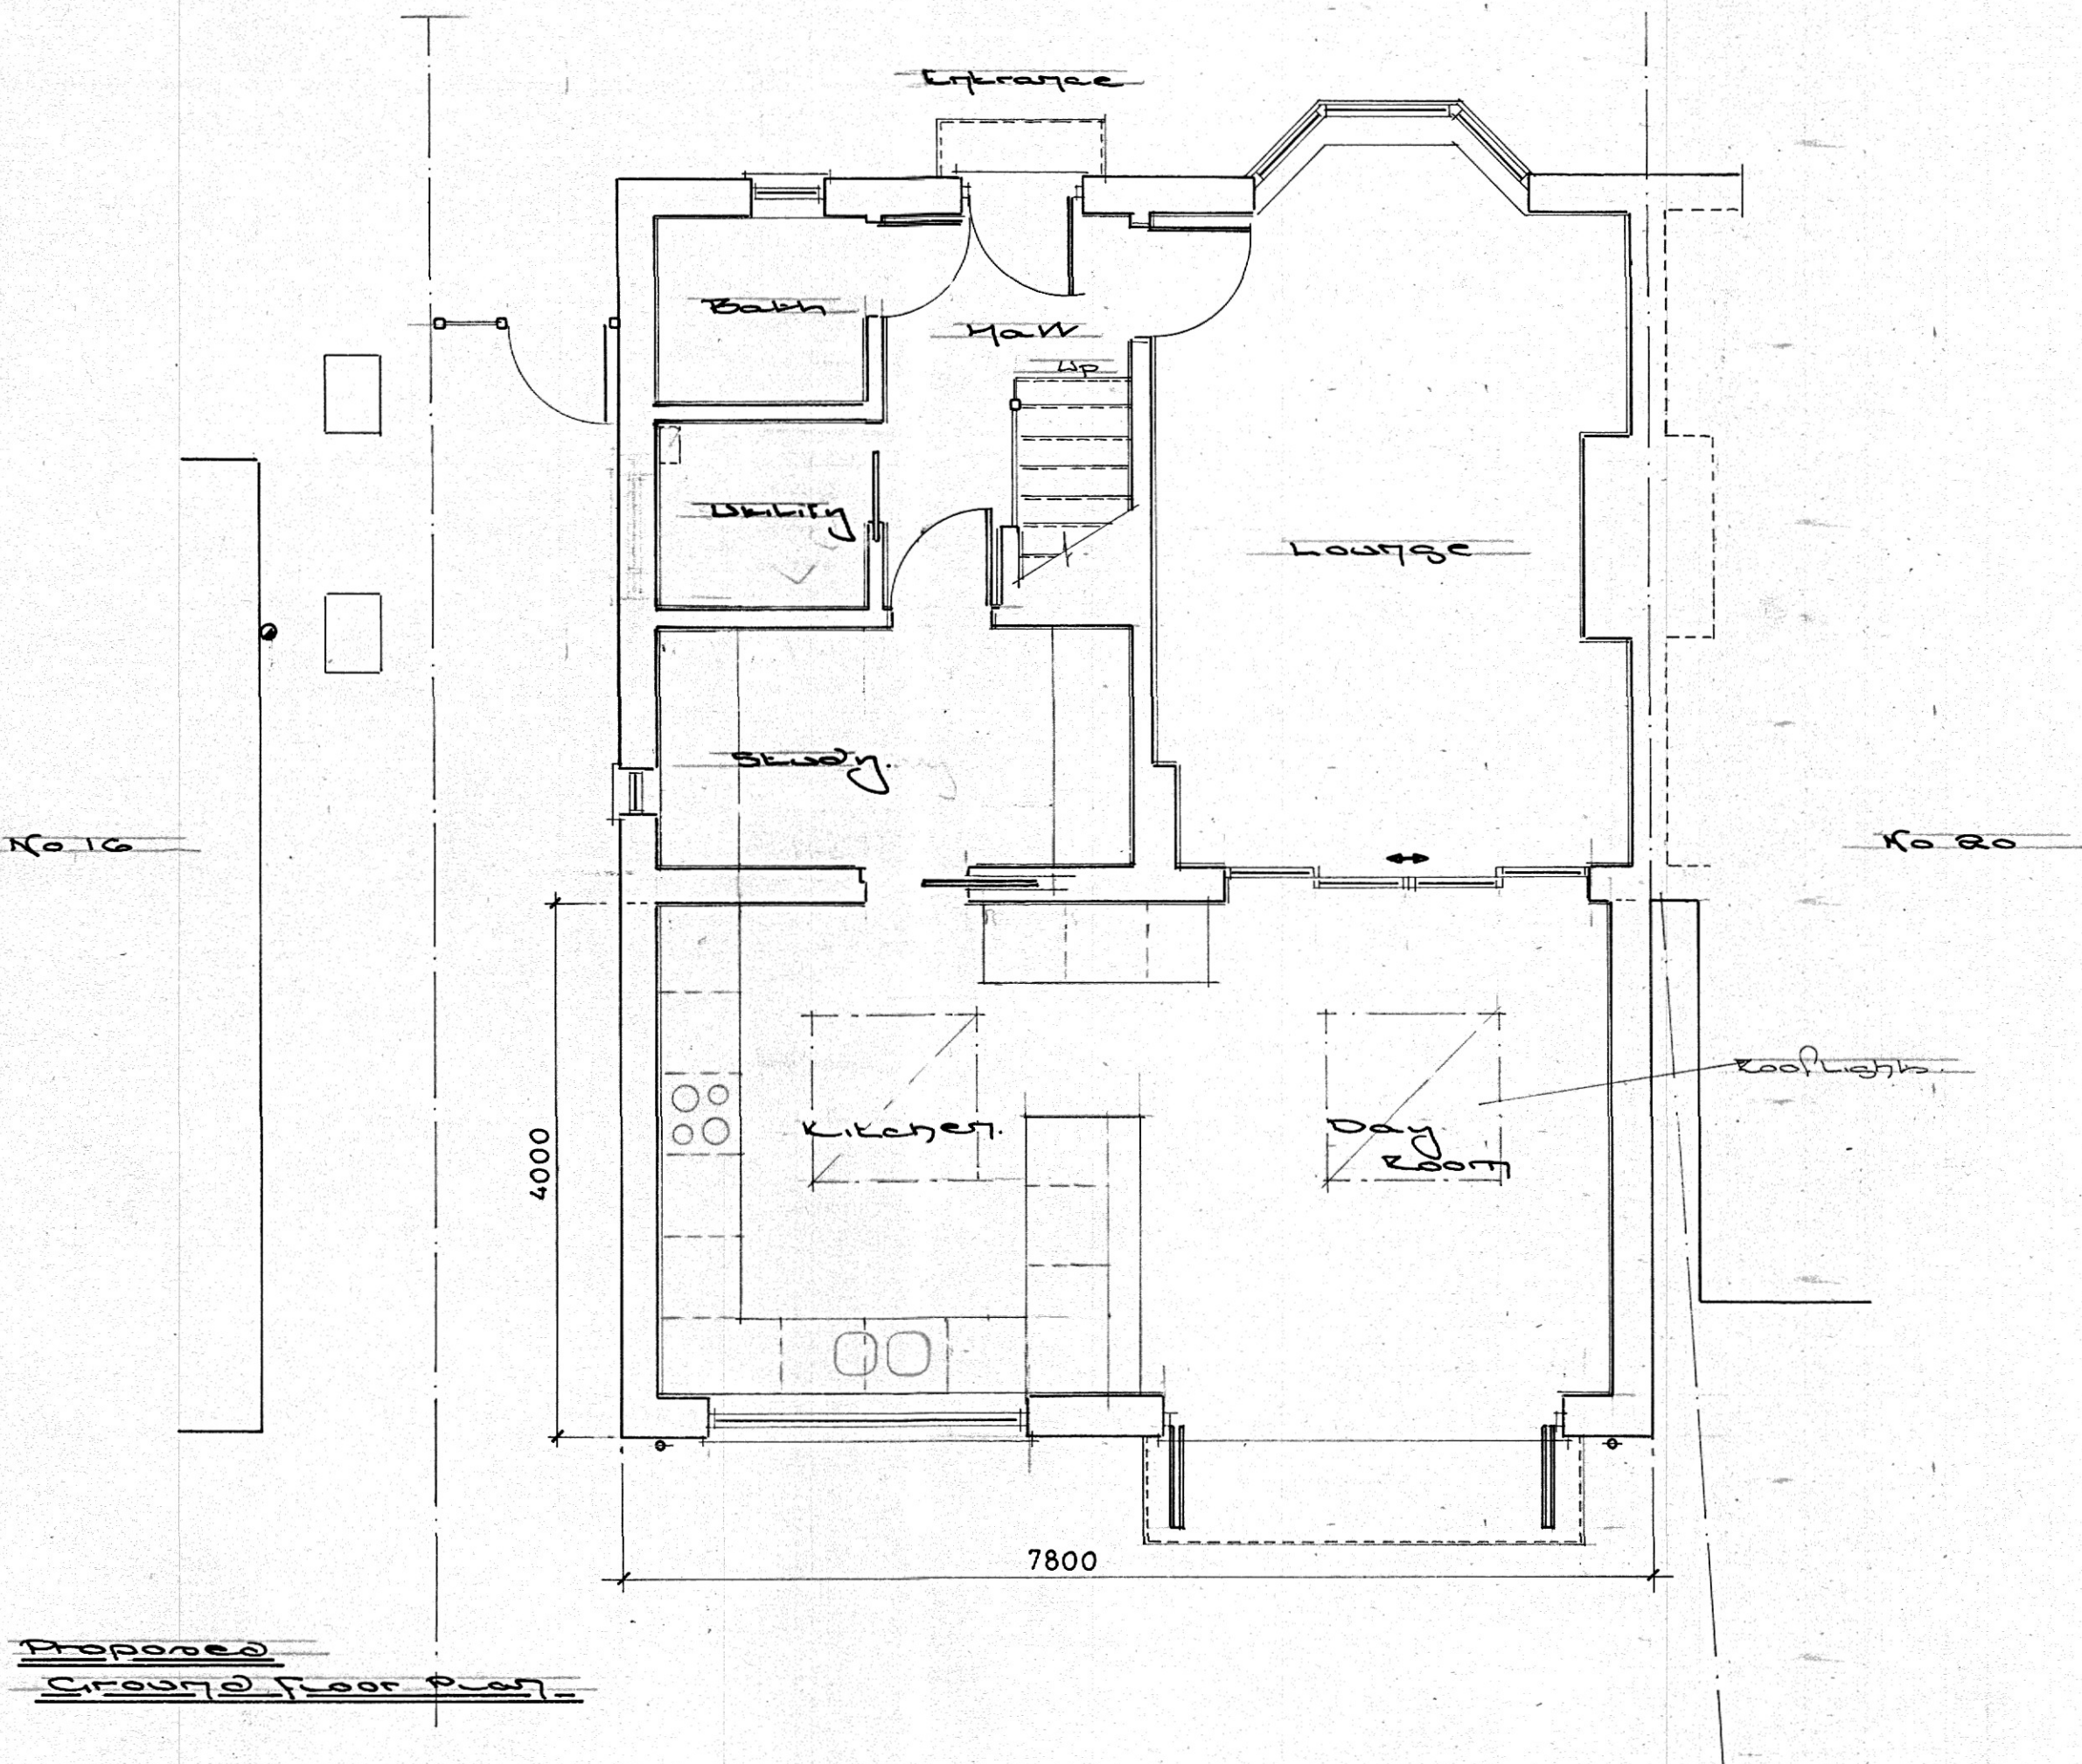


Proposed North Elevation
(No change)
Scale - 1:100

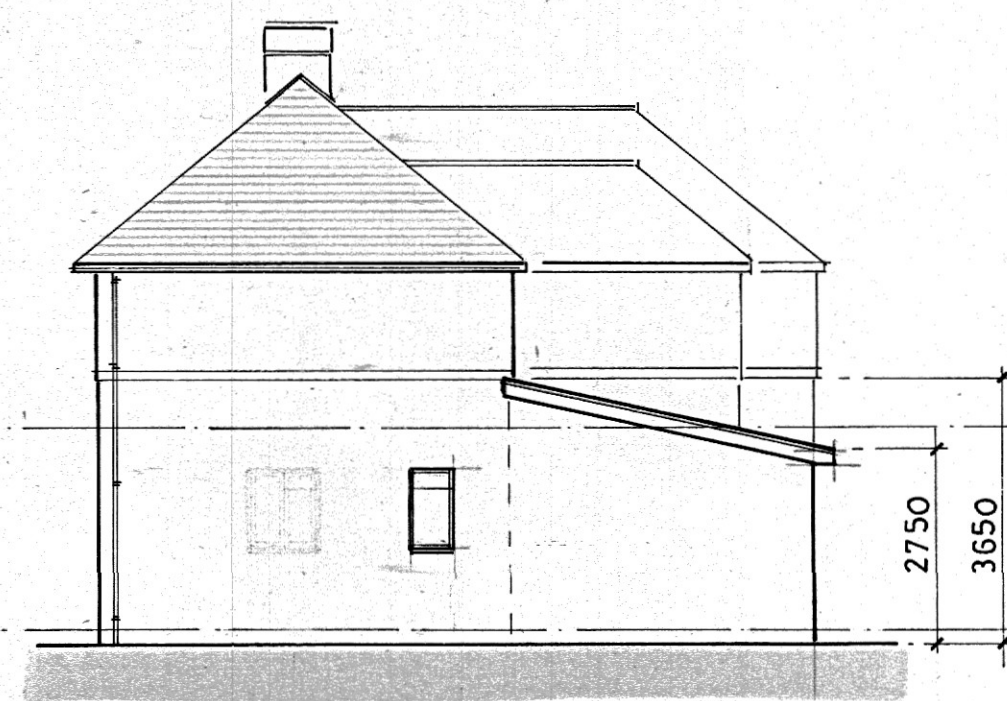



Proposed East Elevation
Scale - 1:100



Proposed South Elevation
Scale - 1:100

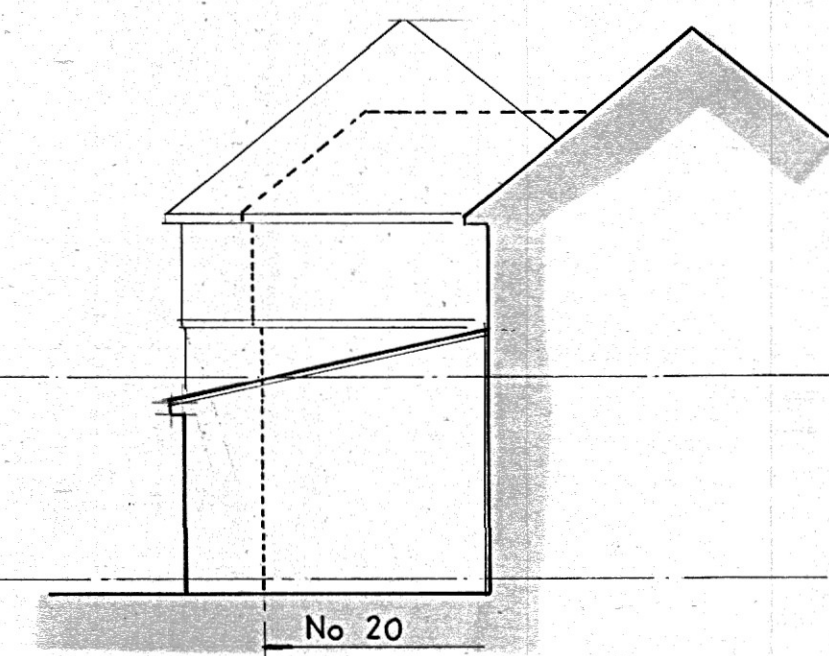

Proposed West Elevation/Section
Scale - 1:100

  

Proposed Materials - Extension.

Roof - Dark, interlocking tiles and fittings.
Rooflights - Velux type, low pitch.
Eaves - White, Upvc eaves enclosure.
Guttering - Black, profiled, Upvc gutters and downpipes.
Walls - Ground Floor, Local red stock brickwork.
Joinery - Windows - White, high performance, Upvc.
Joinery - Doors - White, high performance, Upvc/ composite.
Bi-fold - Powder coated aluminium.

Rev A - Scheme II - Jan 26

Proposed Single Storey Rear Extension at -
18. Bethune Road, Horsham, West Sussex. RH13 5JP
Title: Proposed Ground, First Floor, Roof Plans and Elevations.
Client: Mr & Mrs Thomas
Date: January 2026
Scales: 1: 50 & 1: 100 @ A1
Drawing No: 2025/ 350/ 004
Drawn: ST
Rev A